


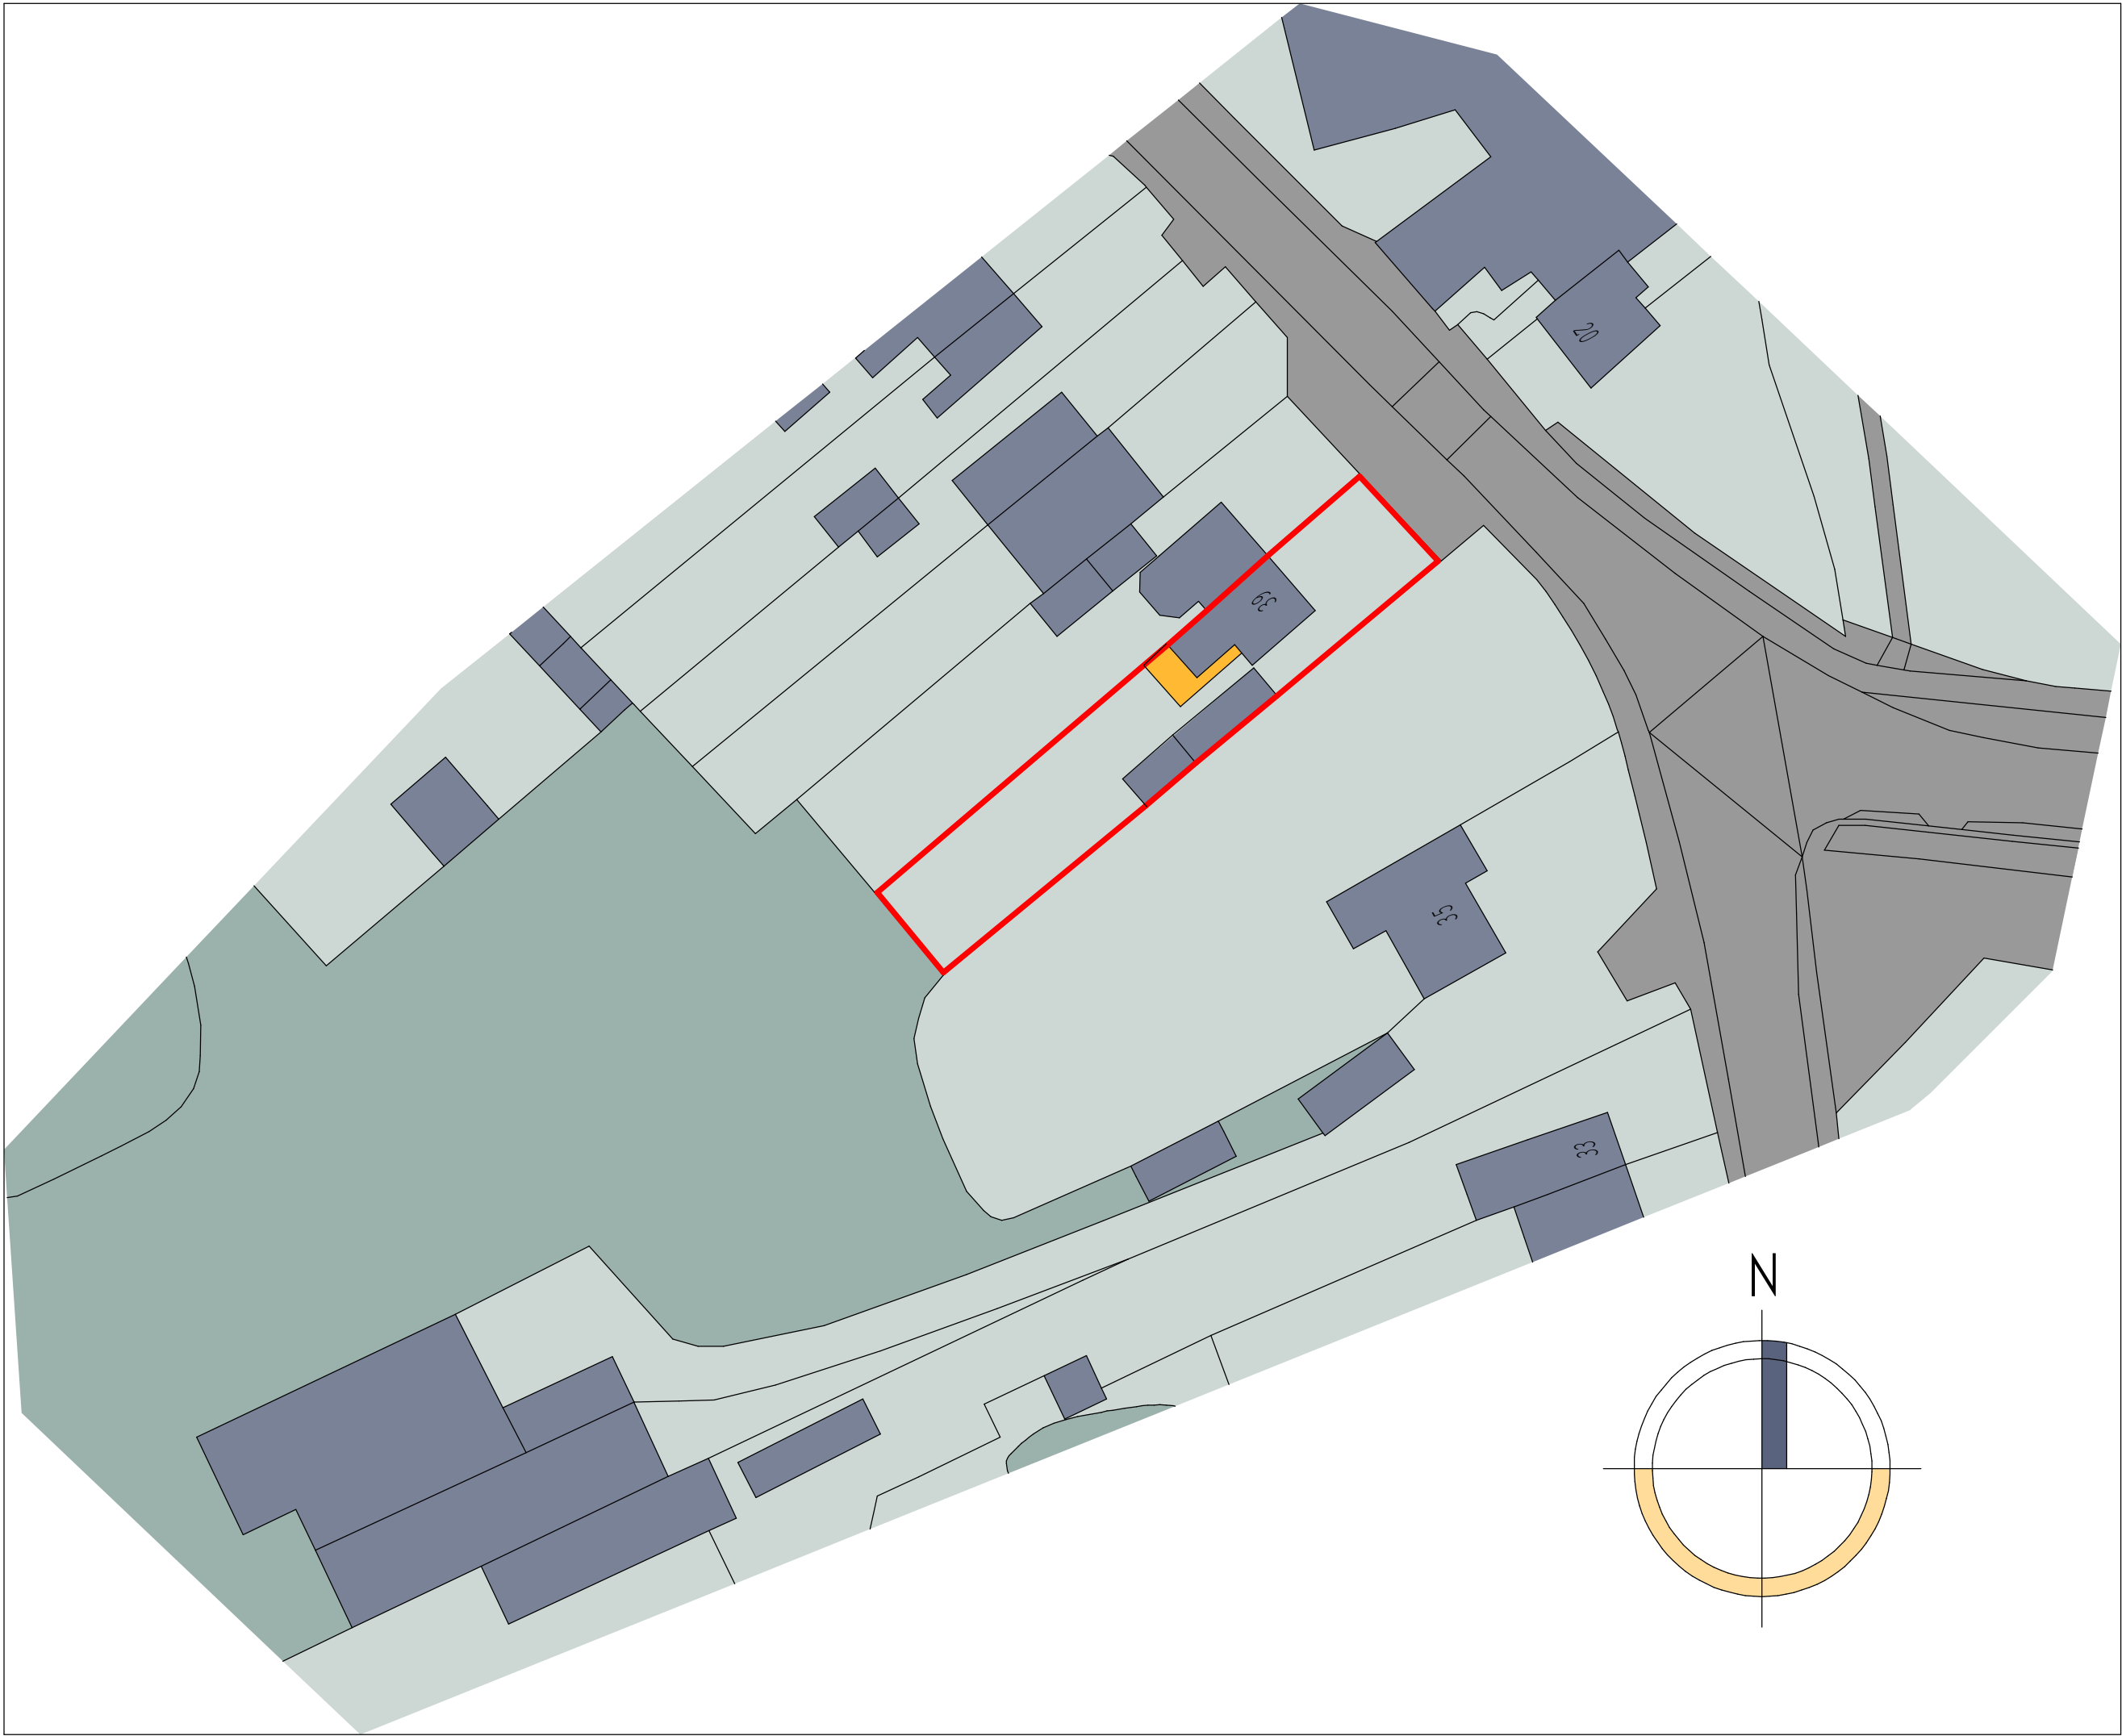

Ordnance Survey, (c) Crown Copyright 2021. All rights reserved. Licence number 100022432

site block plan
scale 1:500



Ordnance Survey, (c) Crown Copyright 2021. All rights reserved. Licence number 100022432

site location plan
scale 1:1250

39 School Lane - Caverswall

alterations & extensions

Client		Mr & Mrs P. Hull									
Contract											
Proposed alterations and extensions to 39 School Lane, Caverswall.											
Drawing Title											
Site Block Plan & Site Location Plan											
Date		July 2021		Status		Preliminary					
Scale		1:500 1:1250		Contract Number		5652					
Drwg. No.		5652 - 003		Revision Suffix		A					
Revisions											
Rev A		28.09.21		Extension reduced							