

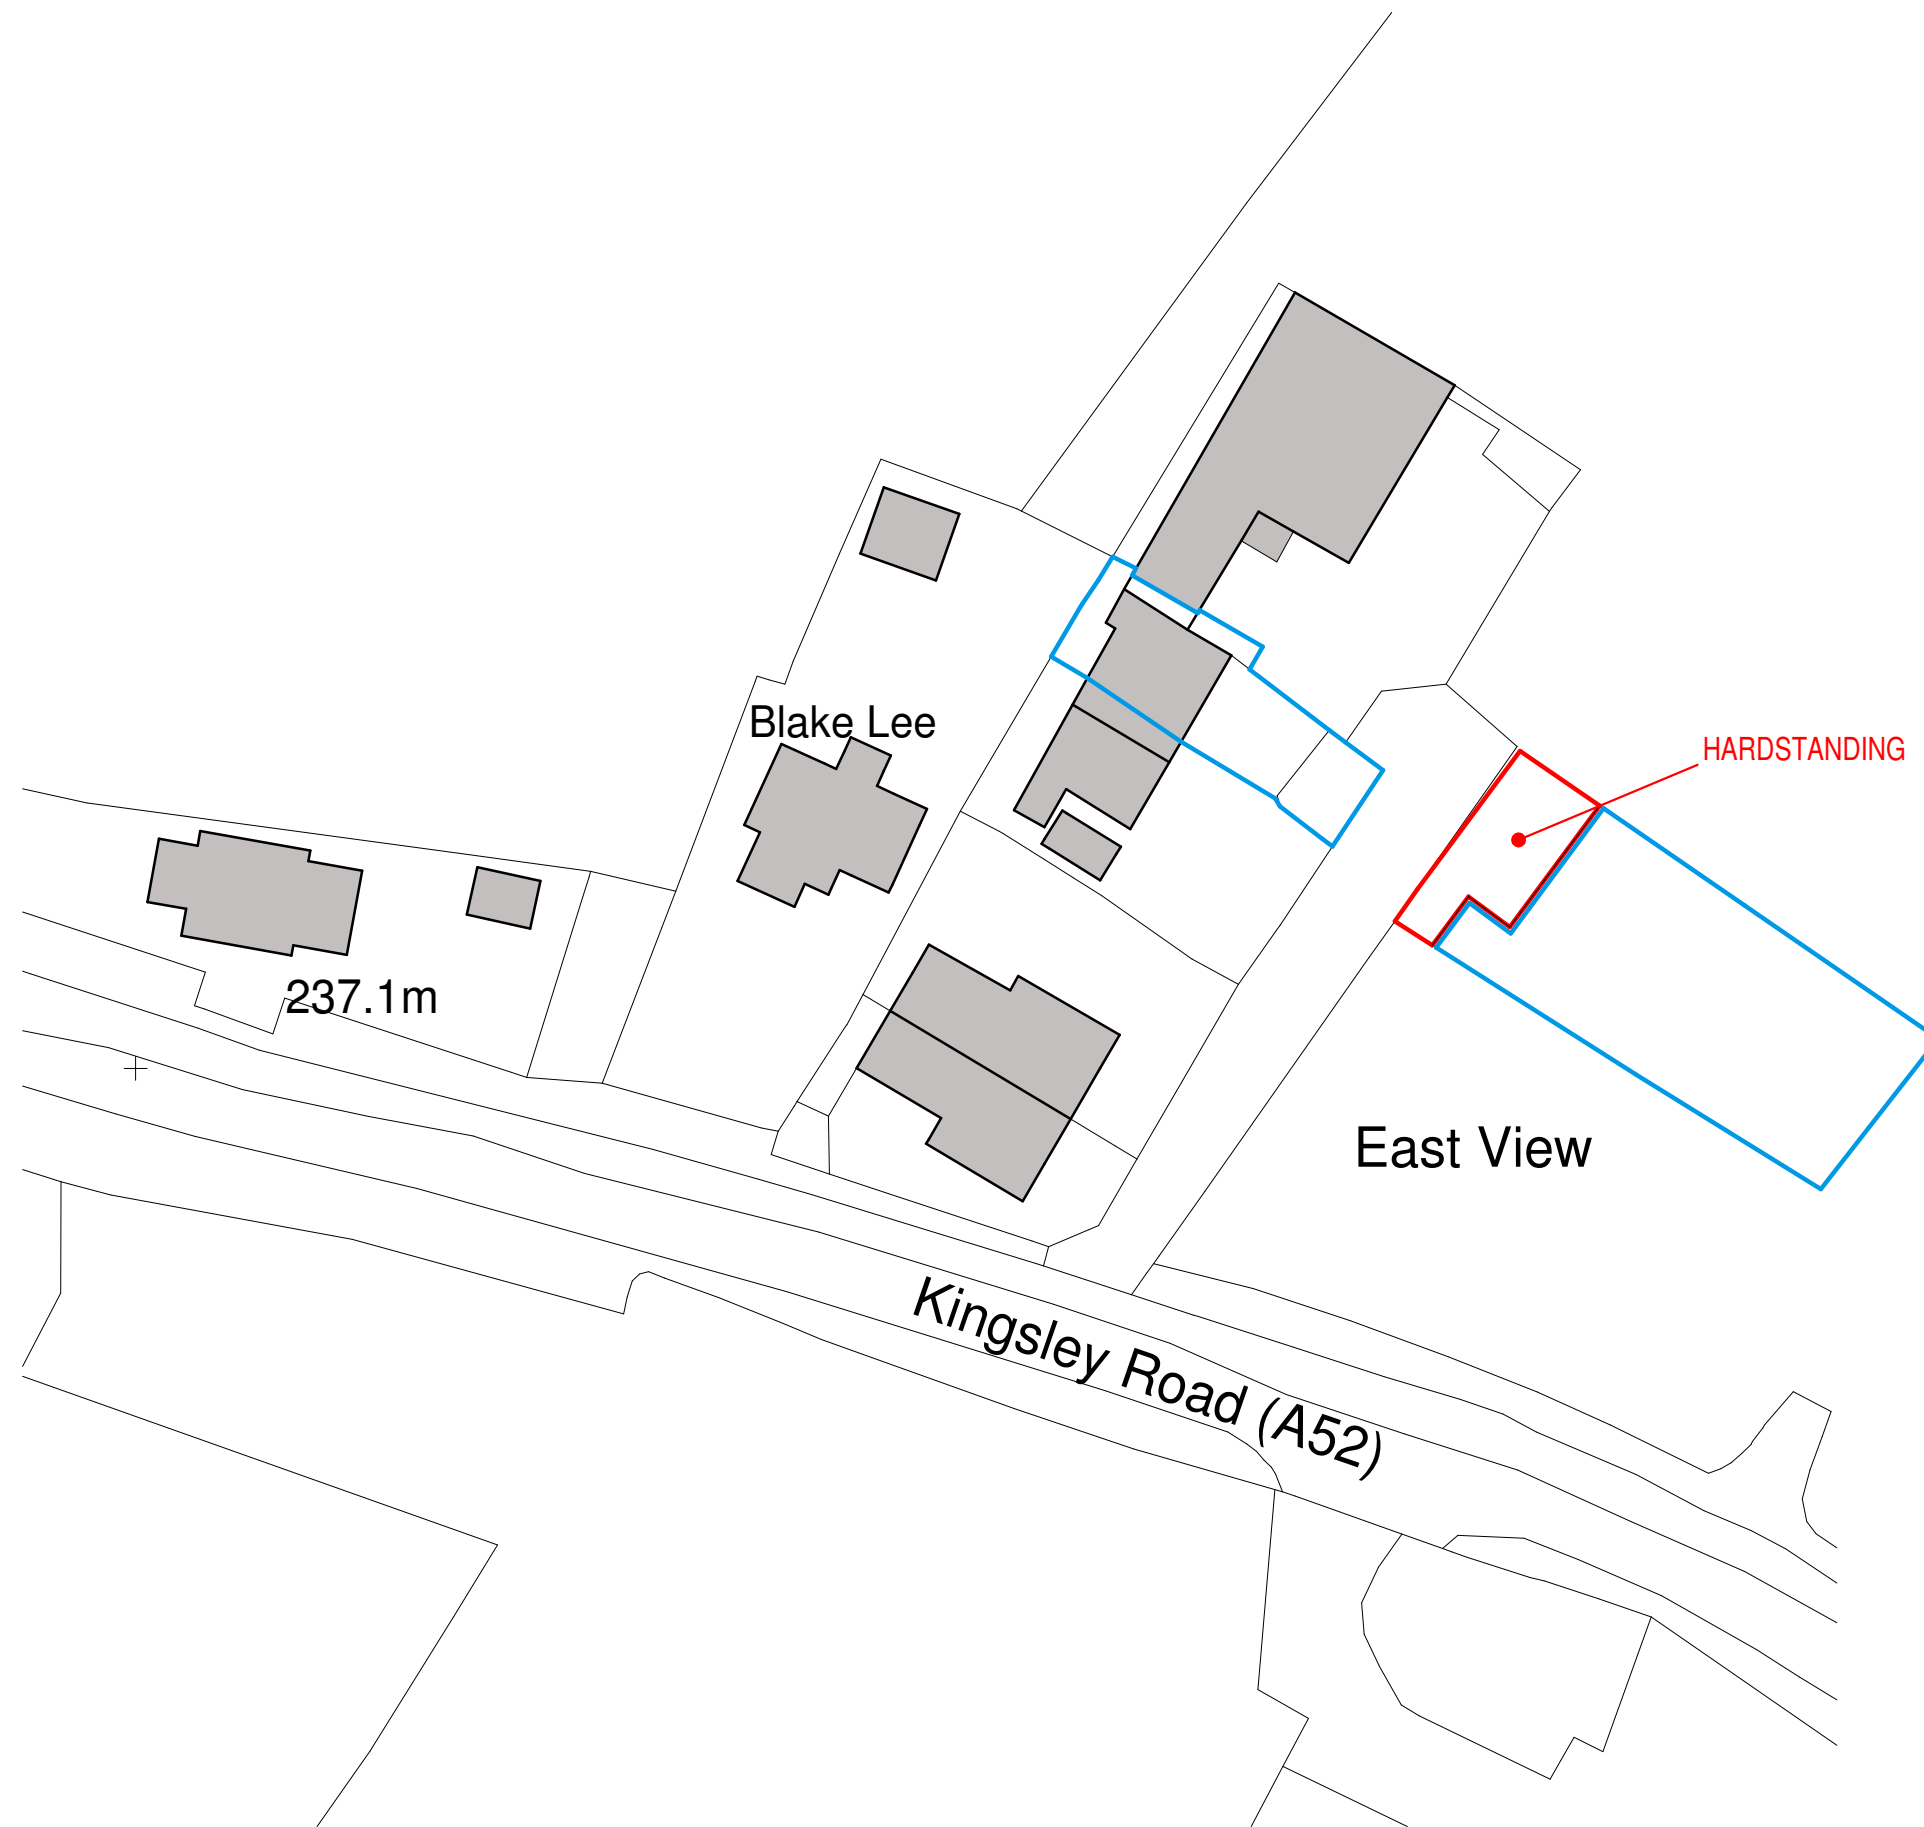


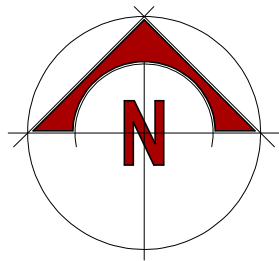

BLOCK PLAN

scale bar @ 1:500

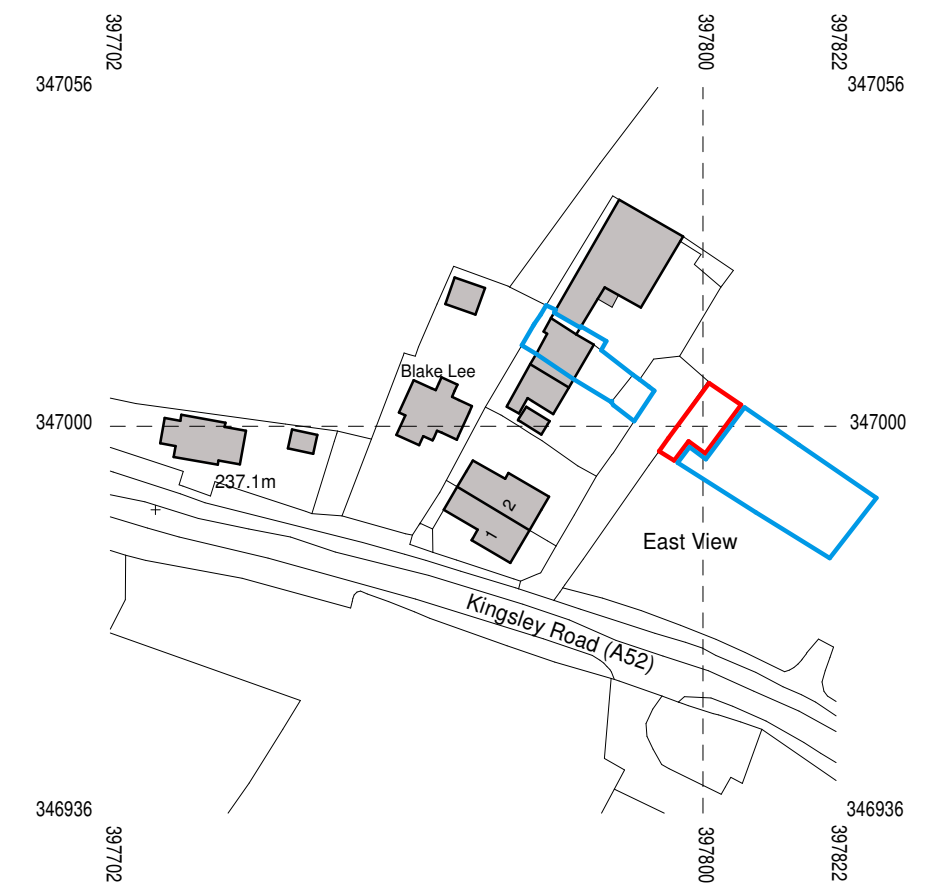

LOCATION PLAN

scale bar @ 1:1250

Serial number: 211773
© Crown copyright and database right 2021
Ordnance Survey licence 100048957

Mr Robinson & Miss Meyrick

Retrospective Planning Application
for Hardstanding on land off
Smithy Farm, Blakeley Lane
Dilhorne, Stoke-On-Trent
ST10 2PT

Location + Block Plan

Date	Sheet	Scale
August 2021	A2	1:1250 + 1:500
Org No.	Rev.	Drawn
2021-2614-02	B	NAW
A - 14/09/2021 - ADDRESS + BLUE EDGE AMENDED		
B - 04/10/2021 - APPLICANT NAME UPDATED		



10 Cawdry Buildings, Fountain Street, Leek. ST13 6JP
Telephone: 01538 386002
E-mail: info@sammonsltd.co.uk
Web: www.sammonsltd.co.uk

This drawing is copyright.
All dimensions must be checked prior to commencement.