

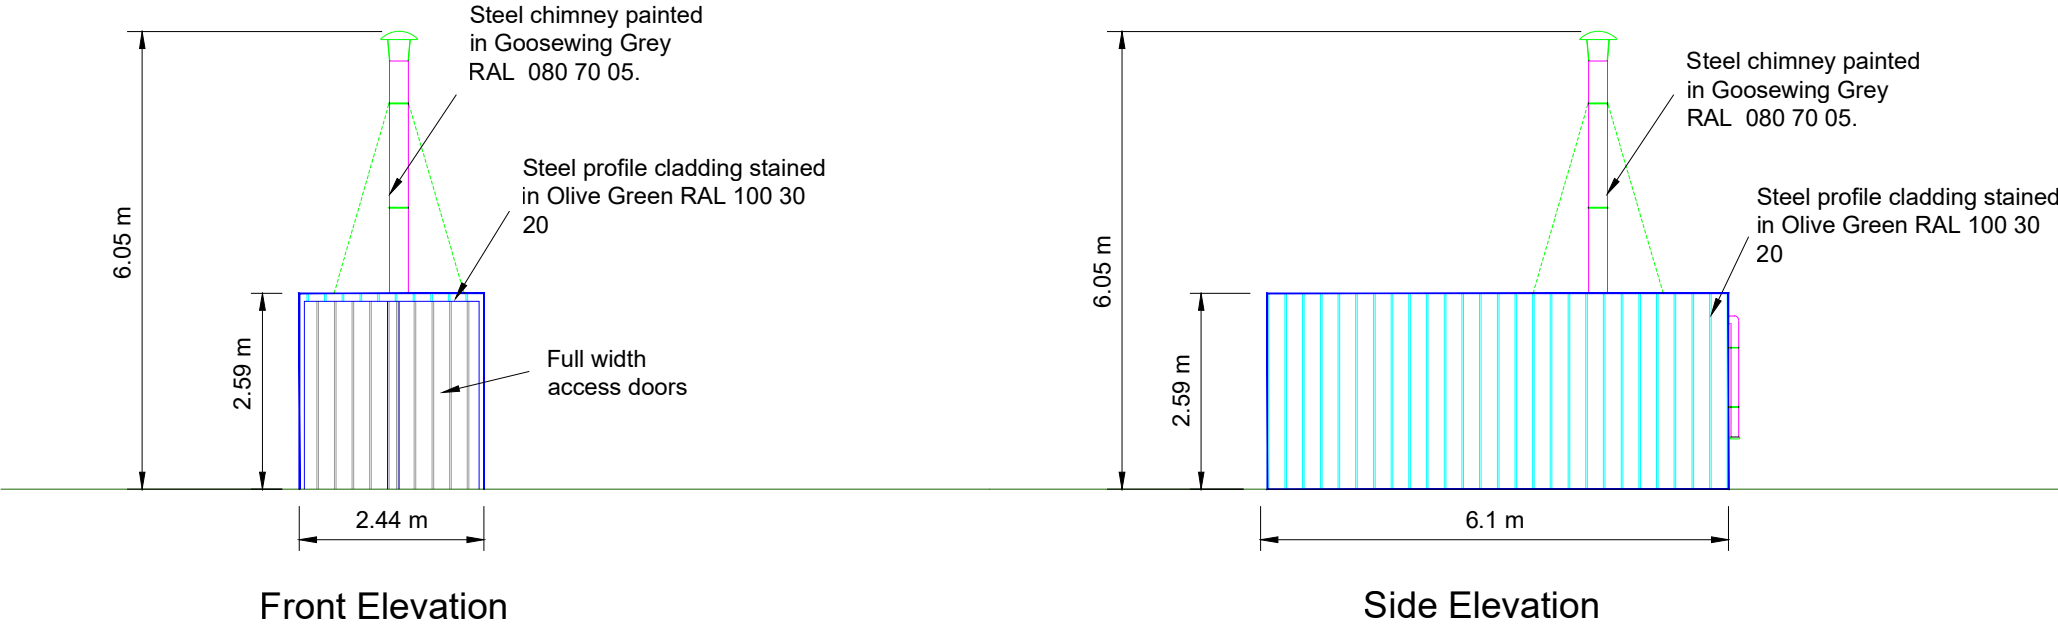
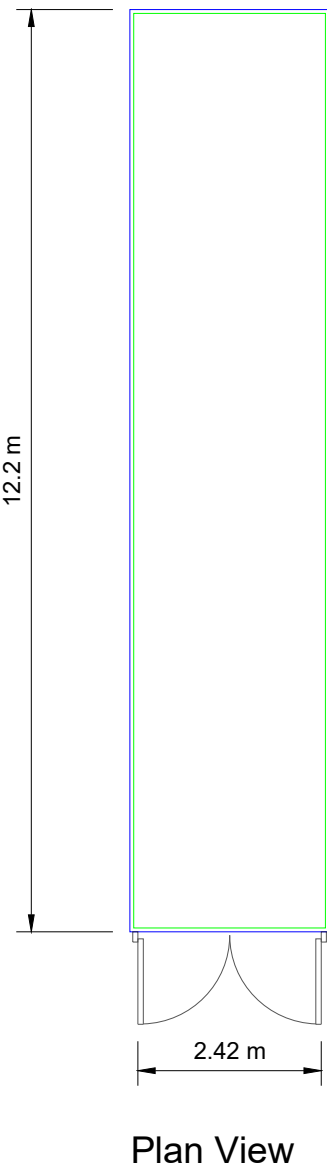
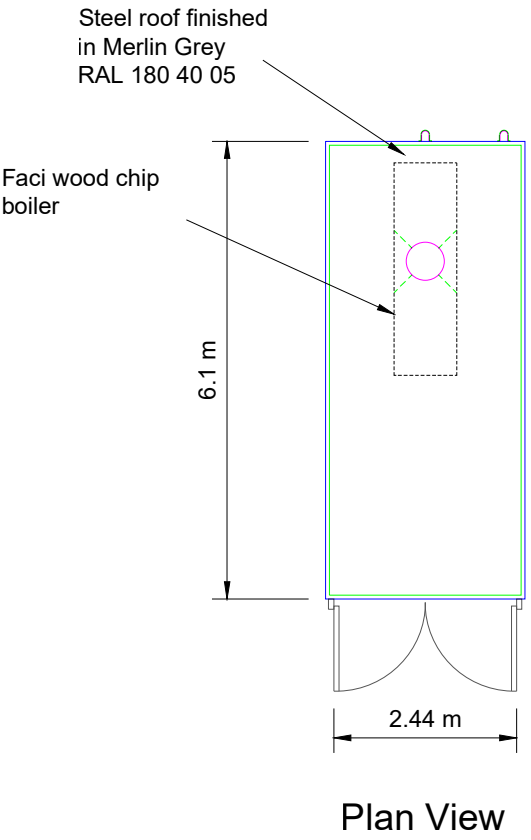
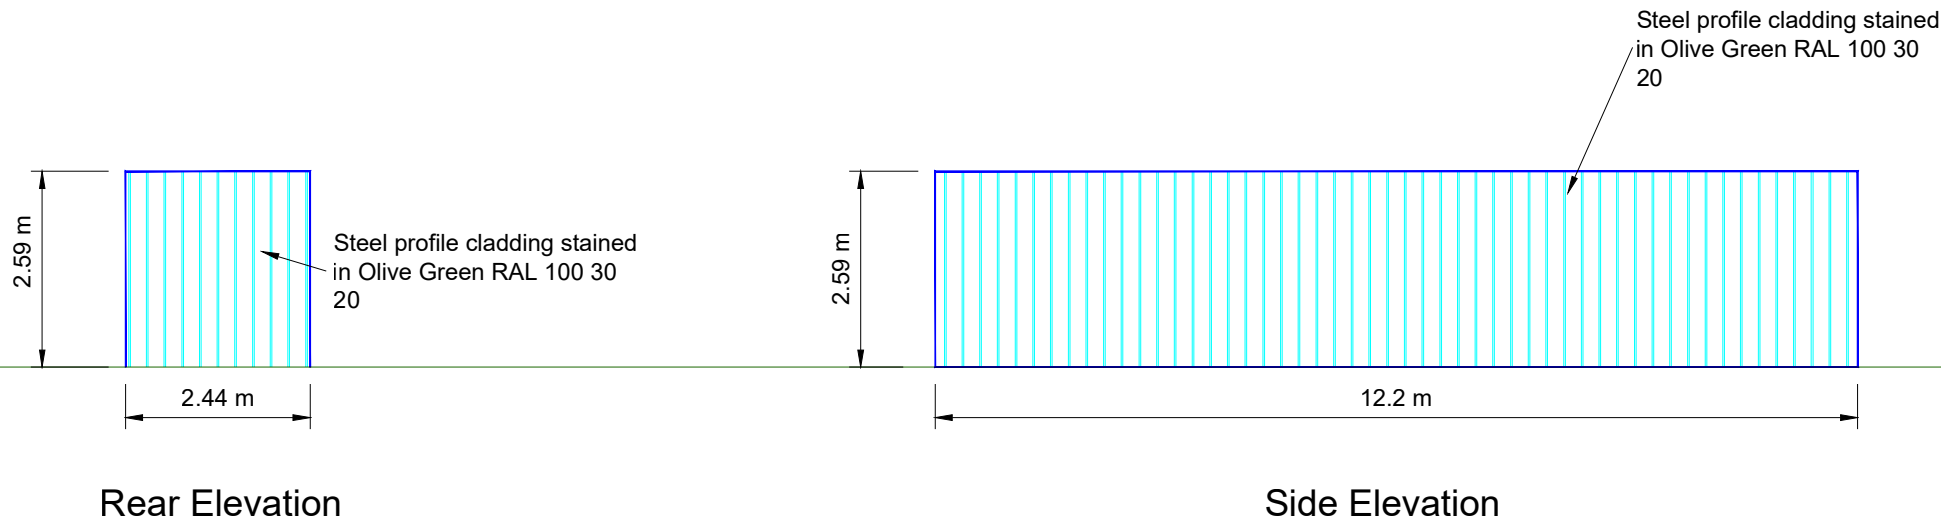


20" Container with boiler

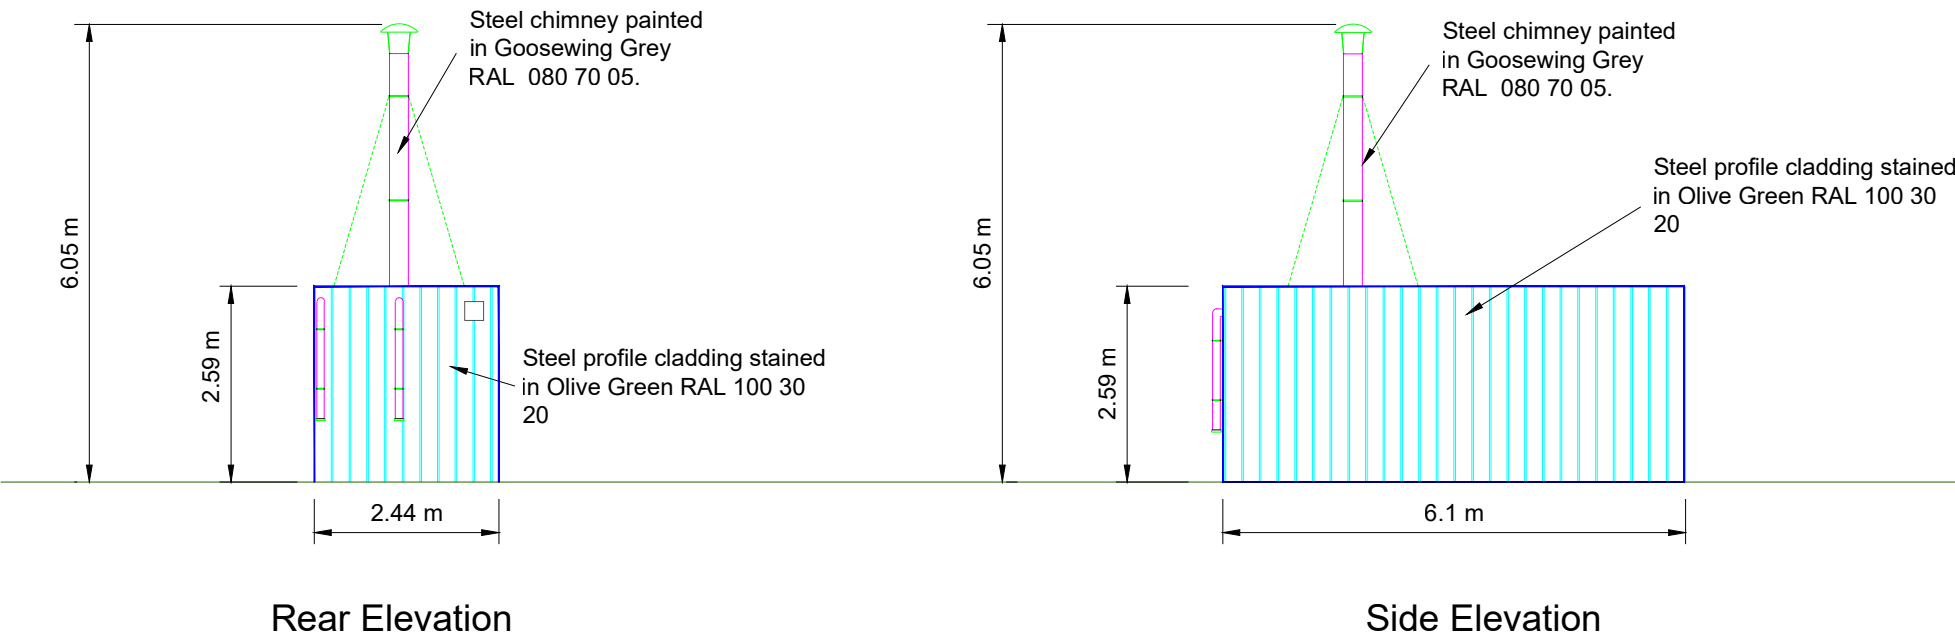

40" Container for wood storage

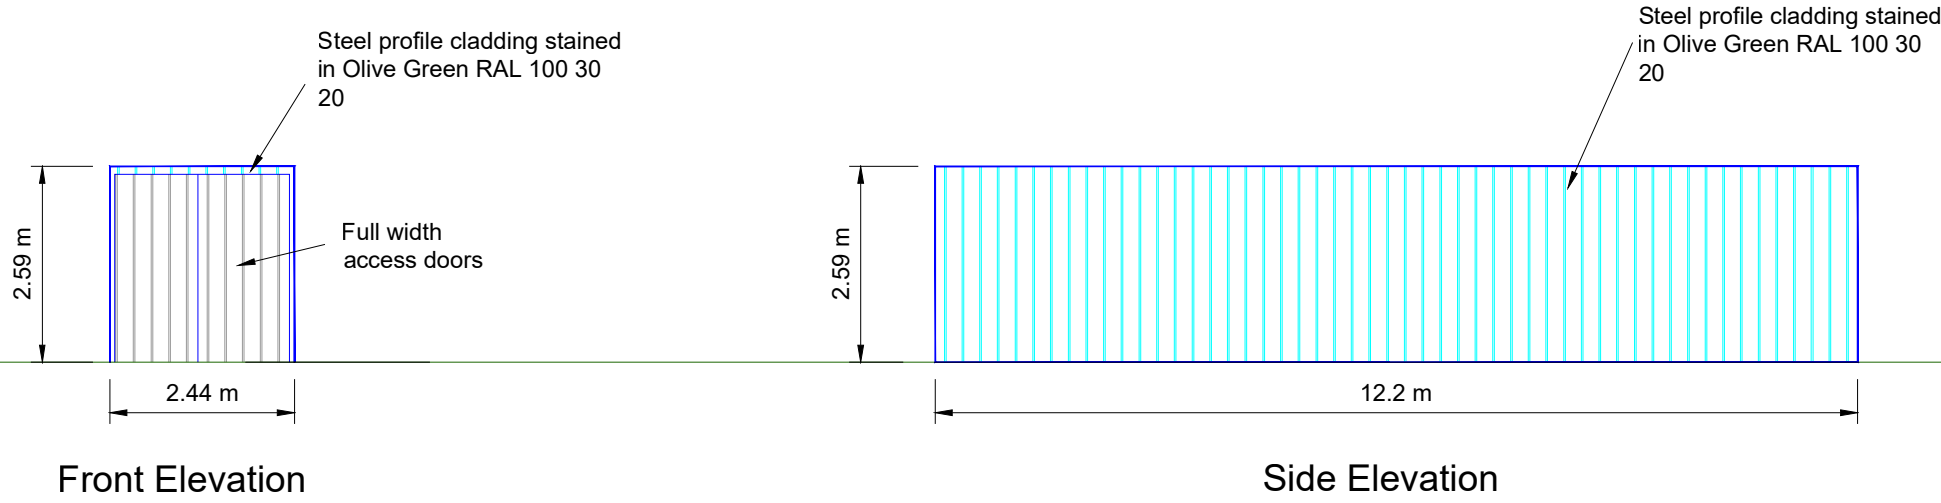

© This drawing, its contents, and all information contained therein is protected by Copyright. It may be used once only for its intended purpose under a contract with Mid West Planning Ltd, but not for any other use or purpose. This drawing is for Development Control purposes and does not constitute a construction issue drawing. All setting out dimensions and levels are indicative and are subject to detailed site survey and site conditions. The Client is responsible for ensuring that Building Control and construction drawings are carried out following Planning approval where necessary. Scaling from this drawing is for Development Control purposes only.

0	25-06-2021	First Issue	JT
Rev	Date	Purpose of revision	Drawn



Project	Planning Application at Bird Grove Farm Hilderstone, Stafford, ST15 8SL		
Client	Mr & Mrs Gellatly		
Drawing title	Shipping containers plans and elevation		
Scale	1:100 @ A2	Date	25-06-2021
Drawn-by	JT		Rev
Drawing number	GELLATLY PL-04		0