


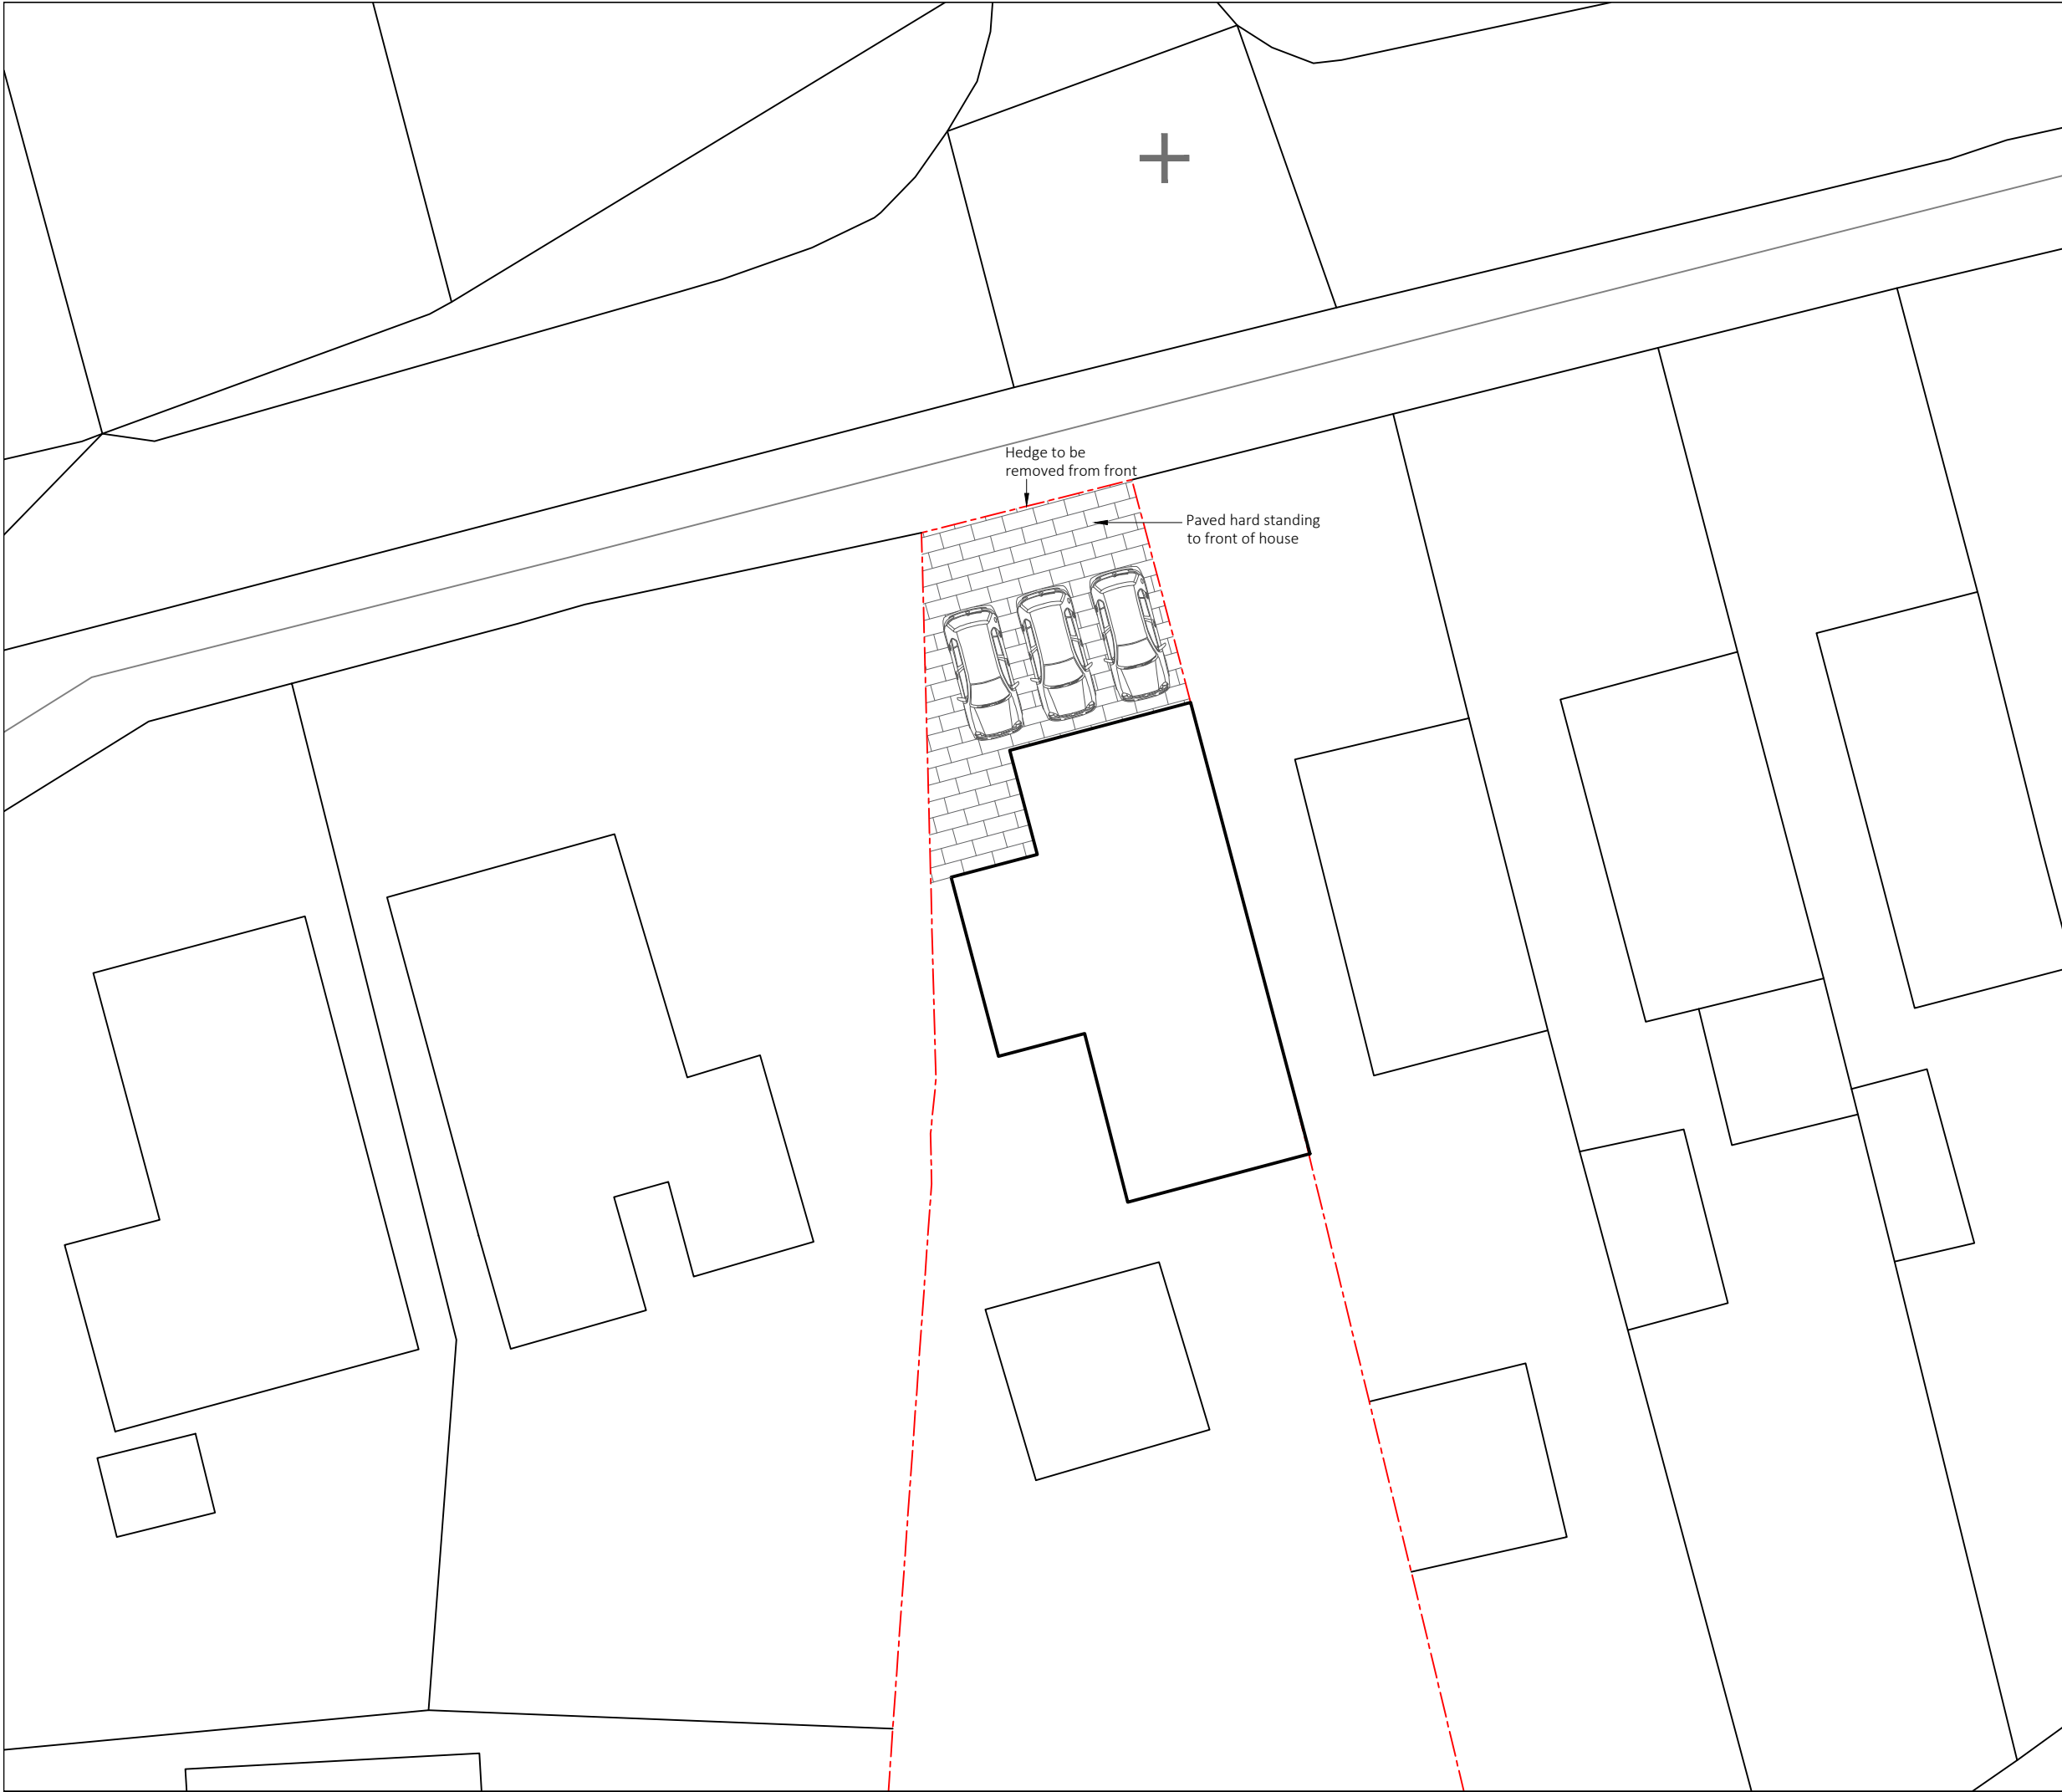

NOTES

Metres

01 02 03 04 0510

SCALE 1:200

A	27.9.21	Parking bays added

ADDED VALUE ARCHITECTURE

Registered Office:
Added Value Architecture Ltd.
25 Lawton Street, Congleton,
Cheshire, CW12 4AB

Company No: 11124740
e. architect@ava-ltd.com
t. 01260 400 150
www.ava-ltd.com

32 Rudyard Road
Biddulph
Mr Hyde and Miss Lilley

Site/Block Plan as Proposed

Scale:	1:200 @A3	
Date:	August 2021	
Ref:	210106(PR)001	revision A