




EXISTING FRONT ELEVATION (SOUTH)

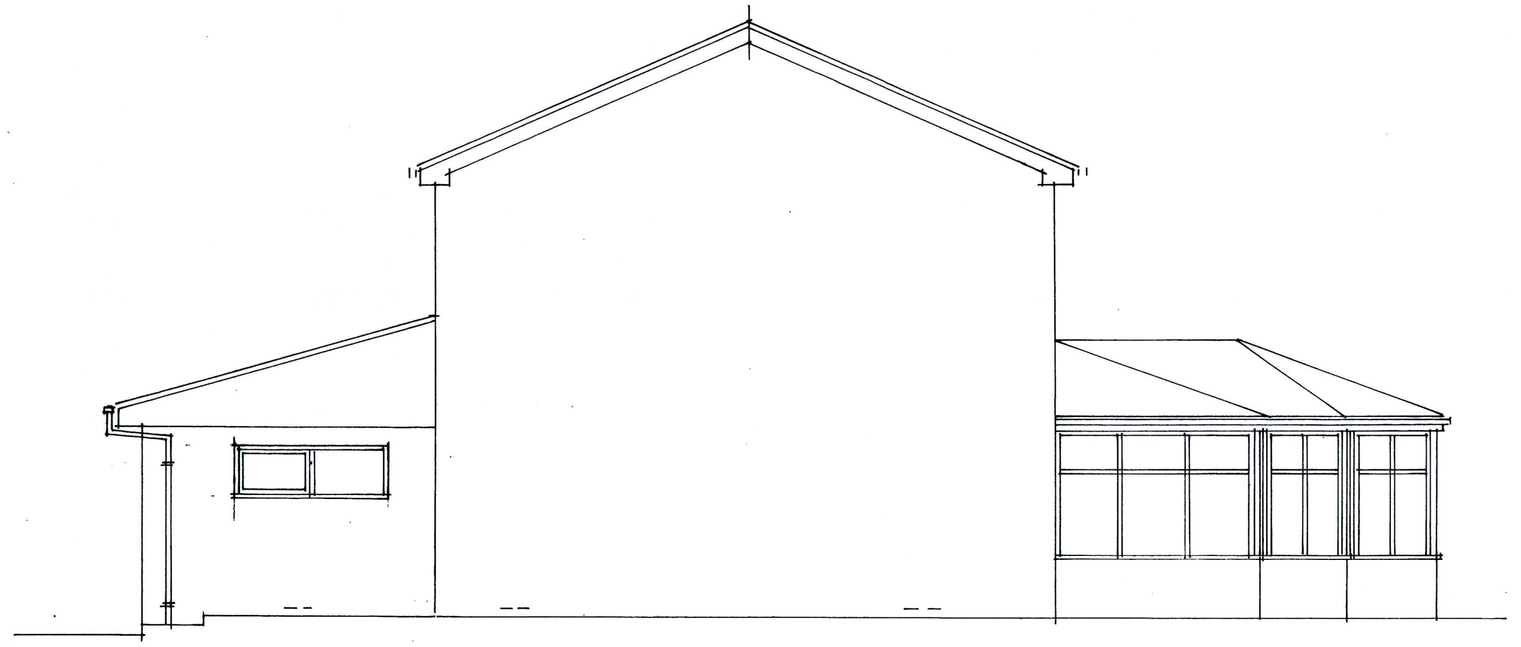

EXISTING SIDE ELEVATION (EAST)

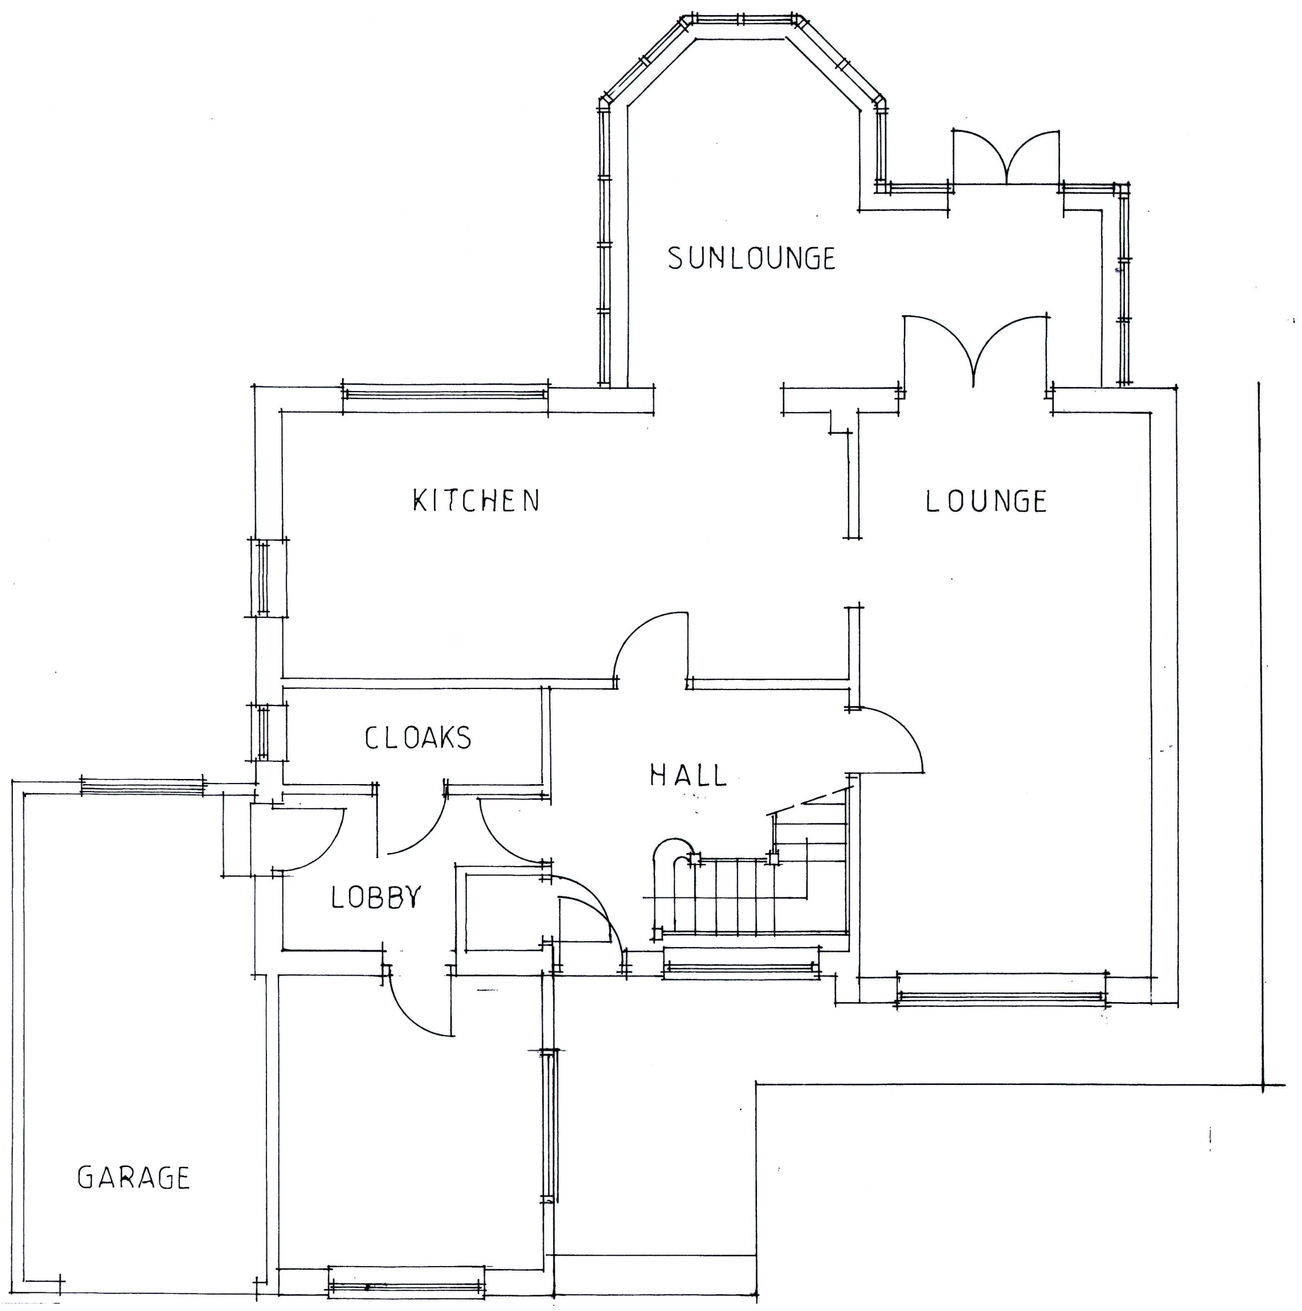

Ground floor plan.

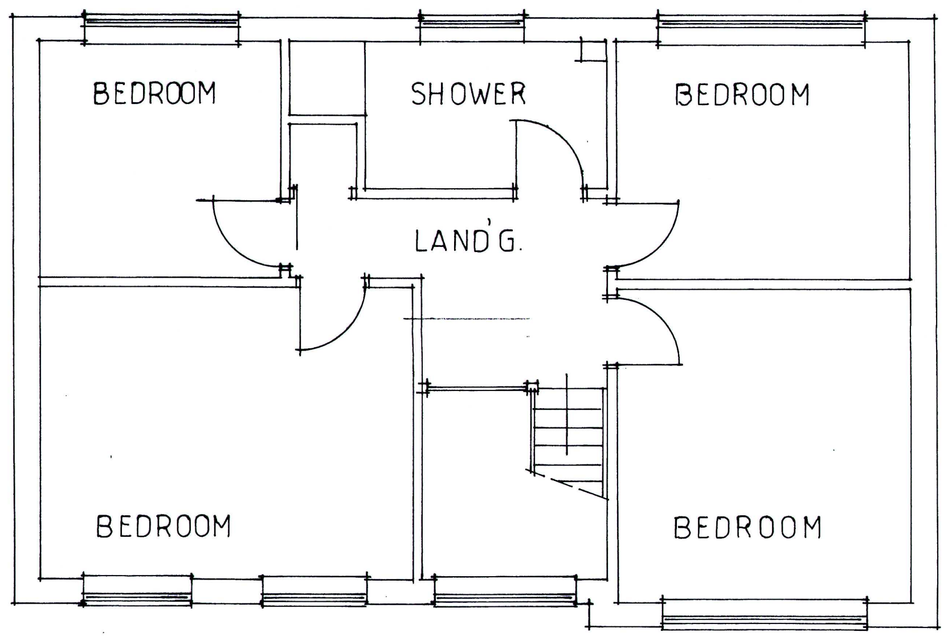

First floor plan.

MR. & MRS. J. HEATH

DATE **September 21**

PROPOSED EXTENSION & ALTERATIONS
AT
BANK HOUSE,
MAJORS BARN,
CHEADLE,
STOKE-ON-TRENT. ST10 1PY

SCALES (at A1):
PLANS 1:50
ELEVATIONS 1:50

DRAWN BY:
MALCOLM SALES
QUANTITY SURVEYORS, DESIGNERS & BUILDING COST CONSULTANTS
CHURCHILL SUITE,
LULWORTH HOUSE,
51, HIGH STREET,
CHEADLE, STOKE-ON-TRENT,
STAFFS. ST10 1AR
TEL: 01538 757233
MOB: 07889 225437
E-MAIL Malcolm.Sales@salesqs.co.uk

AS EXISTING

FOR PLANNING & BUILDING REGULATION APPLICATIONS

DRAWING NR. 2104/17/01