




SECTION AA 1:100

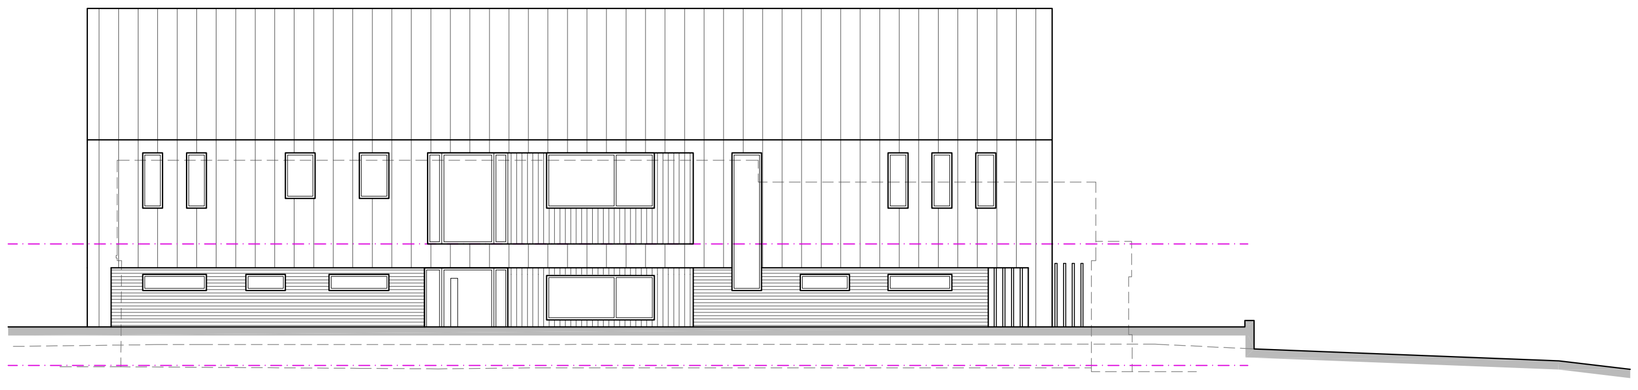


SECTION BB 1:100

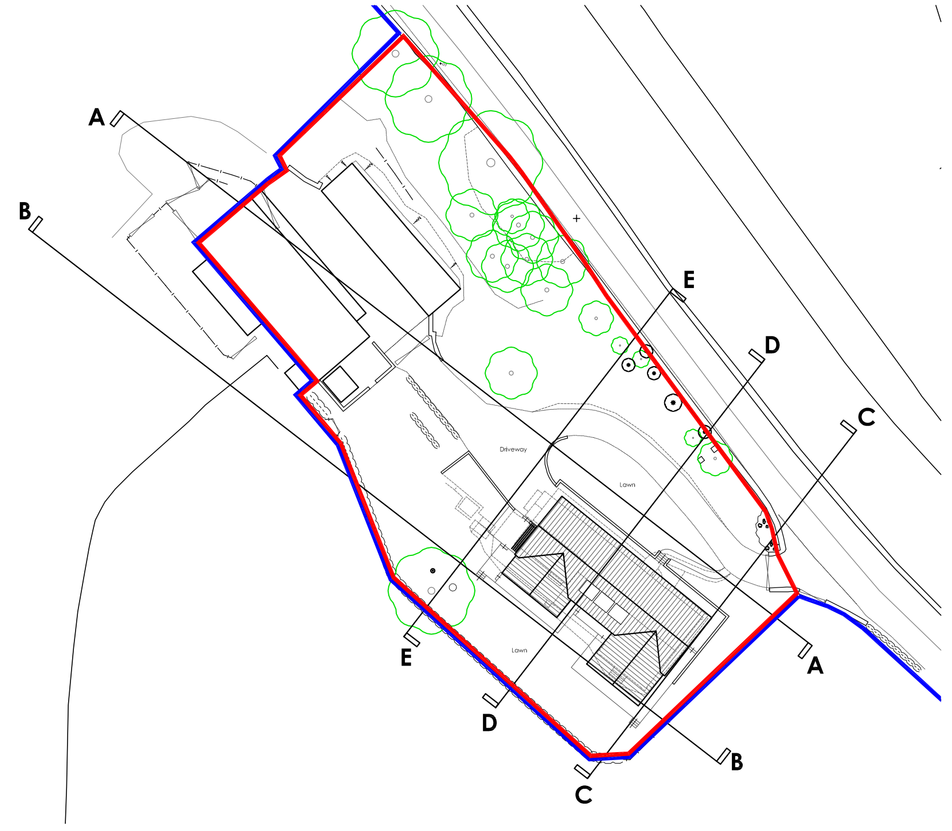


KEY 1:500

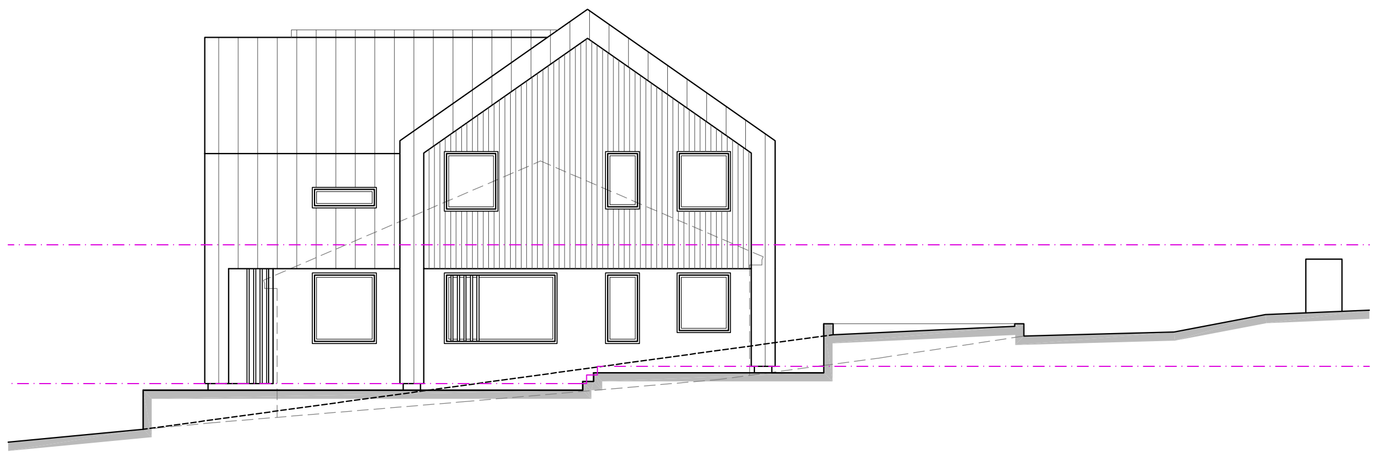

SECTION CC 1:100

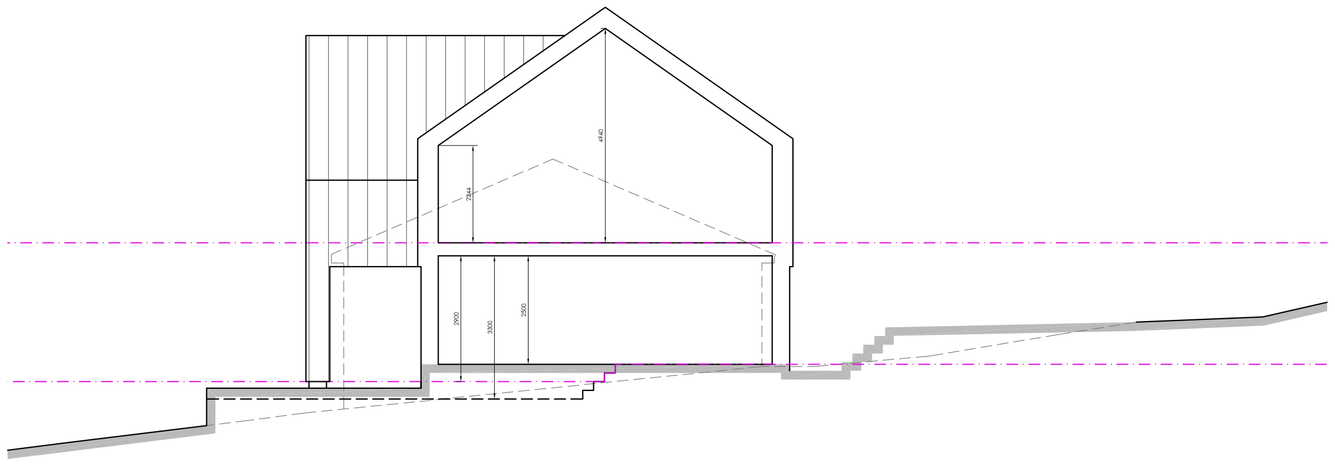

SECTION DD 1:100

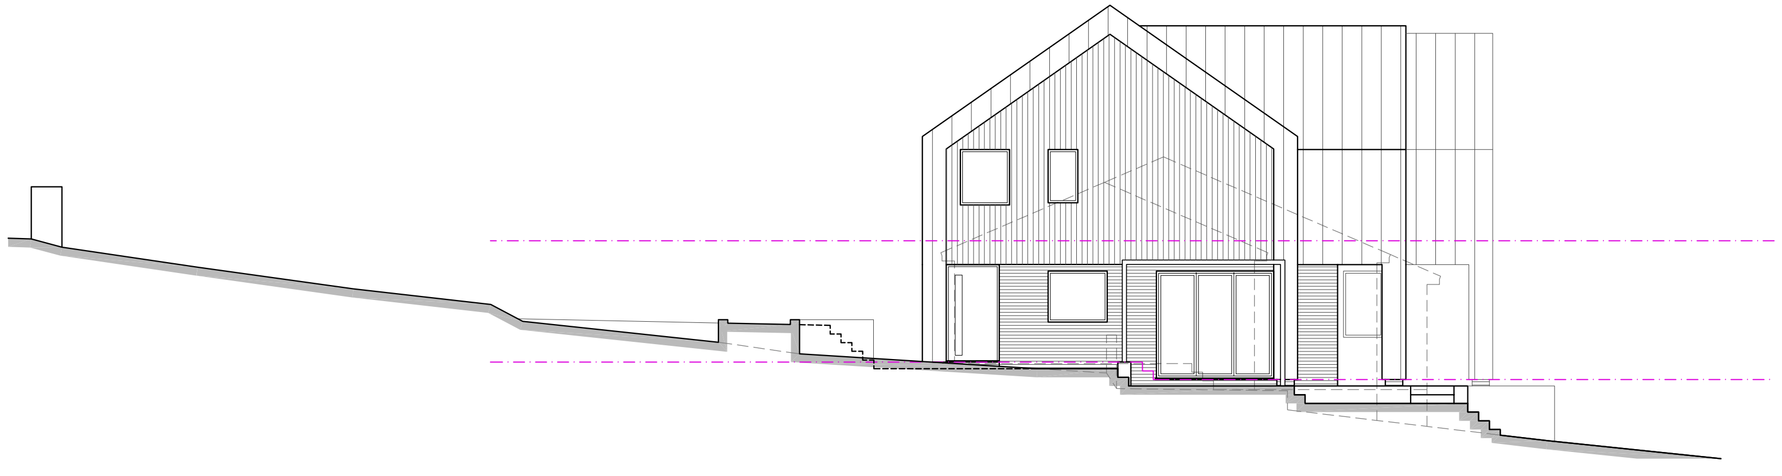

SECTION EE 1:100

Copyright of this drawing is vested in the Architect and it must not be copied or reproduced without consent. Figured dimensions only are to be taken from this drawing. All contractors must visit the site and be responsible for taking and checking all dimensions relative to their work. Hewitt&Carr Architects Ltd are to be advised of any variation between drawings and site conditions.
CLIENTS ARE ADVISED TO CLARIFY DIMENSIONS WITH THE ARCHITECT PRIOR TO SETTING OUT AND NOT TO SCALE FROM THE DRAWING

Rev.	Drawn	Comments	Date

1:100
2m 0 2m 4m 6m 8m 10m

1:500
10m 0 10m 20m 30m 40m 50m

Hewitt&Carr Architects
A: DaisyBank House I 17-19 Leek Road I Cheadle I ST10 1JE
T: 01538 756888
E: enquiries@hcarchitects.co.uk
W: www.hcarchitects.co.uk

Client
Mr & Mrs C Green

Project
Eco House Replacement Dwelling at
Wildwood, Farley Lane, Alton ST10 4BZ

Title
Proposed Site Sections

PLANNING

Status
Planning

Date Sept 2021
Drawn KEW
Scale @A1 AS NOTED
Checked

Project No 01038
Drawing No. AL(0)55
Rev

File Ref: H:\REF