



Copyright of this drawing is vested in the Architect and it must not be copied or reproduced in any form without the written permission of the Architect. The Architect is not responsible for checking all dimensions relative to their work. Hewitt&Carr Architects Ltd are to be advised of any variation between drawings and site conditions.
CLIENTS ARE ADVISED TO CLARIFY DIMENSIONS WITH THE ARCHITECT PRIOR TO SETTING OUT AND NOT TO SCALE FROM THE DRAWING


Rev.	Down	Comments	Date
------	------	----------	------

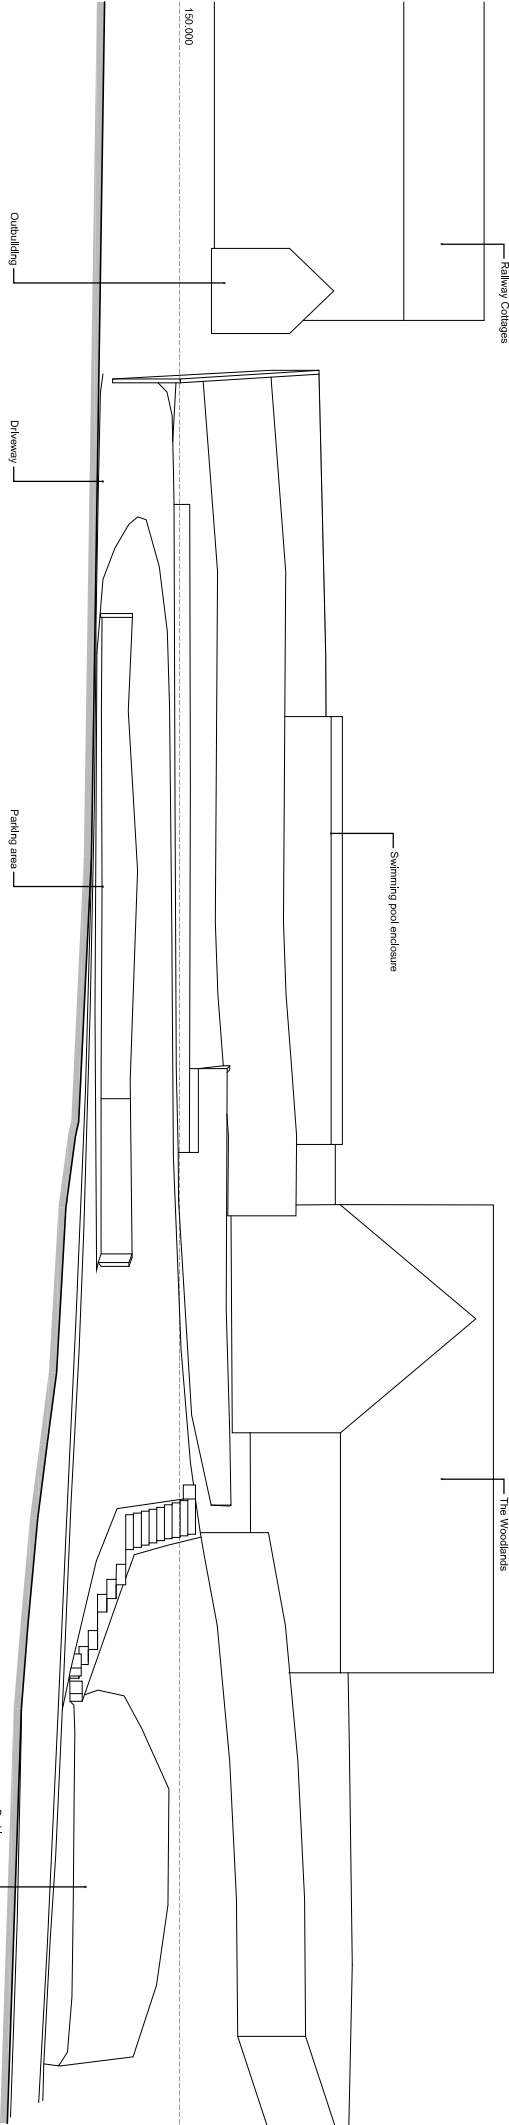


Section Key

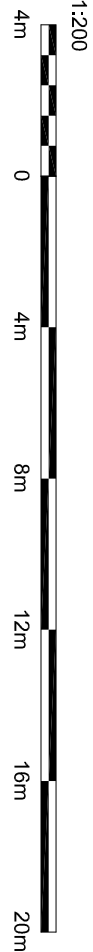


Section AA

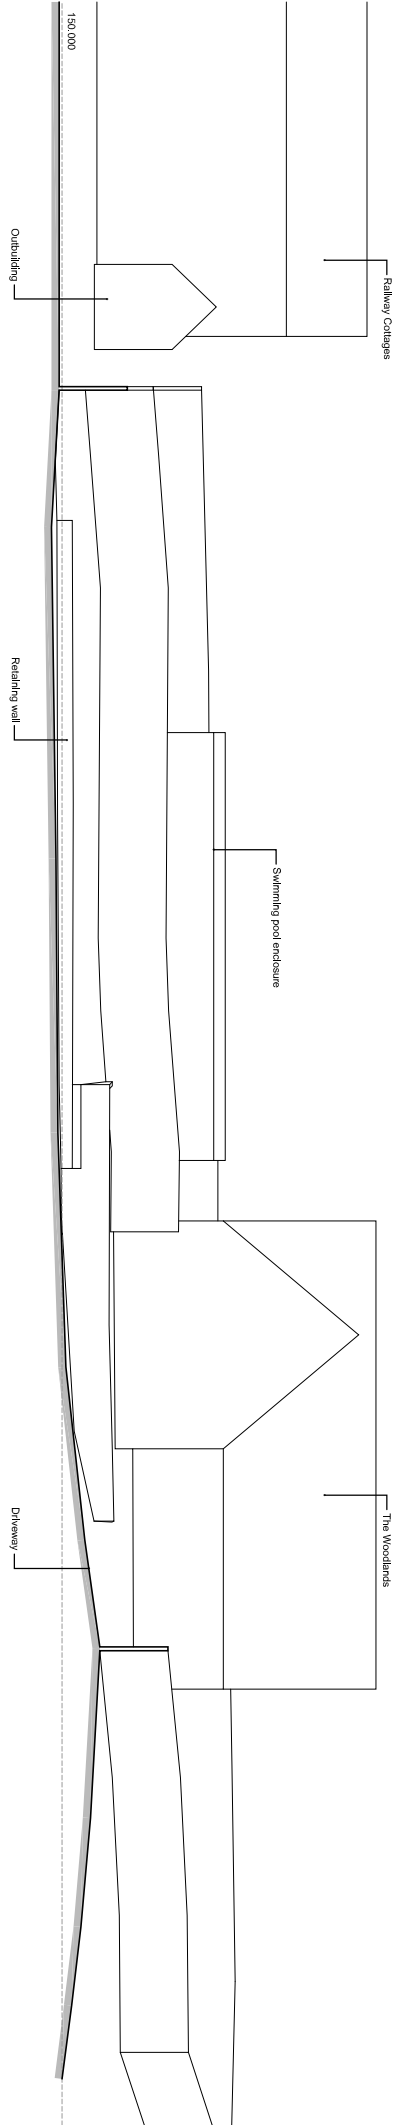


Section BB

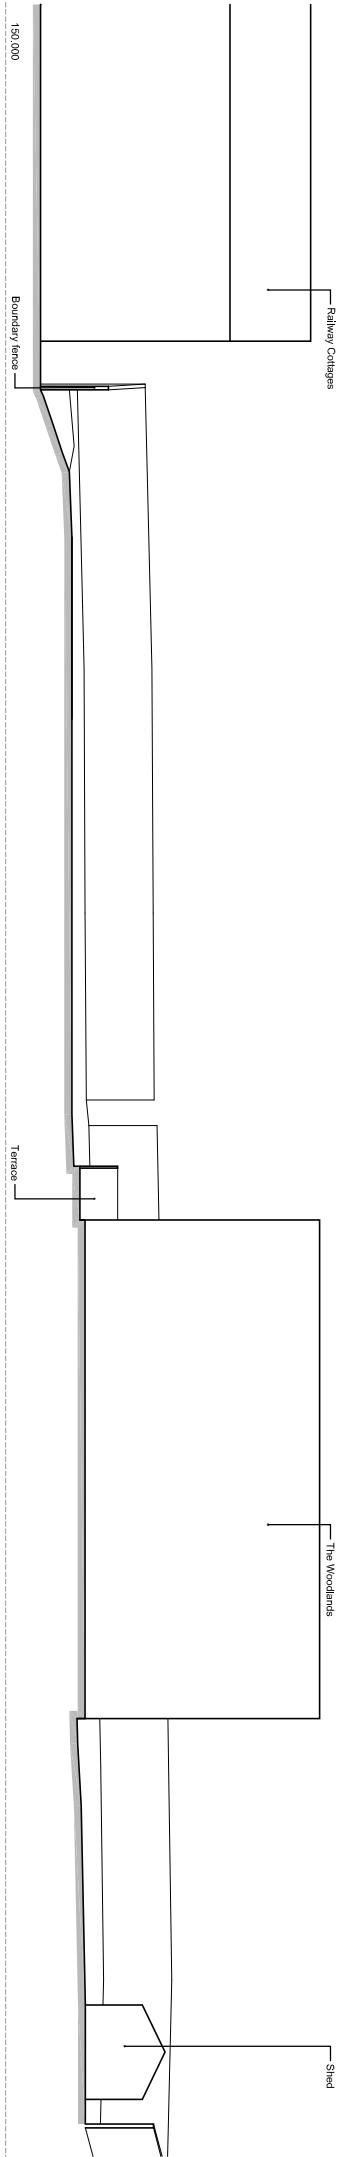

Section CC

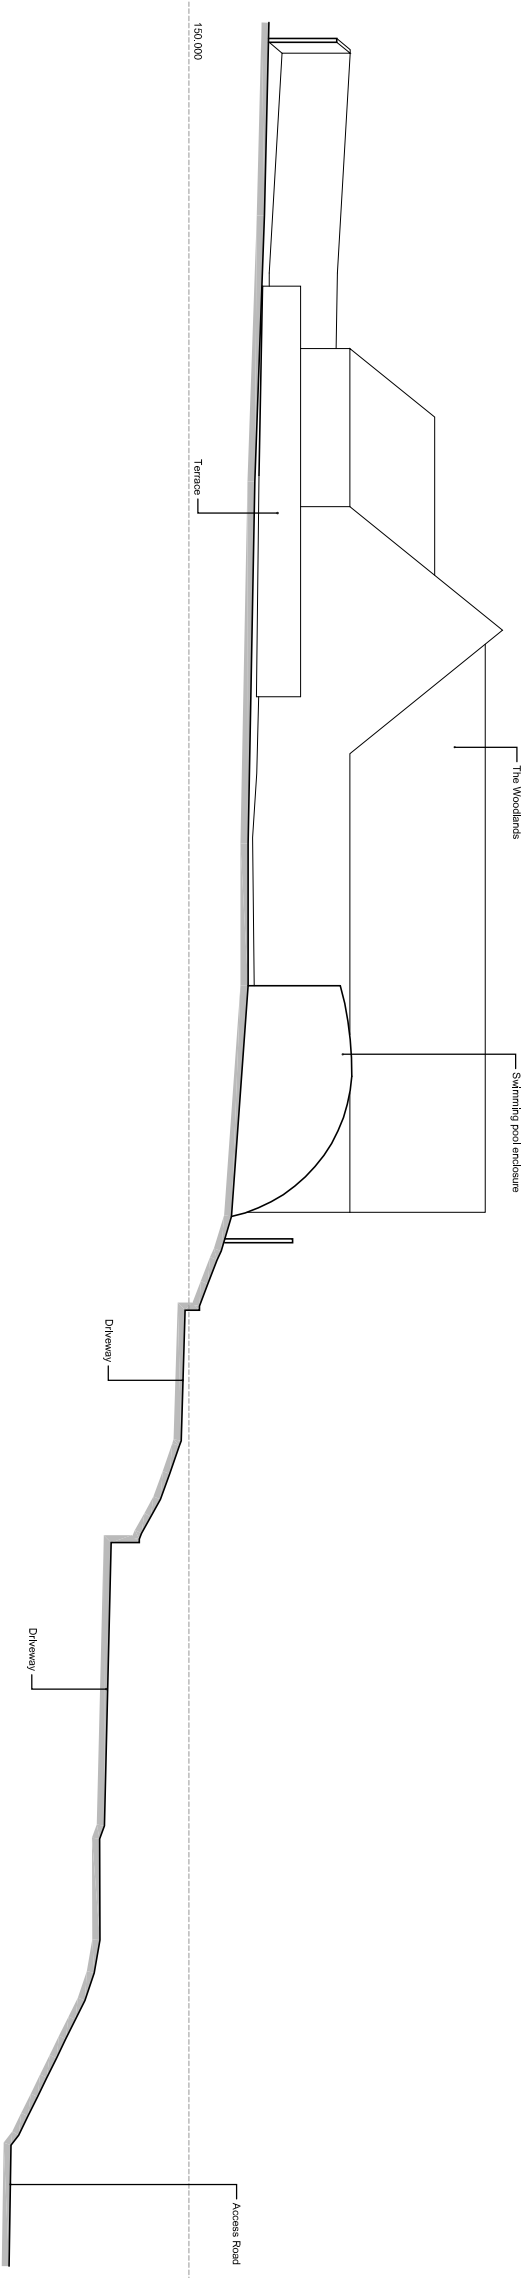

Section DD

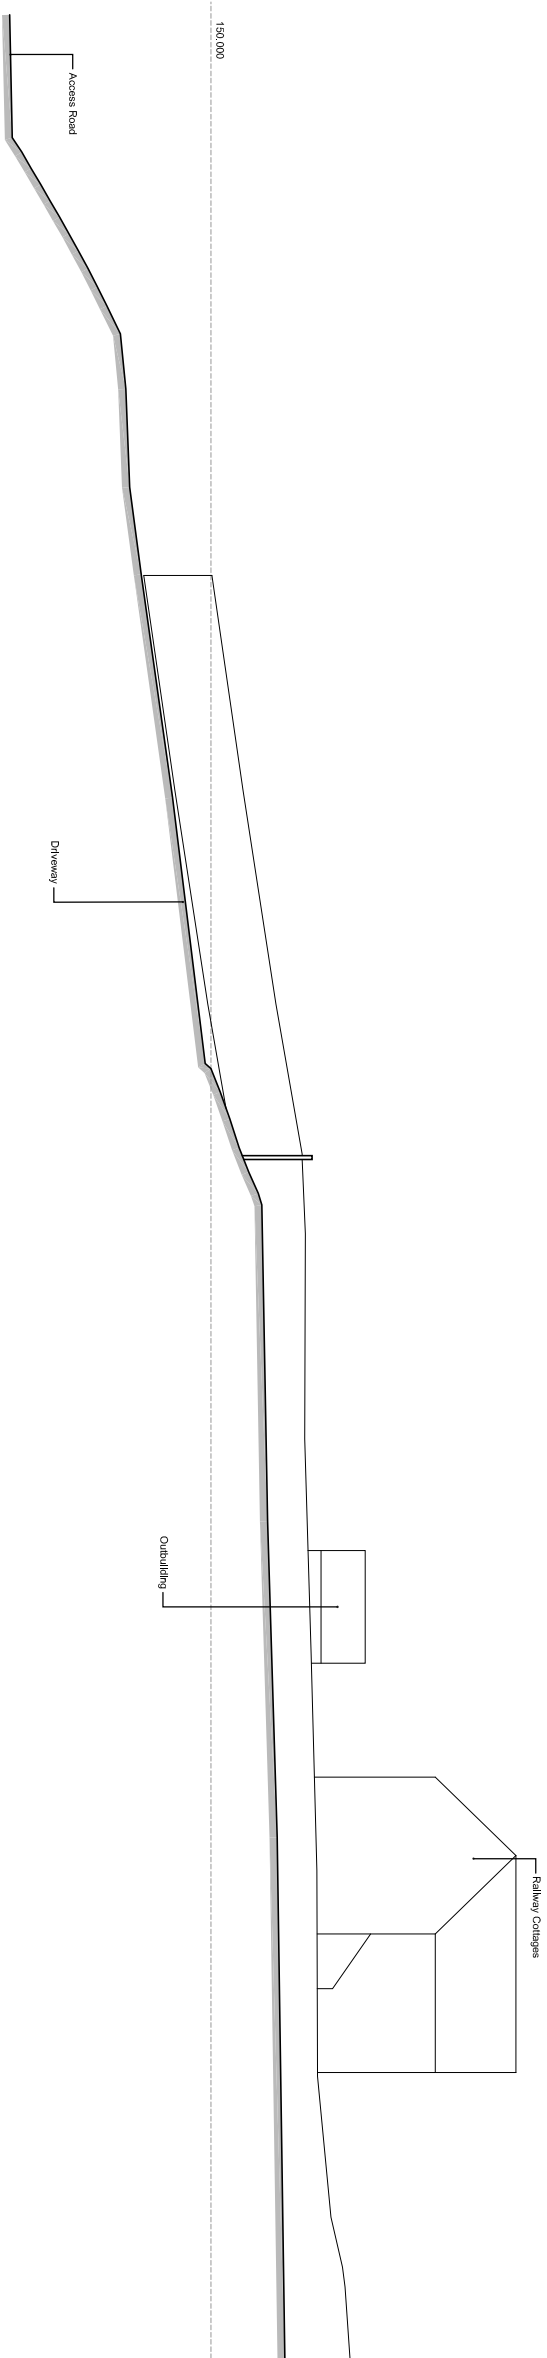

Section EE

Hewitt&Carr Architects
A: 2-4 Cross Street | Cheddle | Staffordshire | ST10 1NP
T: 01538 756888
E: enquiries@hccarchitects.co.uk
W: www.hccarchitects.co.uk

Client
Mr and Mrs C Nixon

Project
**Proposed detached dwelling at
land adjacent to The Woodlands
Leekbrook Junction, Leek**

Title
Site Sections as Existing

Status
Planning
Date **Aug 19**
Scale @A2 **1:200**
Project No. **00901 AL(0)02**
Drawing No.
Checked
Rev