

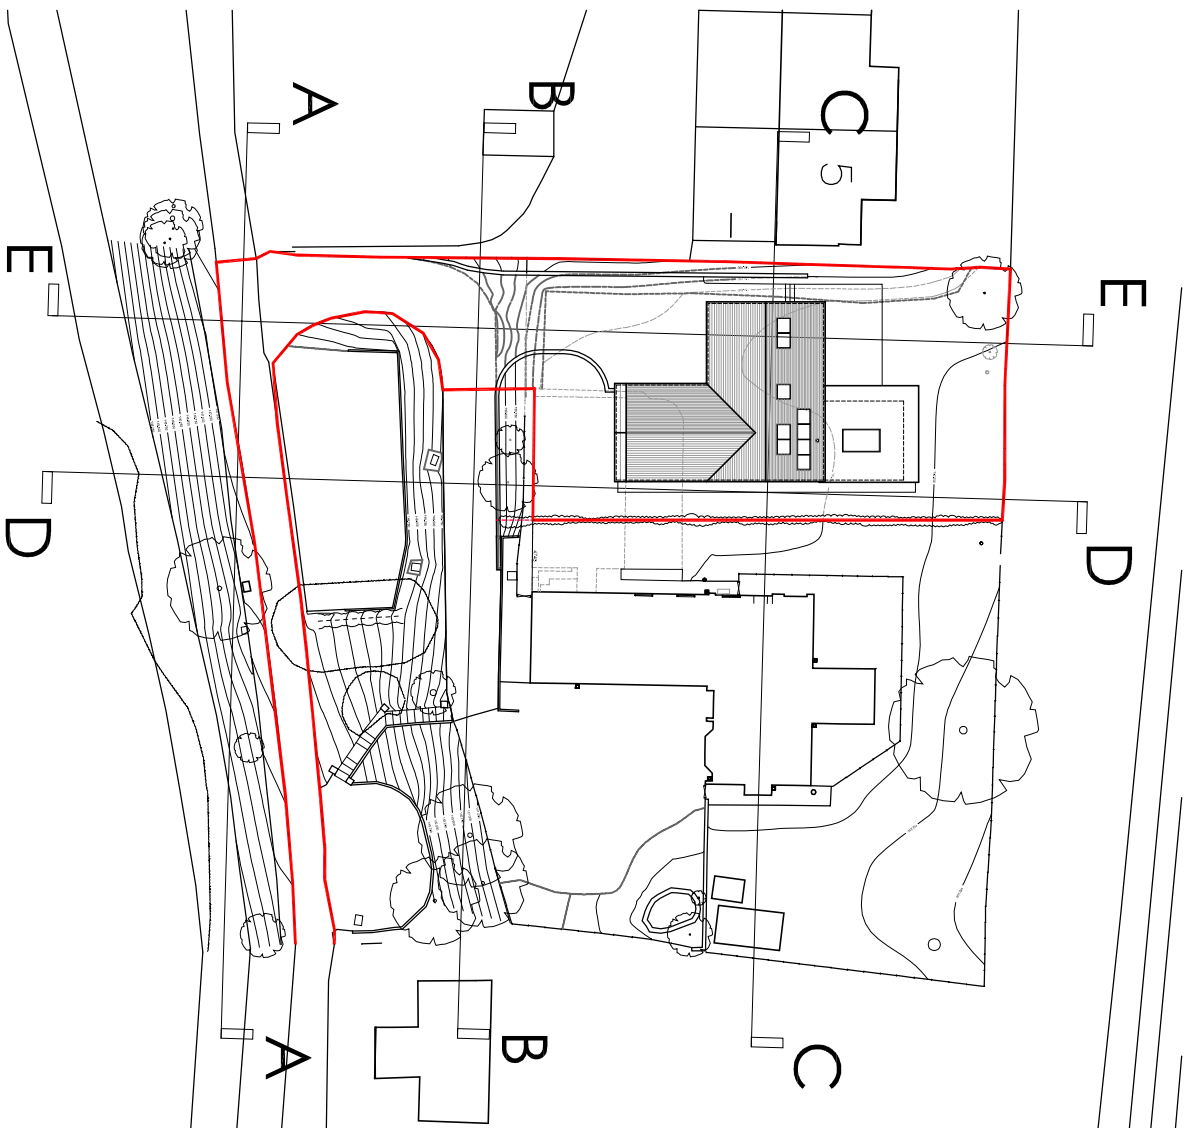


Copyright of this drawing is vested in the Architect and it must not be copied or reproduced in any form without the written consent of the Architect. The Architect's liability is limited to the design and construction of the building and the drawing. All contractors must visit the site and be responsible for taking and checking all dimensions relative to their work. Hewitt&Carr Architects Ltd are to be advised of any variation between drawings and site conditions. **CLIENTS ARE ADVISED TO CLARIFY DIMENSIONS WITH THE ARCHITECT PRIOR TO SETTING OUT AND NOT TO SCALE FROM THE DRAWING**


Rev.	Down	Comments	Date
A	KEW	Basement level removed and internal layout altered to include living room at rear	30.09.21

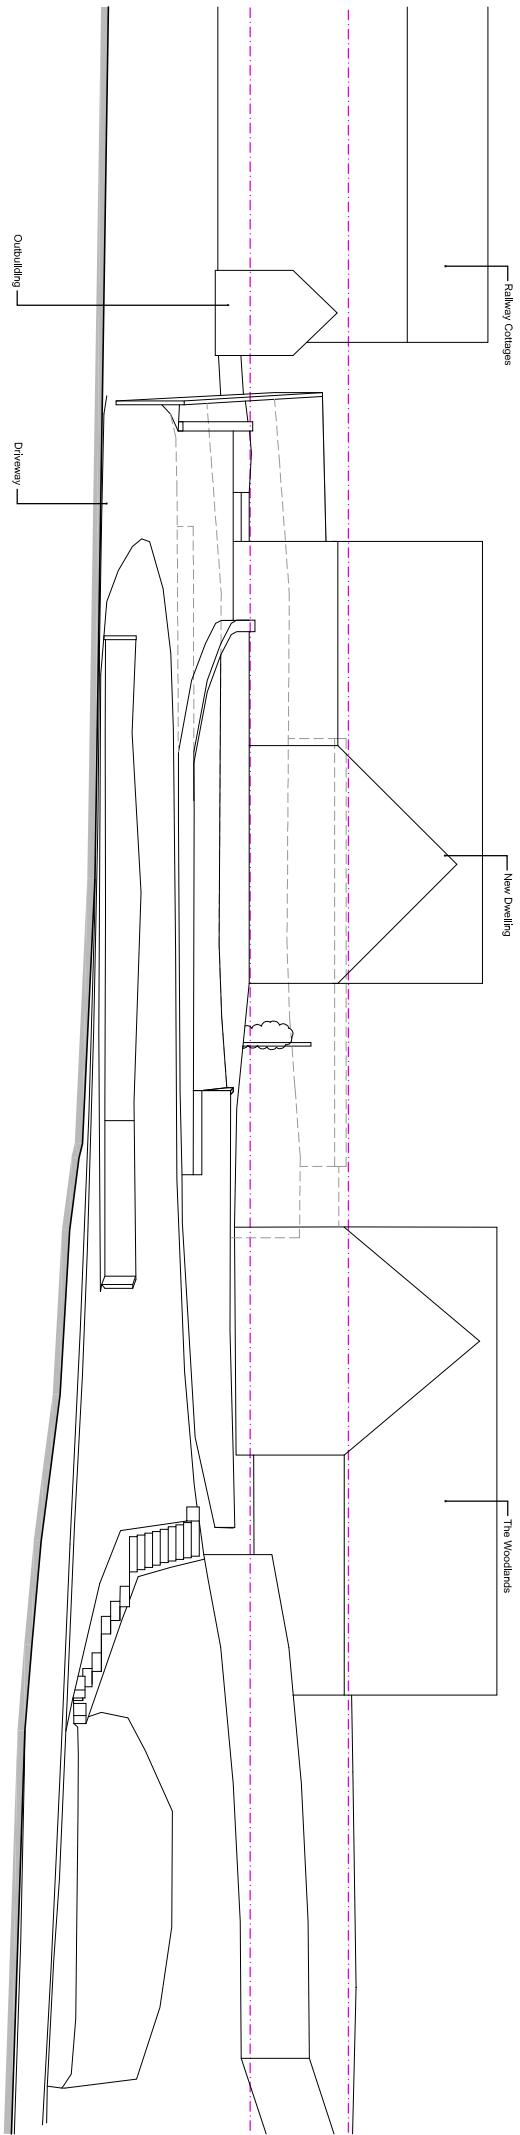


Section Key

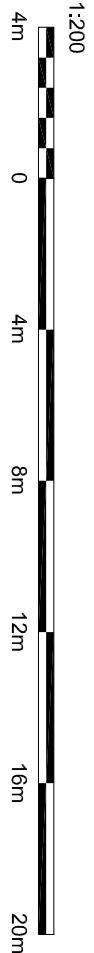


Section AA

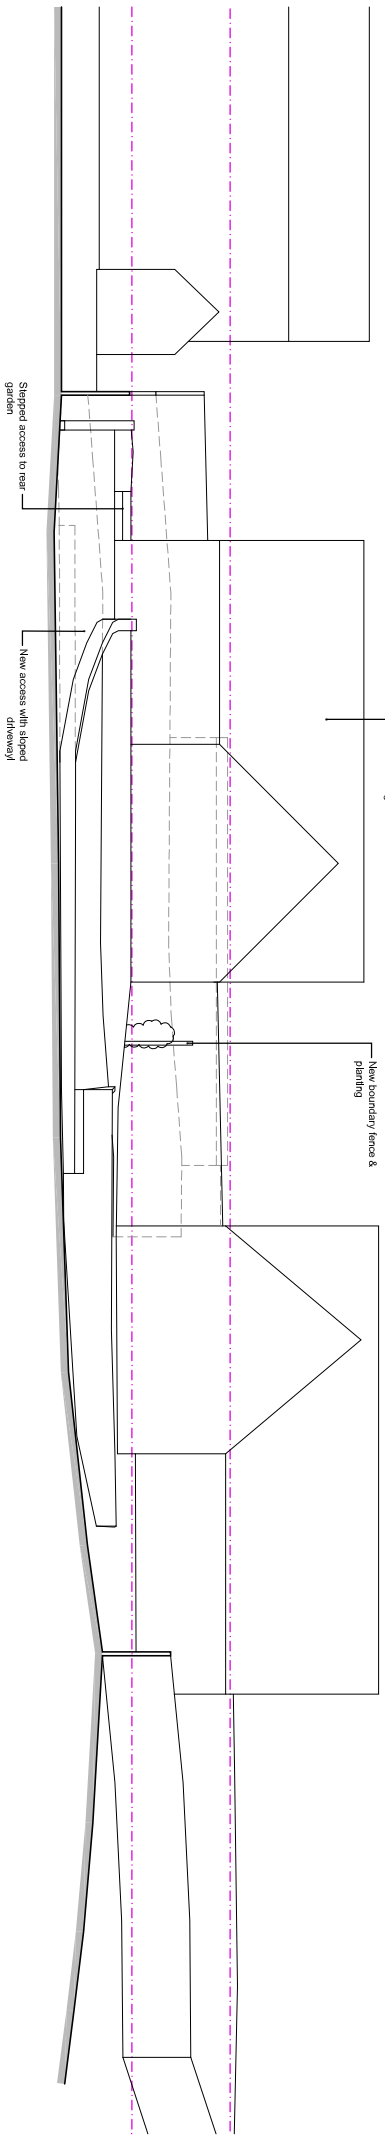


Section BB

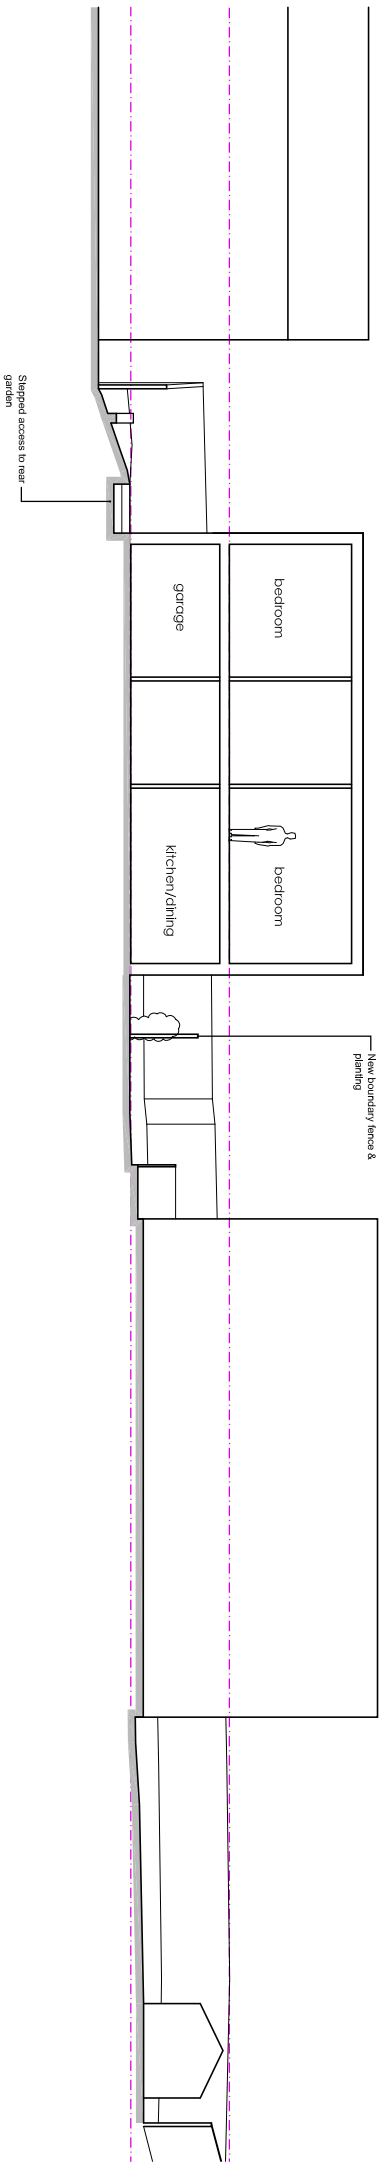

Section CC

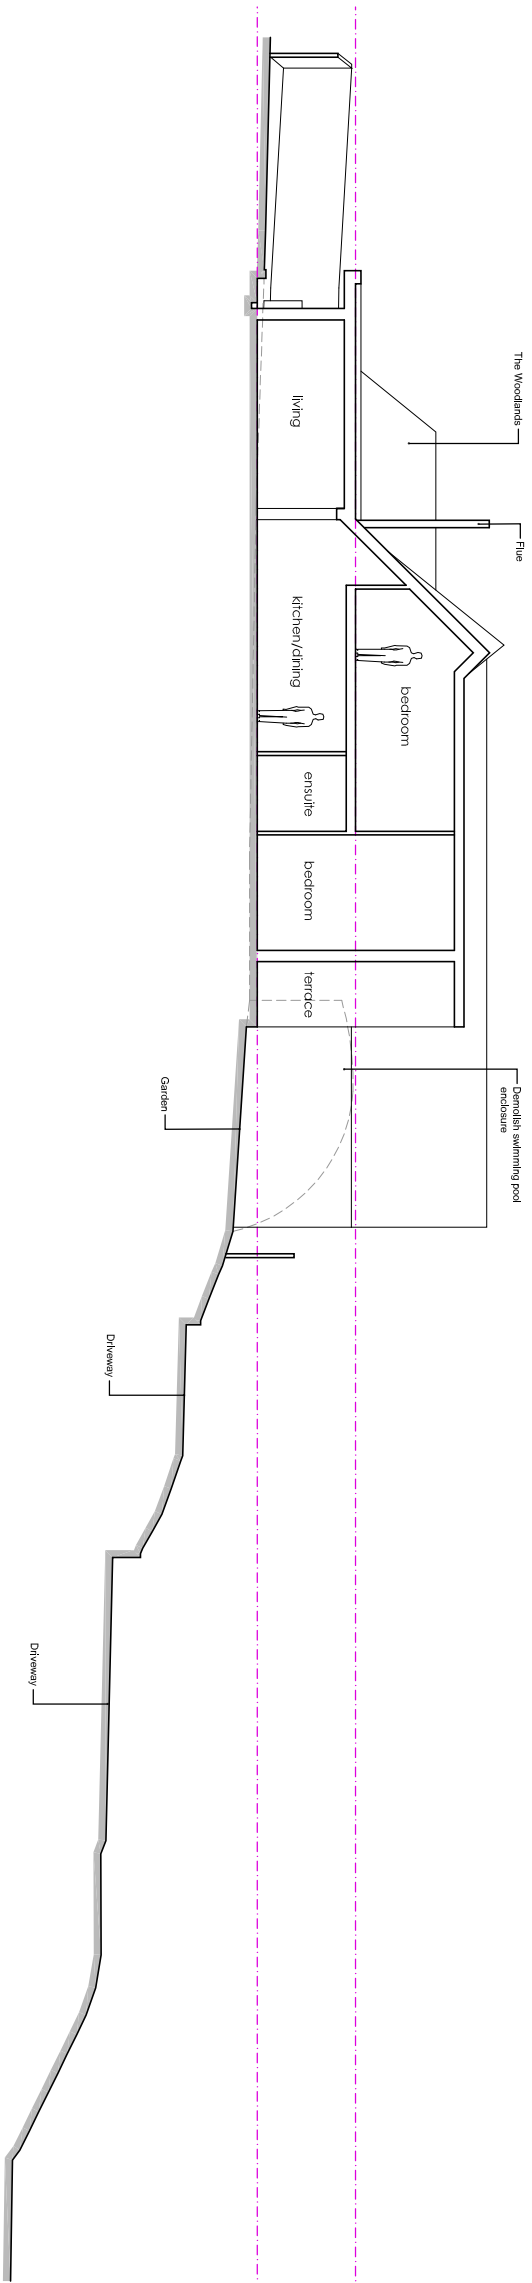

Section DD

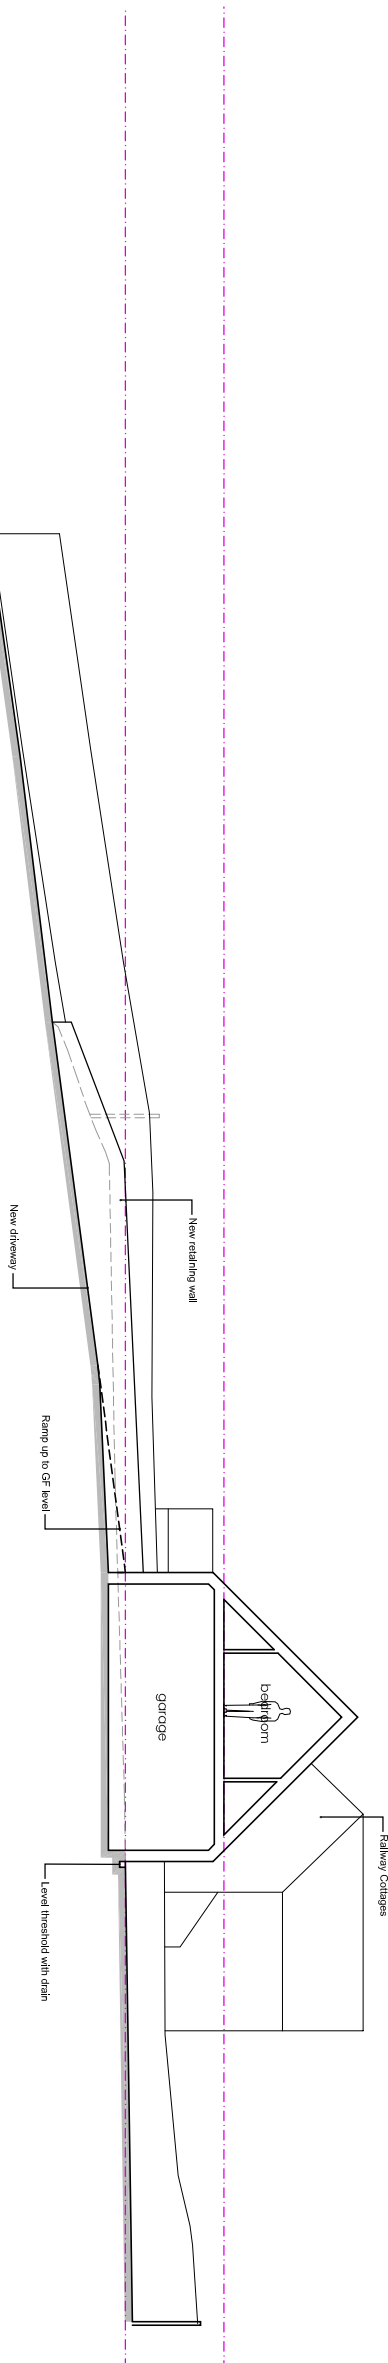

Section EE

Hewitt&Carr Architects
A: 2-4 Cross Street | Cheddle | Staffordshire | ST10 1NP
T: 01538 756888
E: enquiries@hccarchitects.co.uk
W: www.hccarchitects.co.uk

Client
Mr and Mrs C Nixon

Project
Proposed detached dwelling at
land adjacent to The Woodlands
Leekbrook Junction, Leek

Title
Site Sections as Proposed

Status
Planning
Date Aug 19
Scale @A2 1:200
Project No 00901
Drawing No. AL(0)04
Drawn Kew
Checked
Rev A