

Copyright of this drawing is vested in the Architect and it must not be copied or reproduced without consent. Figured dimensions only are to be taken from this drawing. All contractors must visit the site and be responsible for taking and checking all dimensions relative to their work. Hewitt&Carr Architects Ltd are to be advised of any variation between drawings and site conditions.
CLIENTS ARE ADVISED TO CLARIFY DIMENSIONS WITH THE ARCHITECT PRIOR TO SETTING OUT AND NOT TO SCALE FROM THE DRAWING

Rev.	Drawn	Comments	Date
A	BVC	Minor amendment to lower ground floor plan.	29.06.20
B	BVC	Lower ground floor removed and plan extended to rear with associated alterations to layout.	07.07.21
C	BVC	Alterations to living room.	20.08.21
D	BVC	Windows added to master suite.	06.09.21
E	KEW	Steps down to garage added	30.09.21

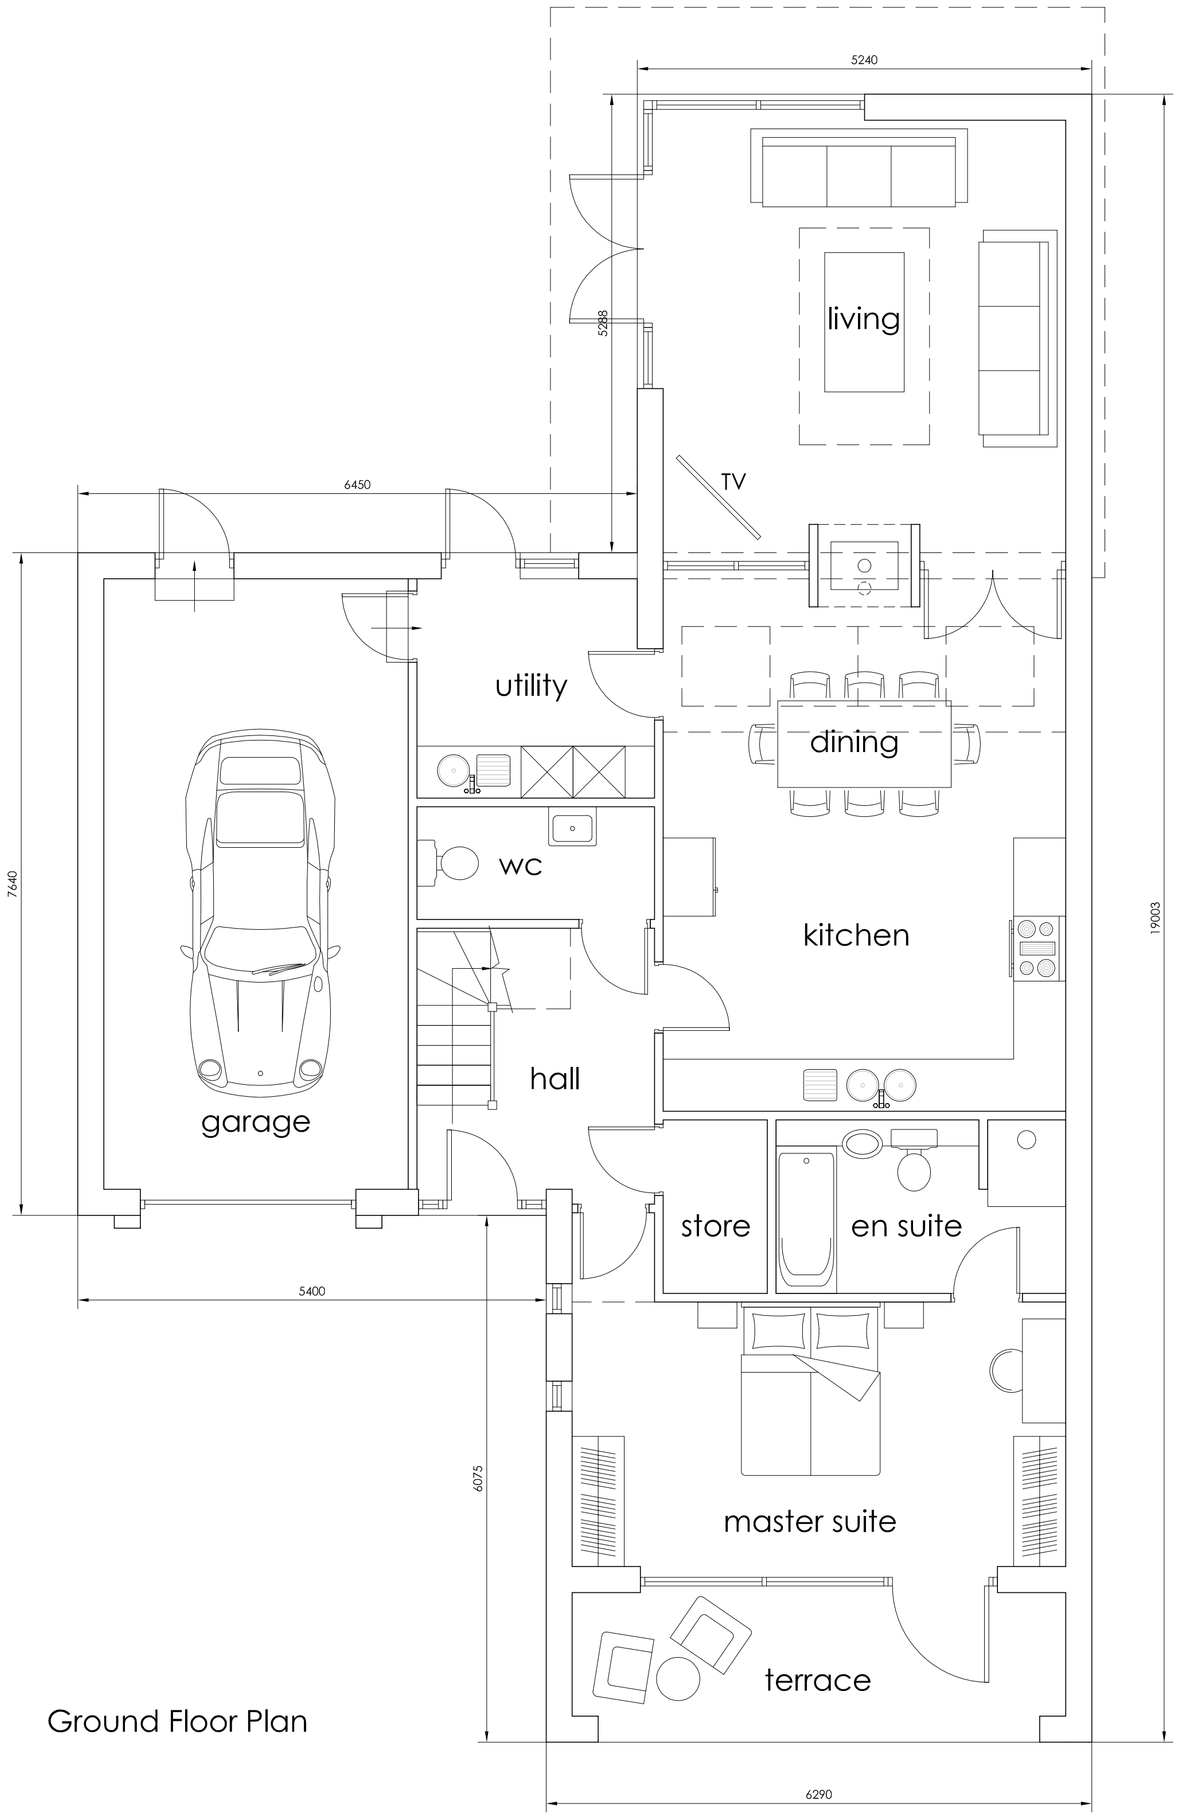

Ground Floor Plan

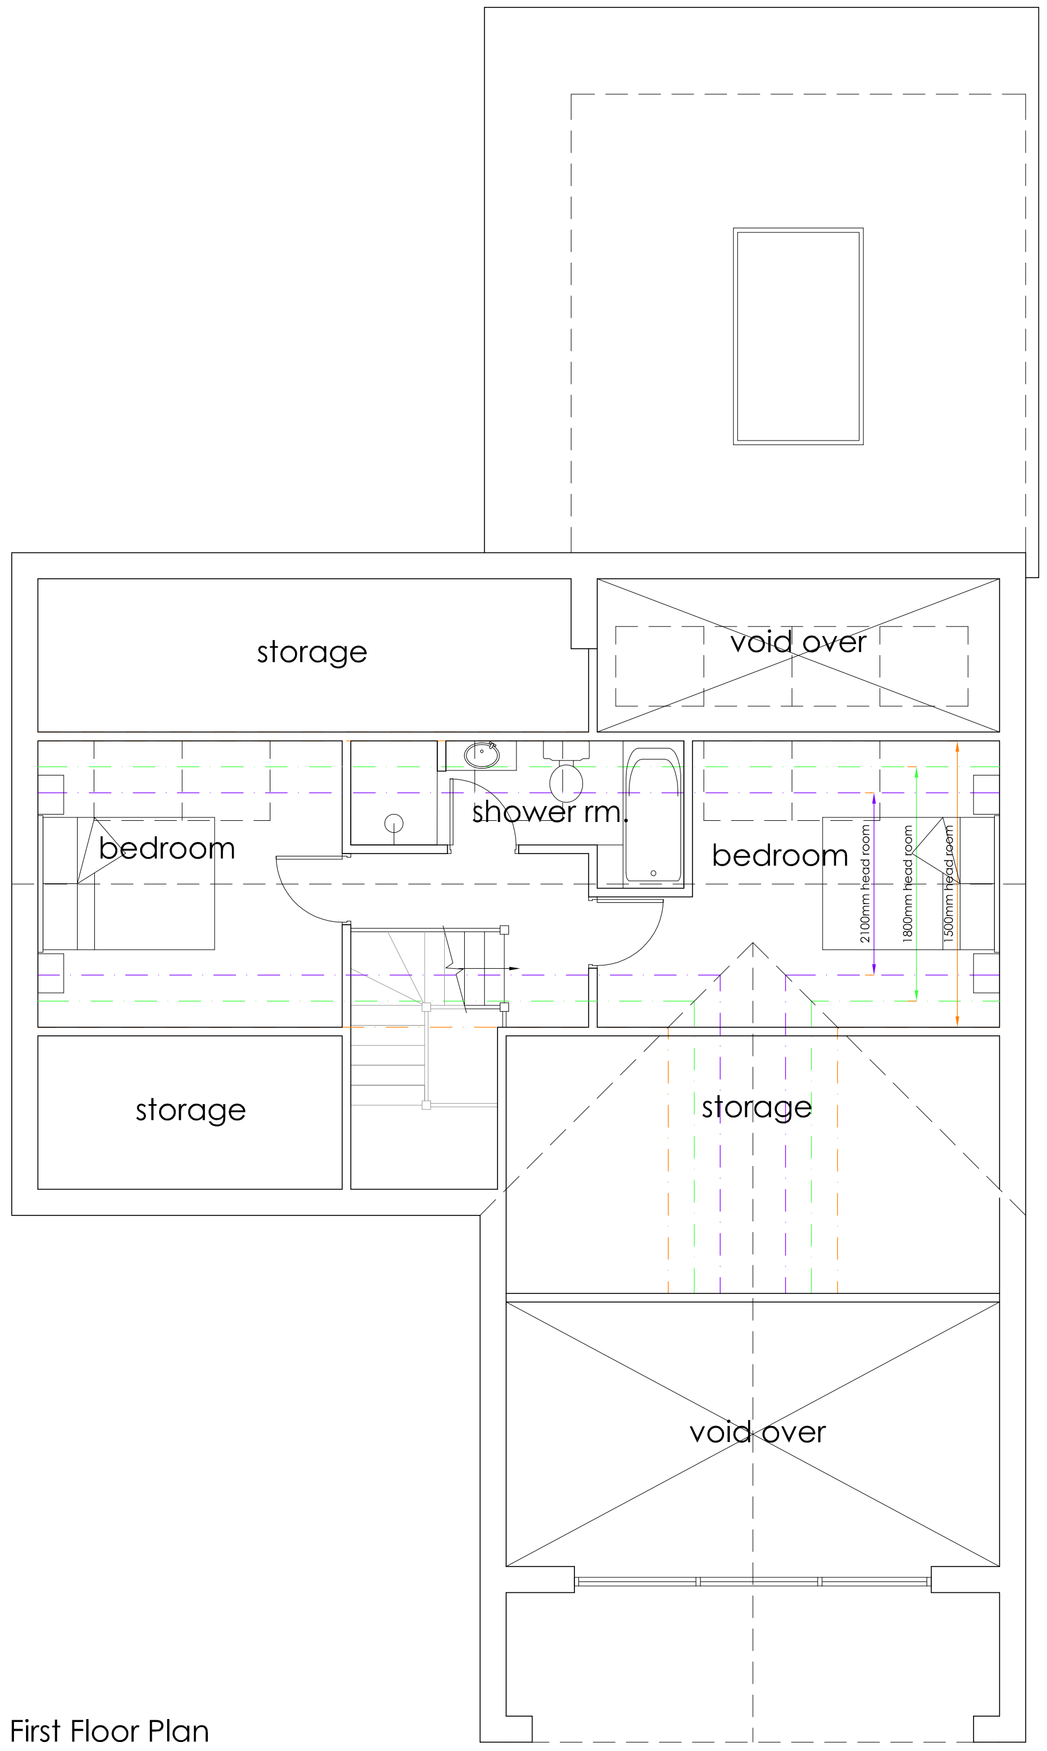

First Floor Plan

1:50
1m 0 1m 2m 3m 4m 5m

Hewitt&Carr Architects
A: 2-4 Cross Street I Cheadle I Staffordshire I ST10 1NP
T: 01538 756888
E: enquiries@hcarchitects.co.uk
W: www.hcarchitects.co.uk

Client
Mr & Mrs C Nixon

Project
Proposed detached dwelling at
land adjacent to The Woodlands
Leekbrook, Leek

Title
Plans as Proposed

Status
Planning

Date Aug 19
Drawn KEW
Scale @A1 1:50
Checked

Project No 00901
Drawing No. AL(0)05
Rev E

File Ref: H:\REF