
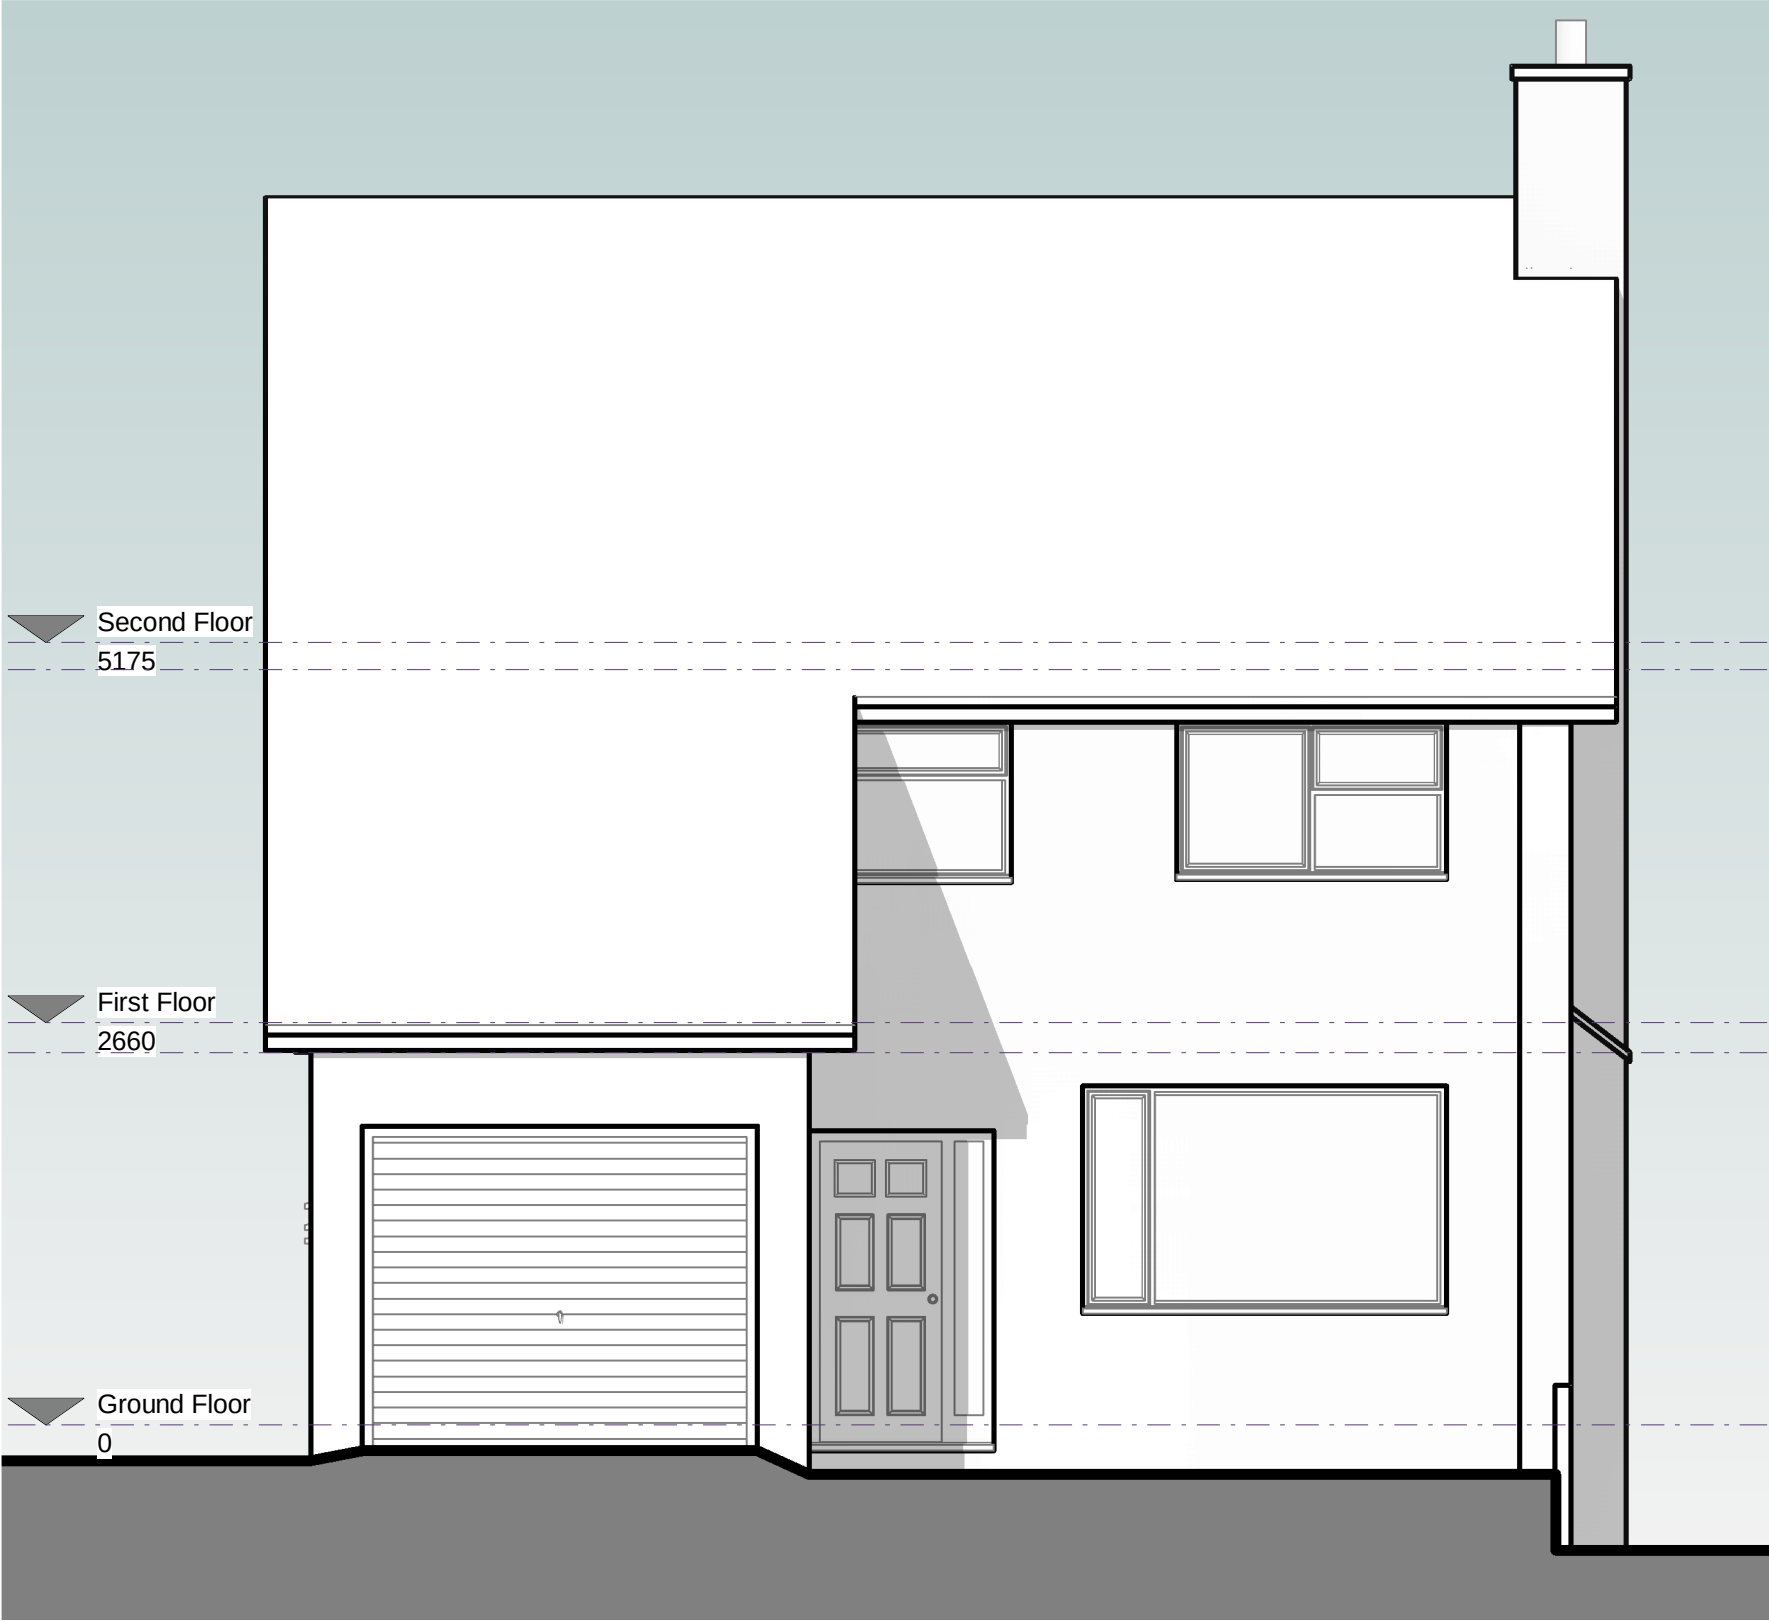



All heights, sizes and dimensions should be checked on site by the contractor before any work is put in hand.

Figured dimensions should be taken in preference to scaling and any errors or omissions reported to the architect at once.


This drawing has been prepared in accordance with the CDM (Construction Design and Management) and all foreseeable design risks to those involved or affected by construction have been avoided wherever possible.

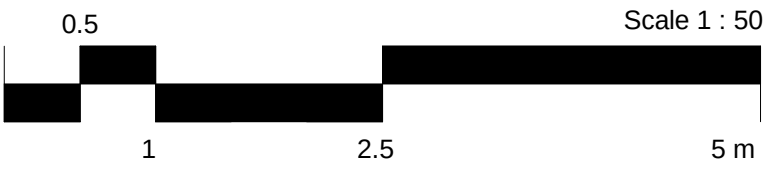


Existing Principal (West) Elevation
1 : 50

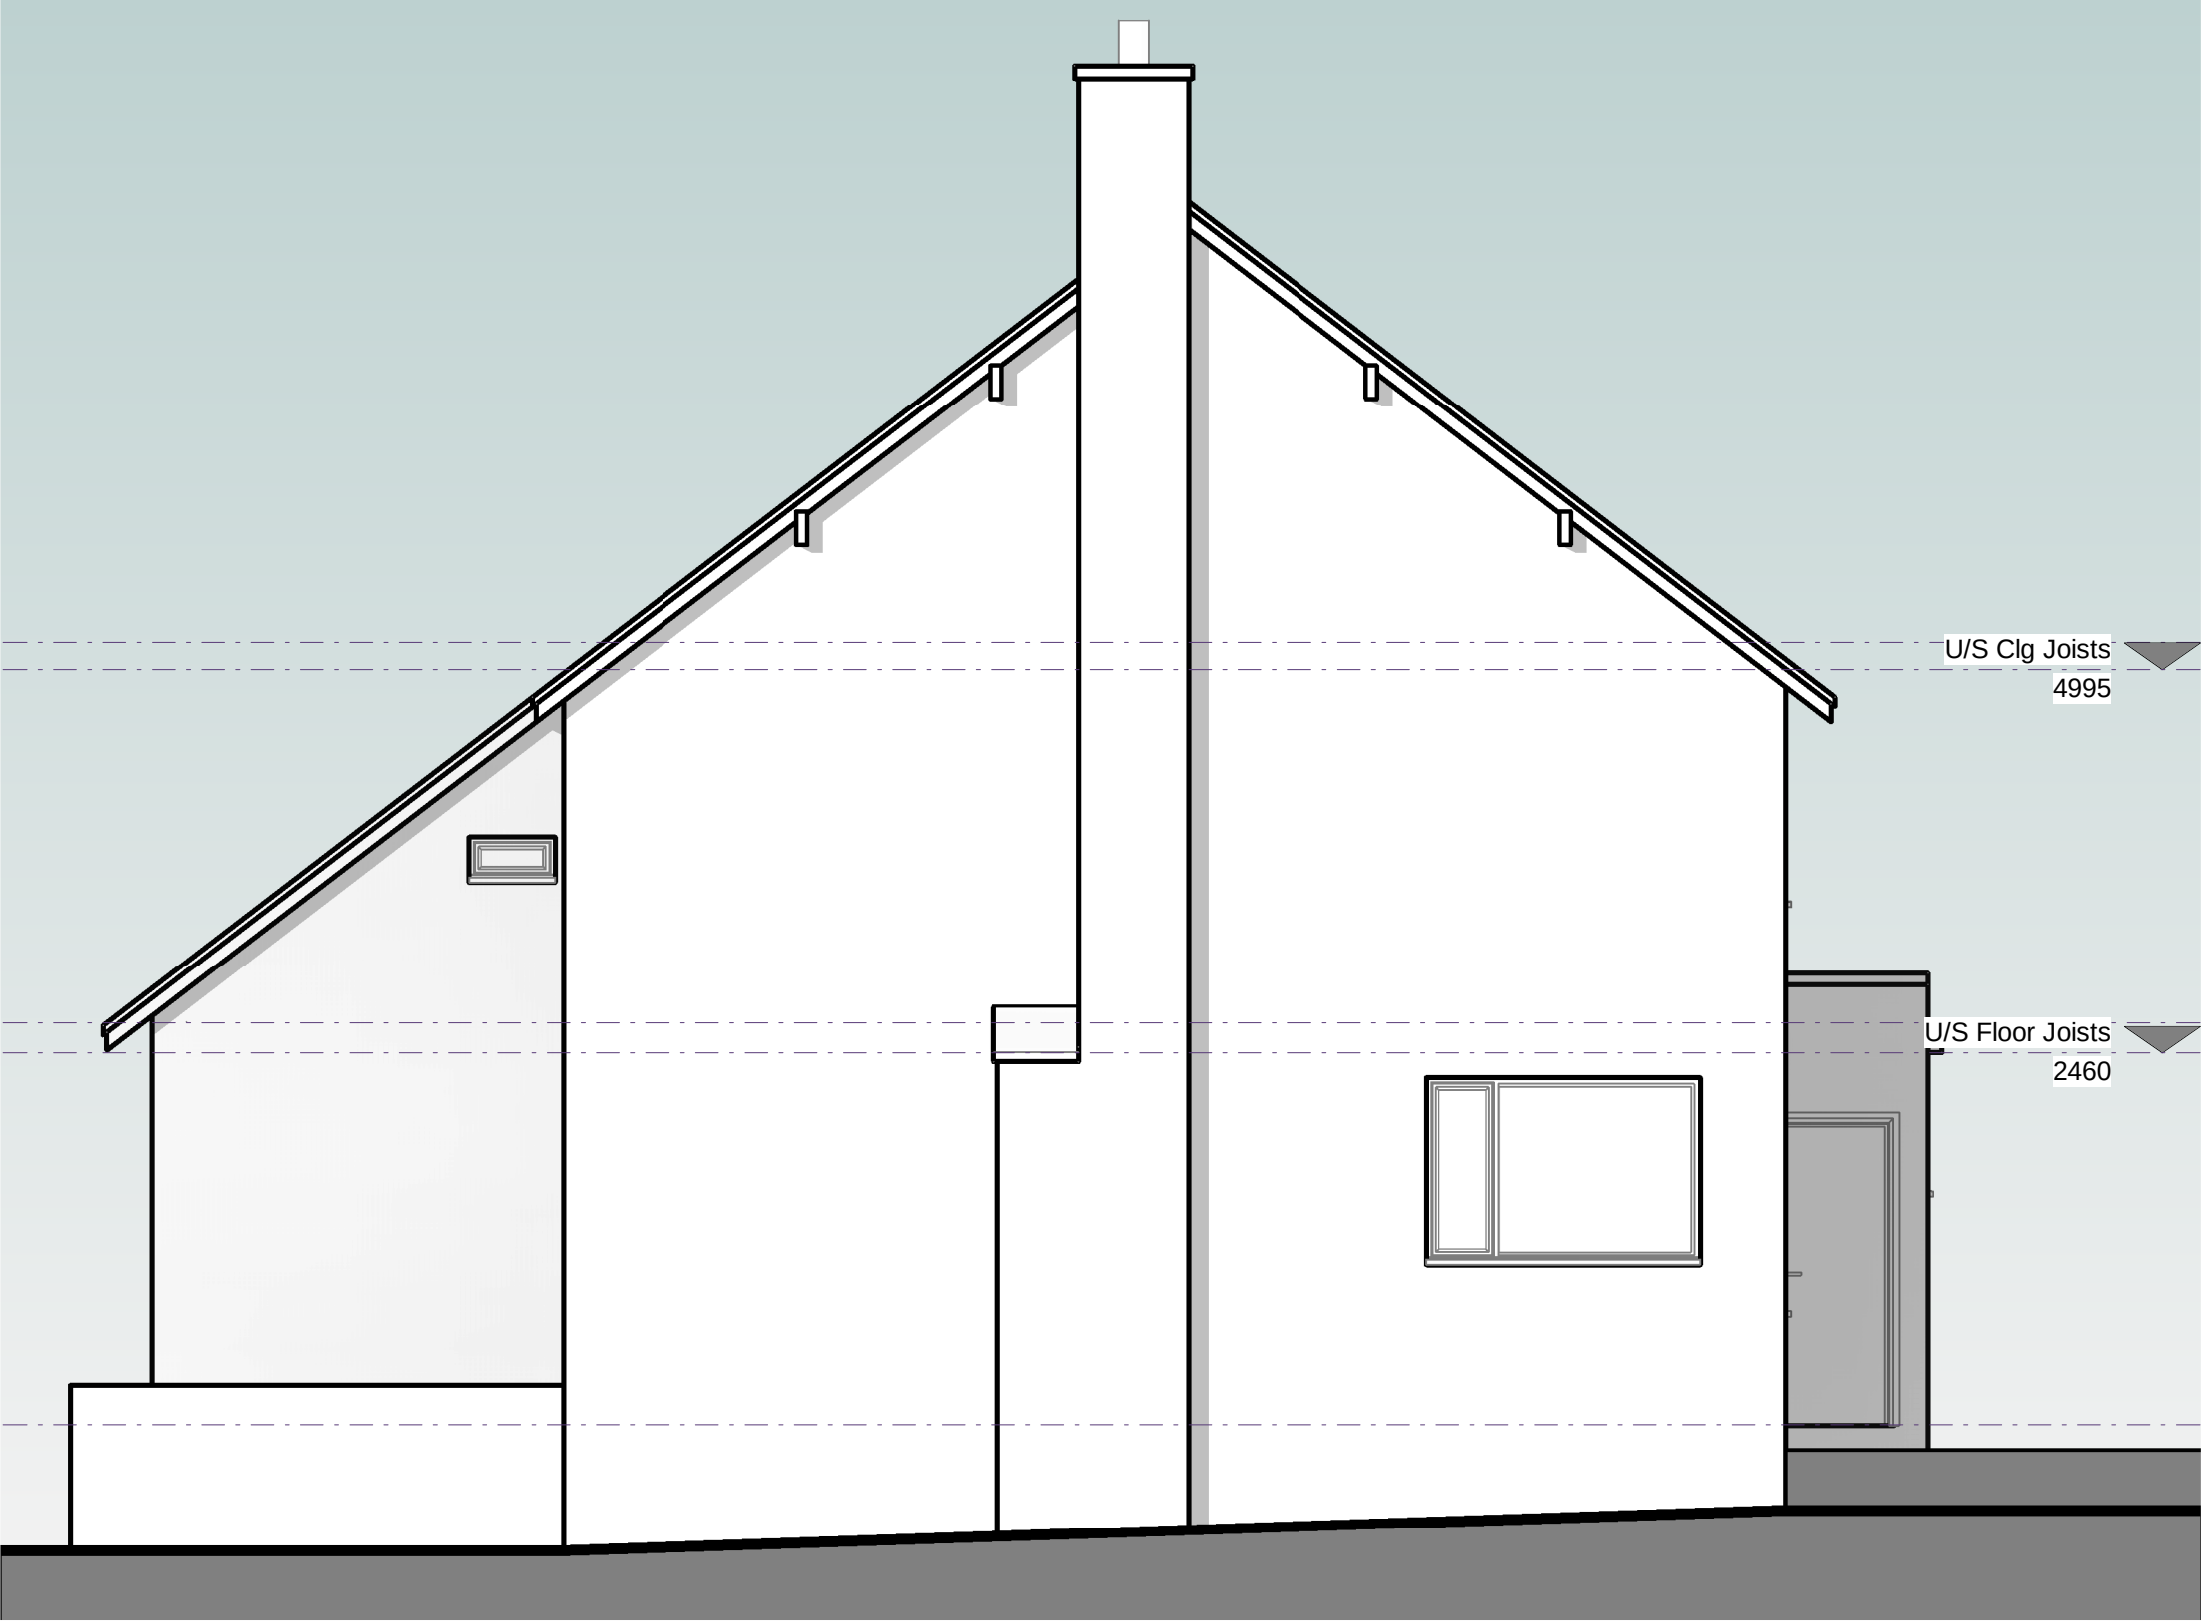


Existing Side (South) Elevation
1 : 50

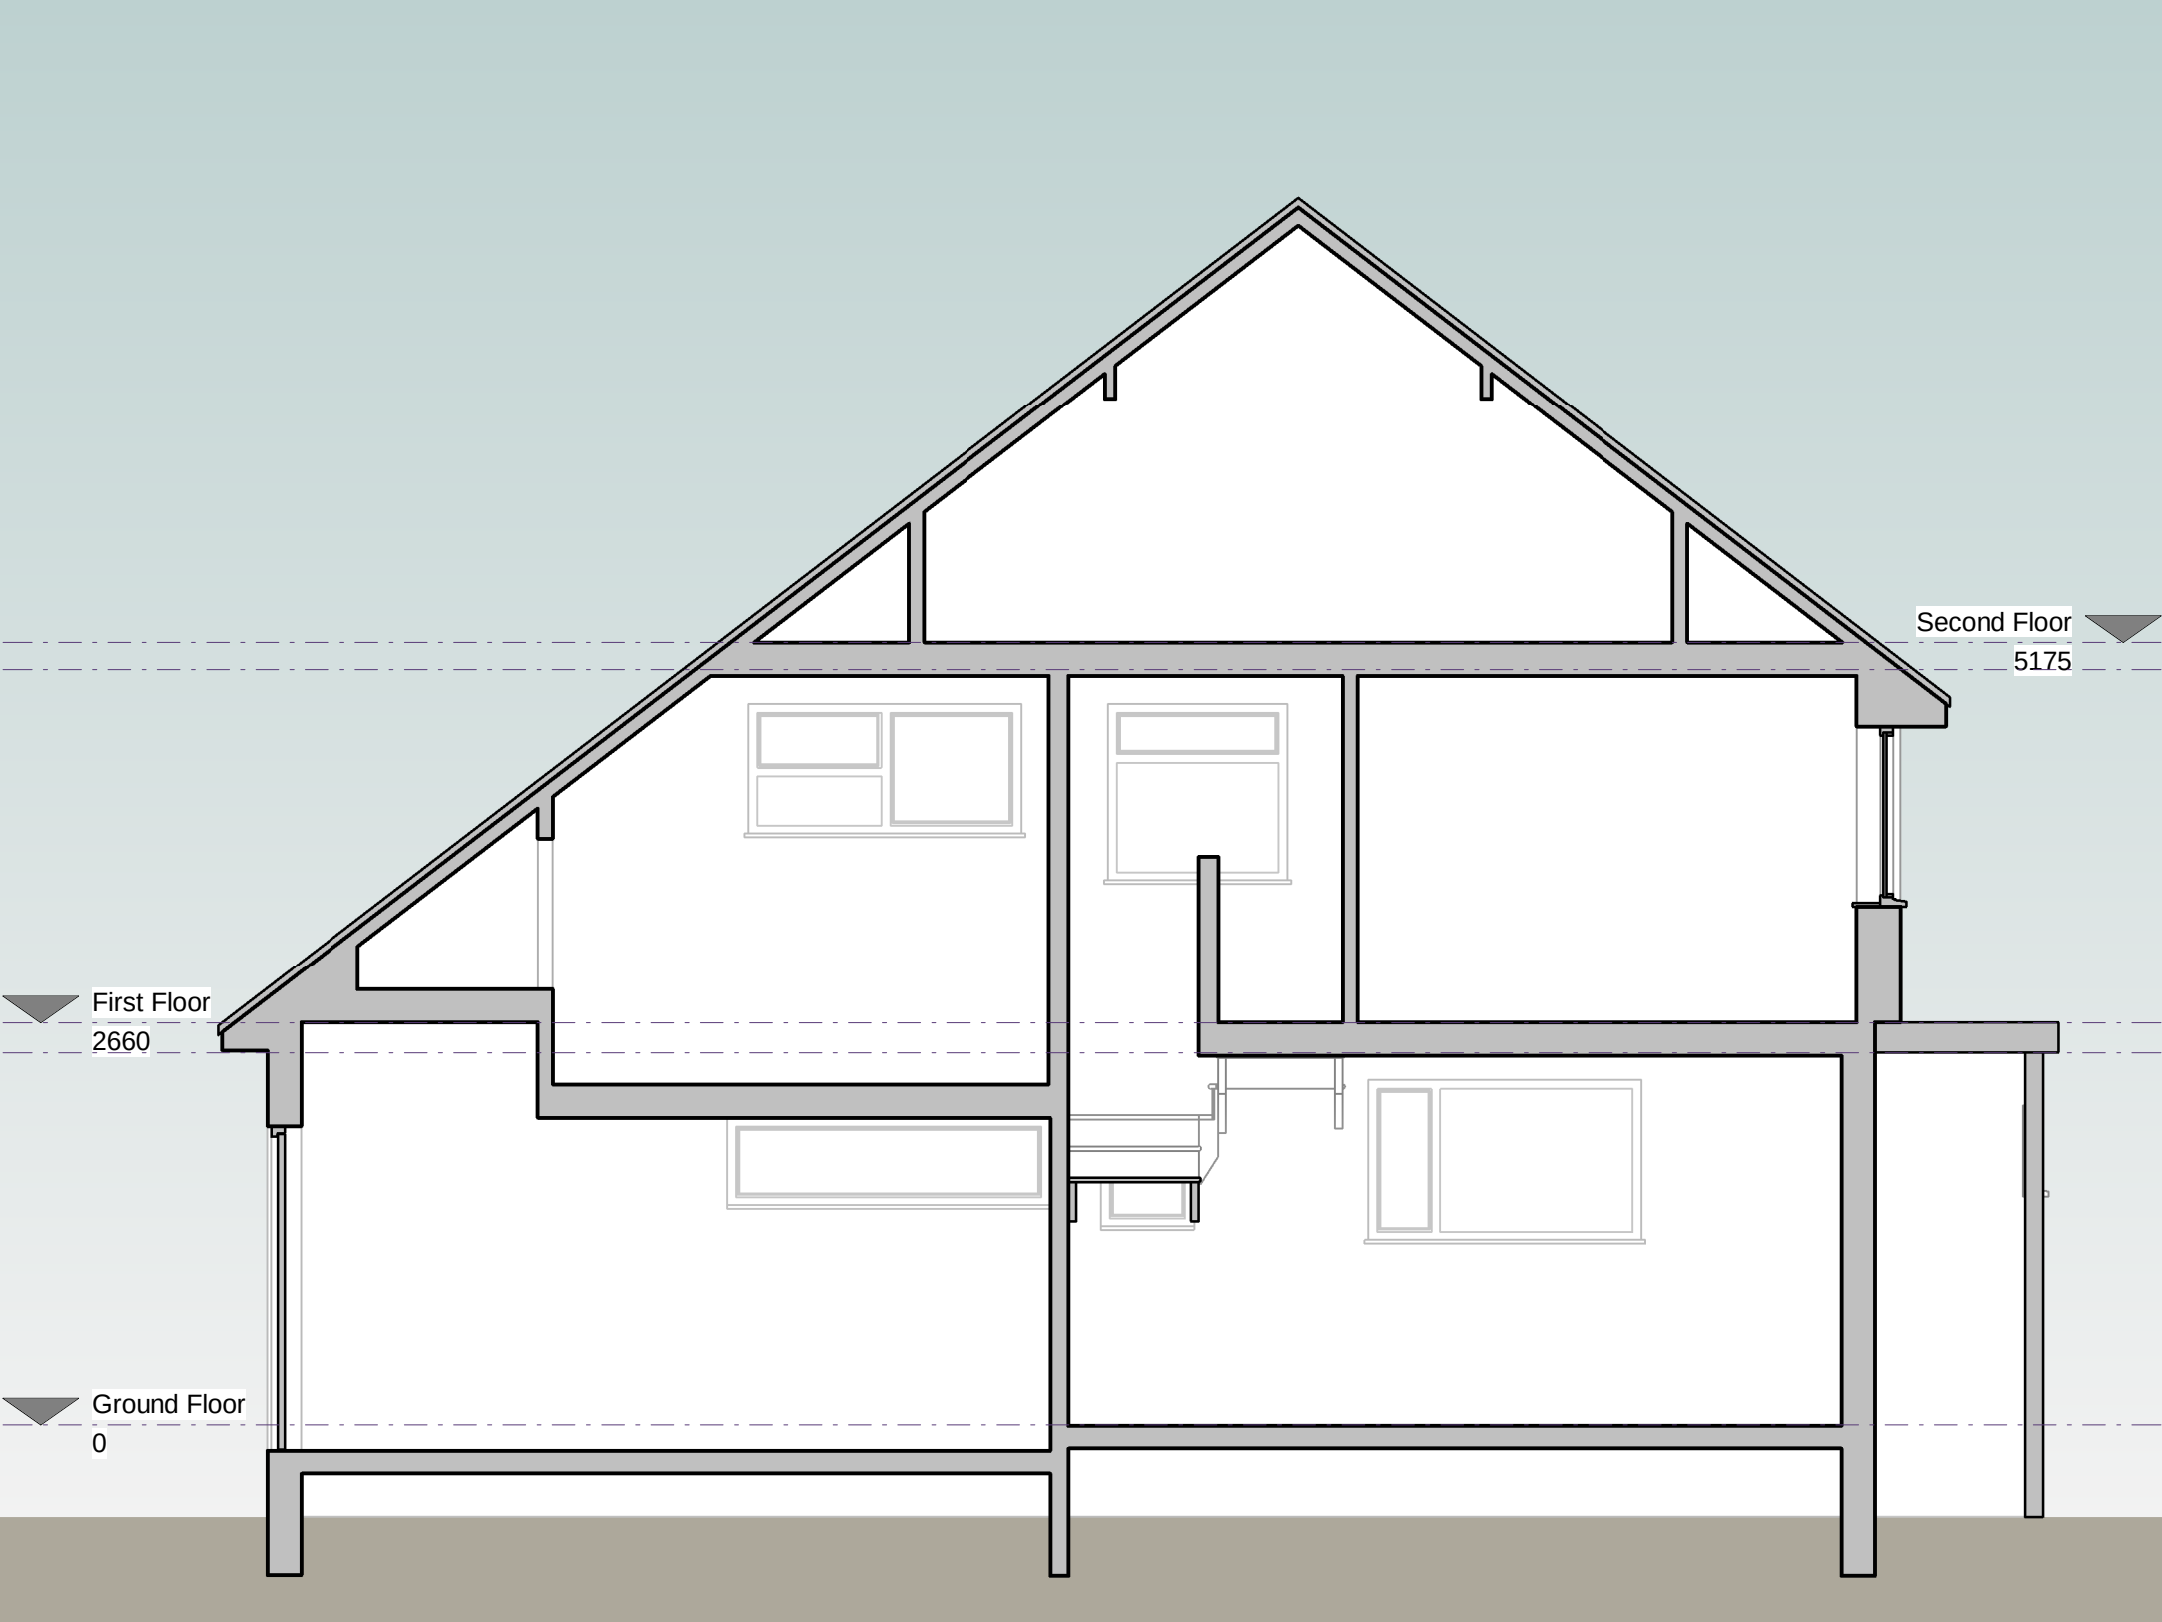

Existing Section Z-Z
1 : 50

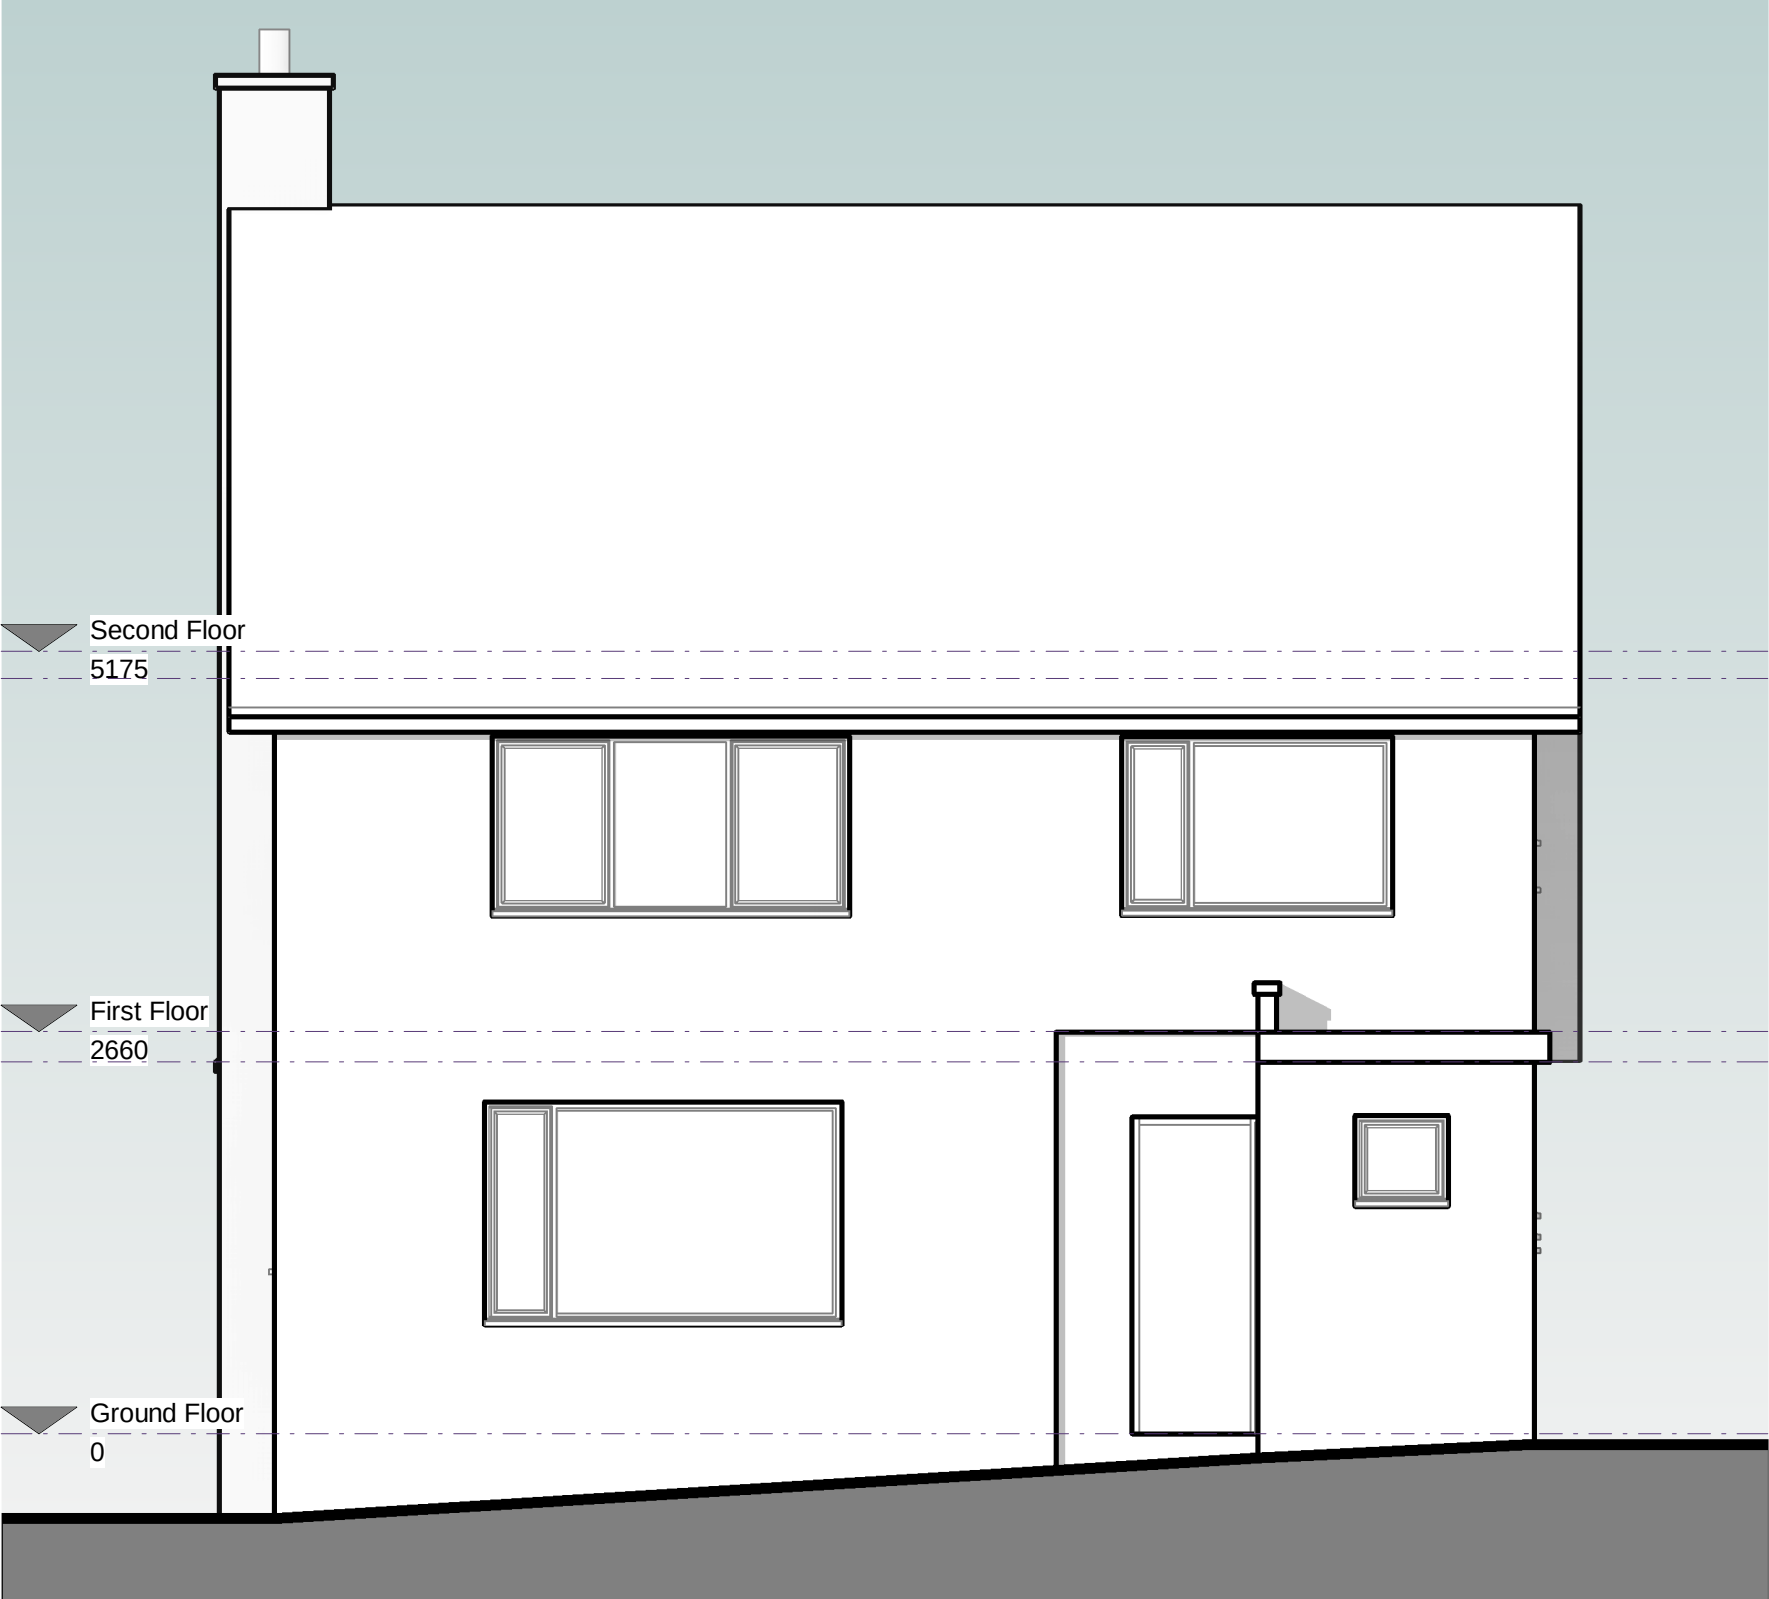

Existing Rear (East) Elevation
1 : 50

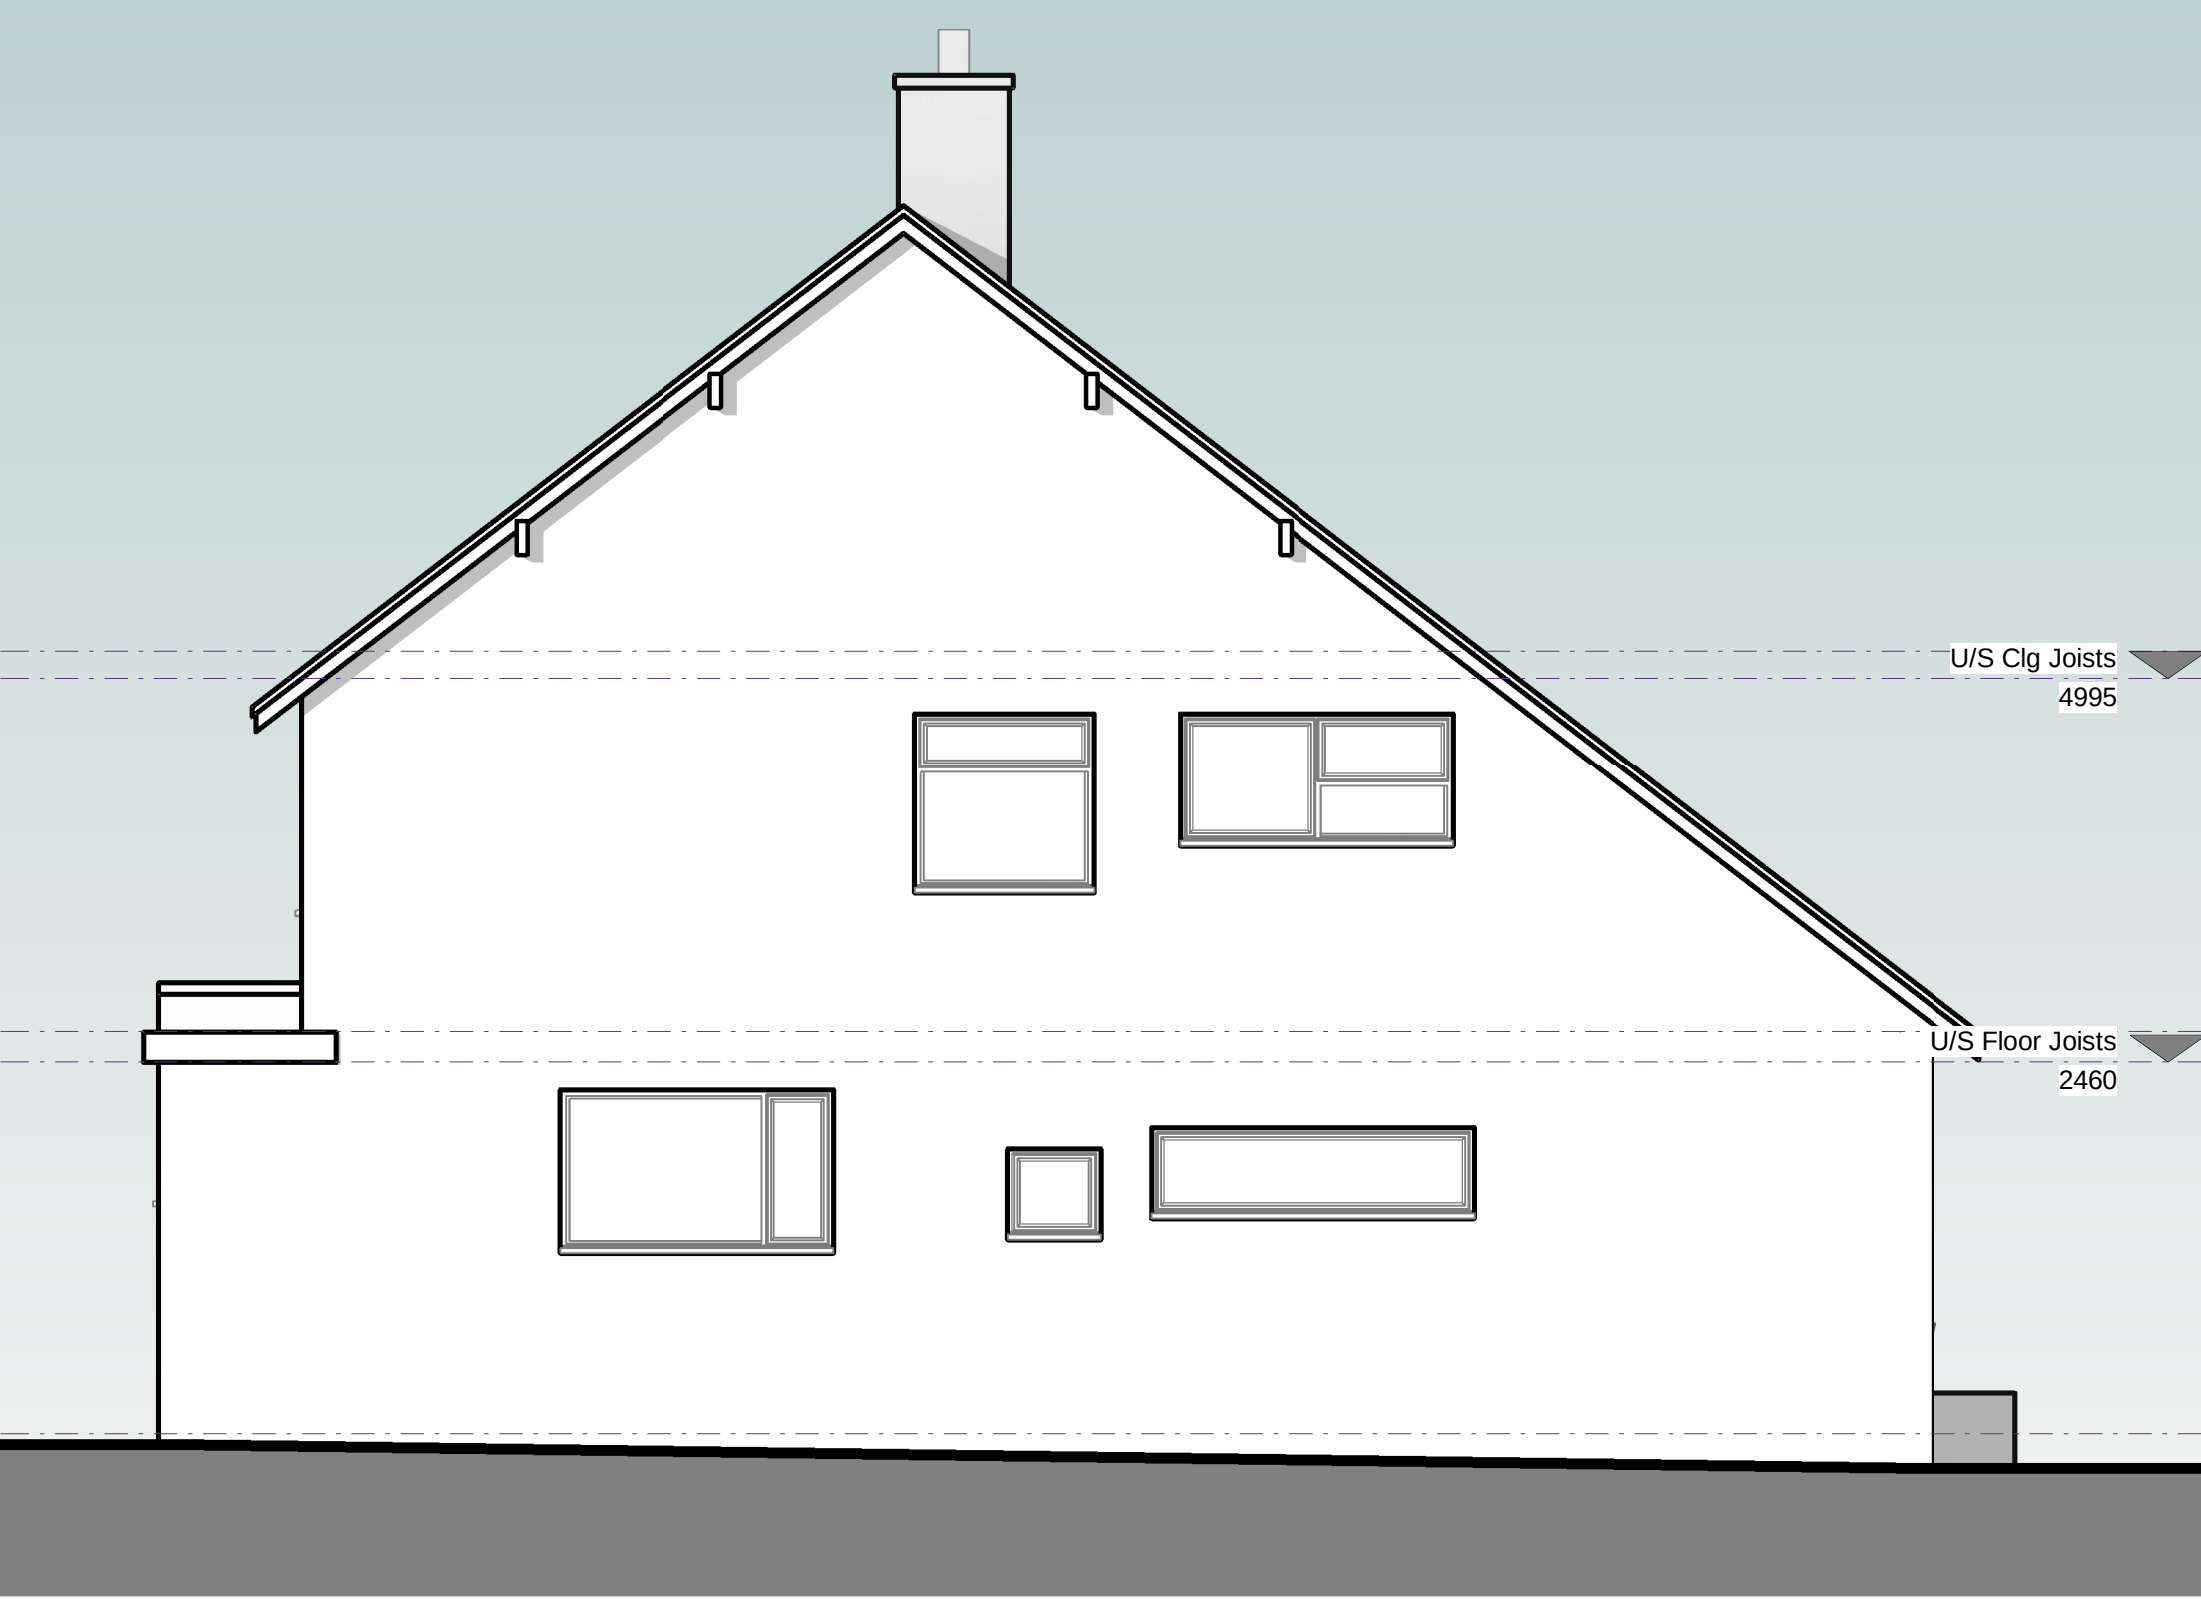

Existing Side (North) Elevation
1 : 50

Rev	Date	By	Detail
-----	------	----	--------

Drawing status			
----------------	--	--	--

S3 - Planning			
---------------	--	--	--

Client			
--------	--	--	--

Mary Doherty			
--------------	--	--	--

Project/Location			
------------------	--	--	--

Proposed Rear / Side Extensions at:			
-------------------------------------	--	--	--

82 Caverswall Road, Blythe Bridge, Stoke-on-Trent, Staffordshire, ST11 9BG			
--	--	--	--

Drawing title			
---------------	--	--	--

Existing Elevations			
---------------------	--	--	--

Date	Drawn	Checked	Job No.
10-09-21	BJ	XX	3218

Scale(s)			
1 : 50 @ A1			

Drawing number	Revision
MD21-SA-XX-ZZ-DR-A-0401	

SA **SMYTHEMAN**
ARCHITECTURAL

12 High Street, Tean,
Stoke-on-Trent
ST10 4DZ
T: +44 (0)1538 722097
E: mail@smytheman.co.uk
W: www.smytheman.co.uk

