



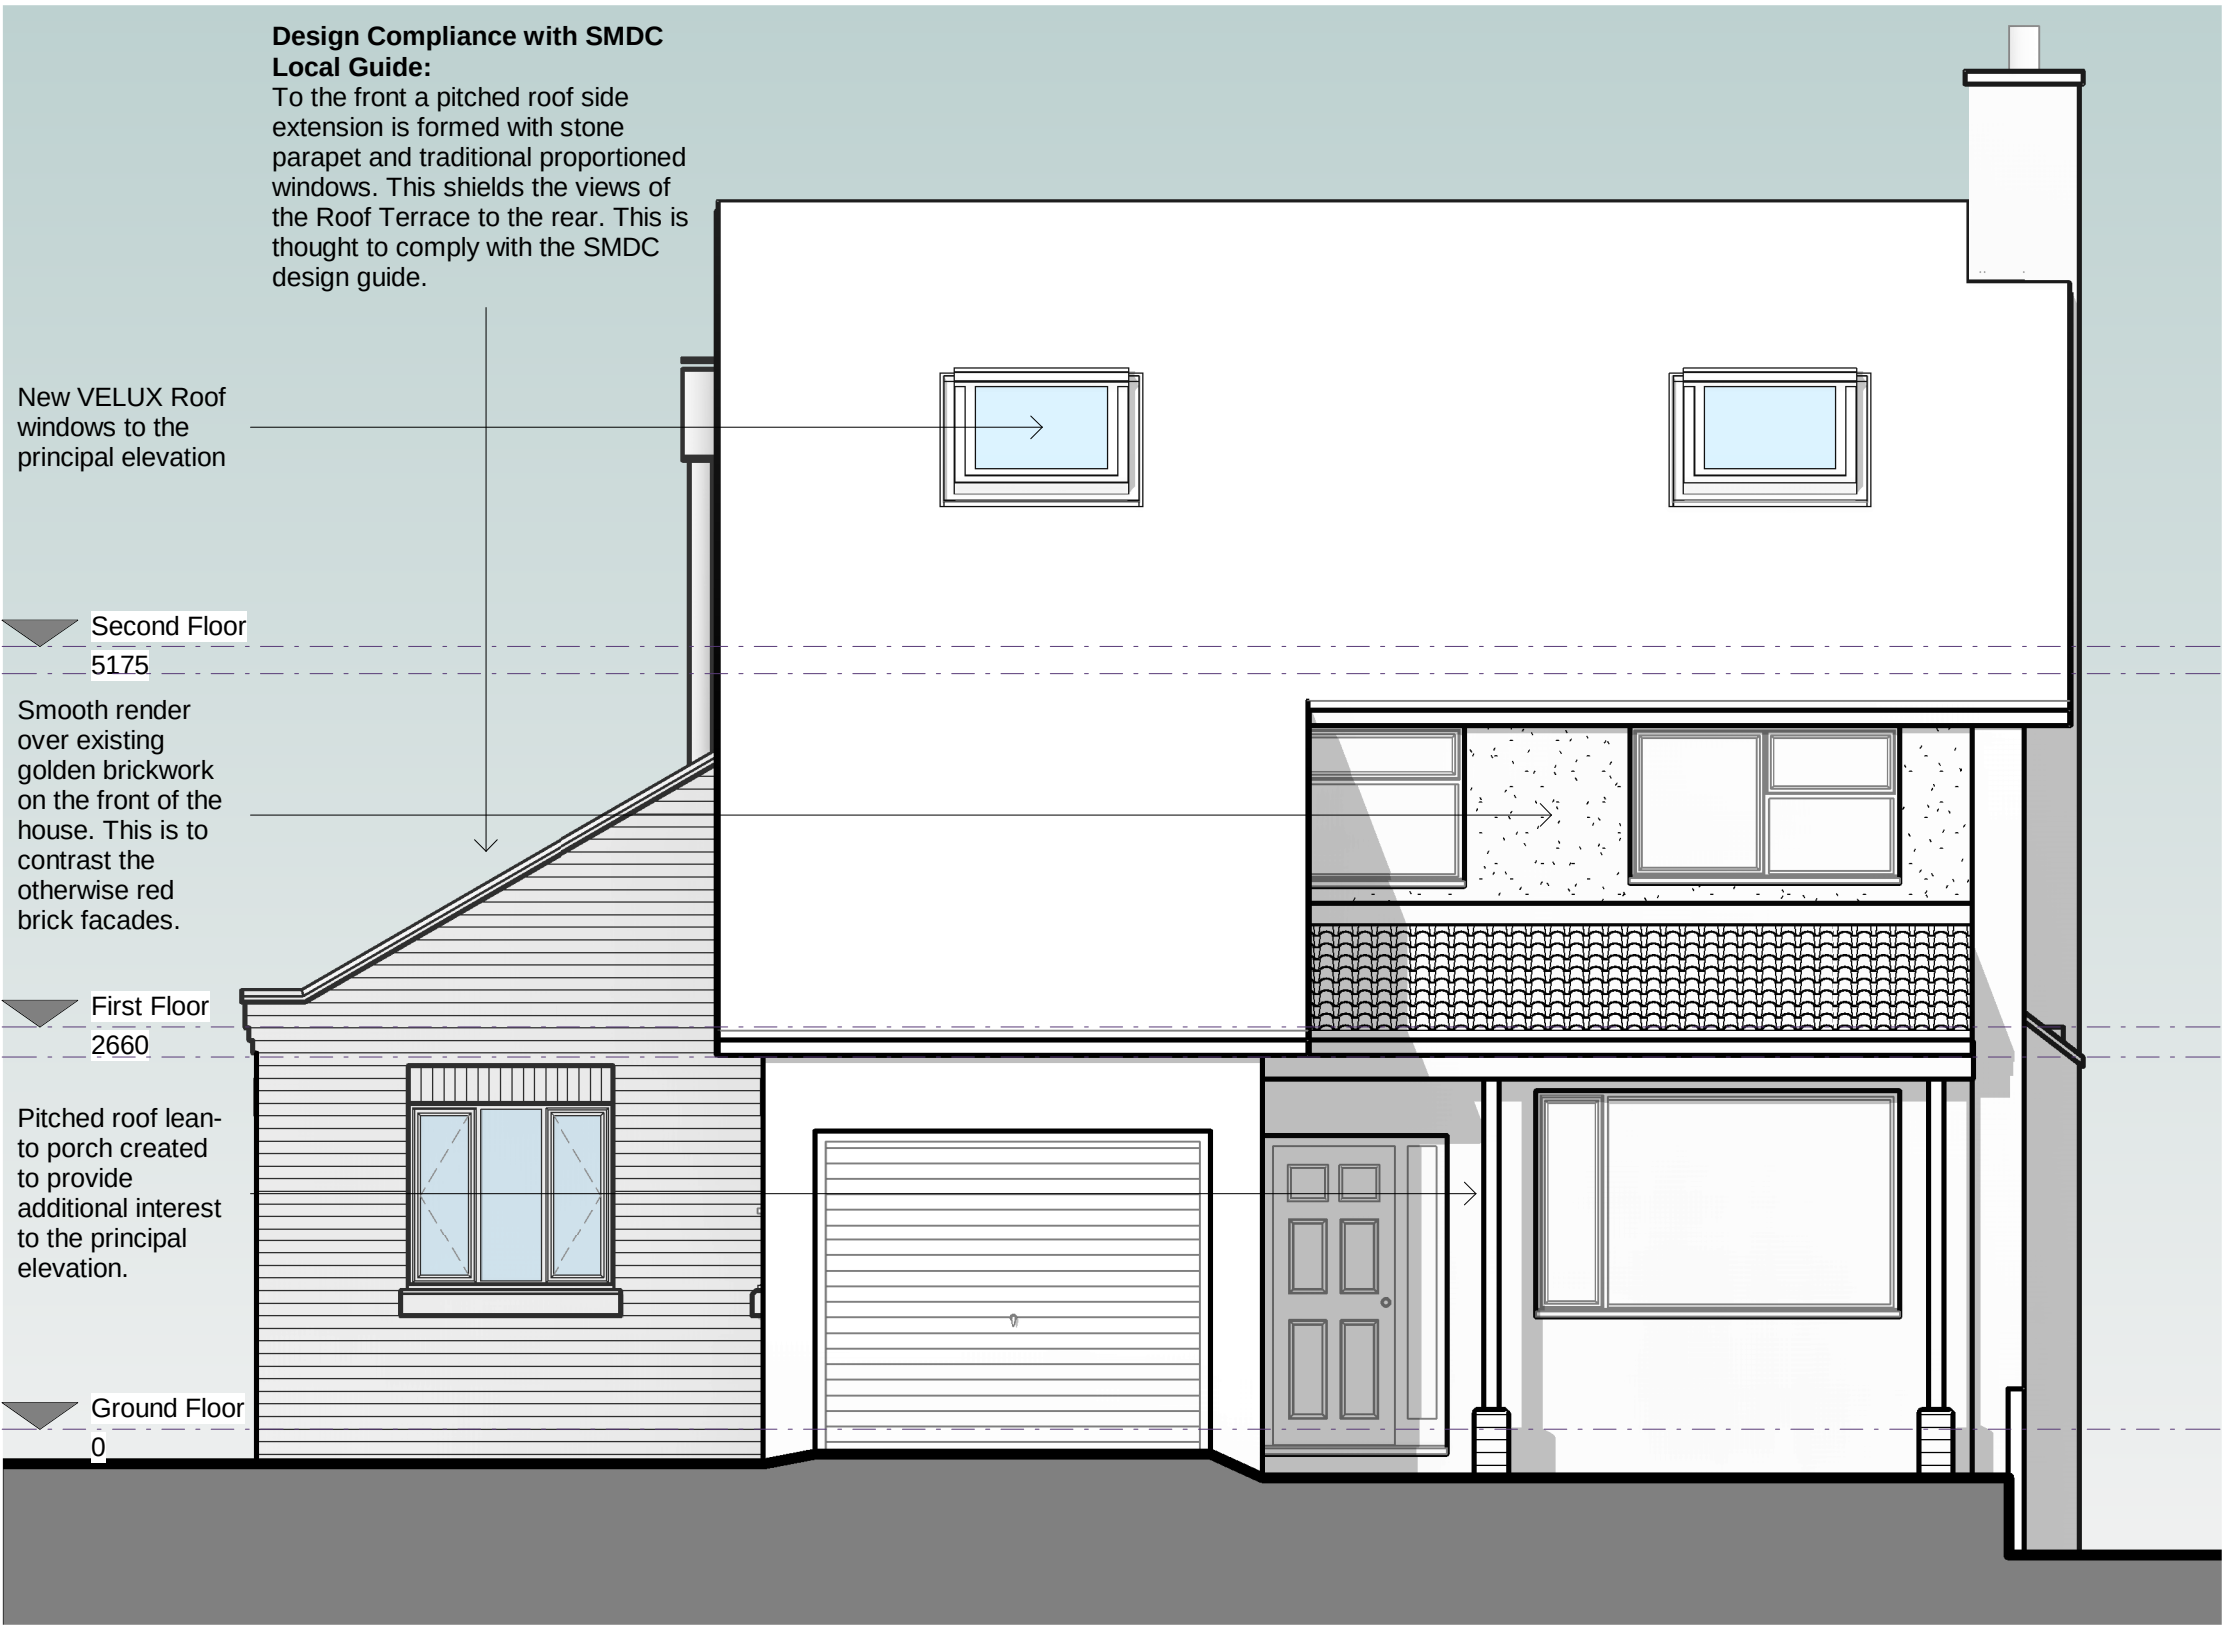

Proposed Principal (West) Elevation
1 : 50

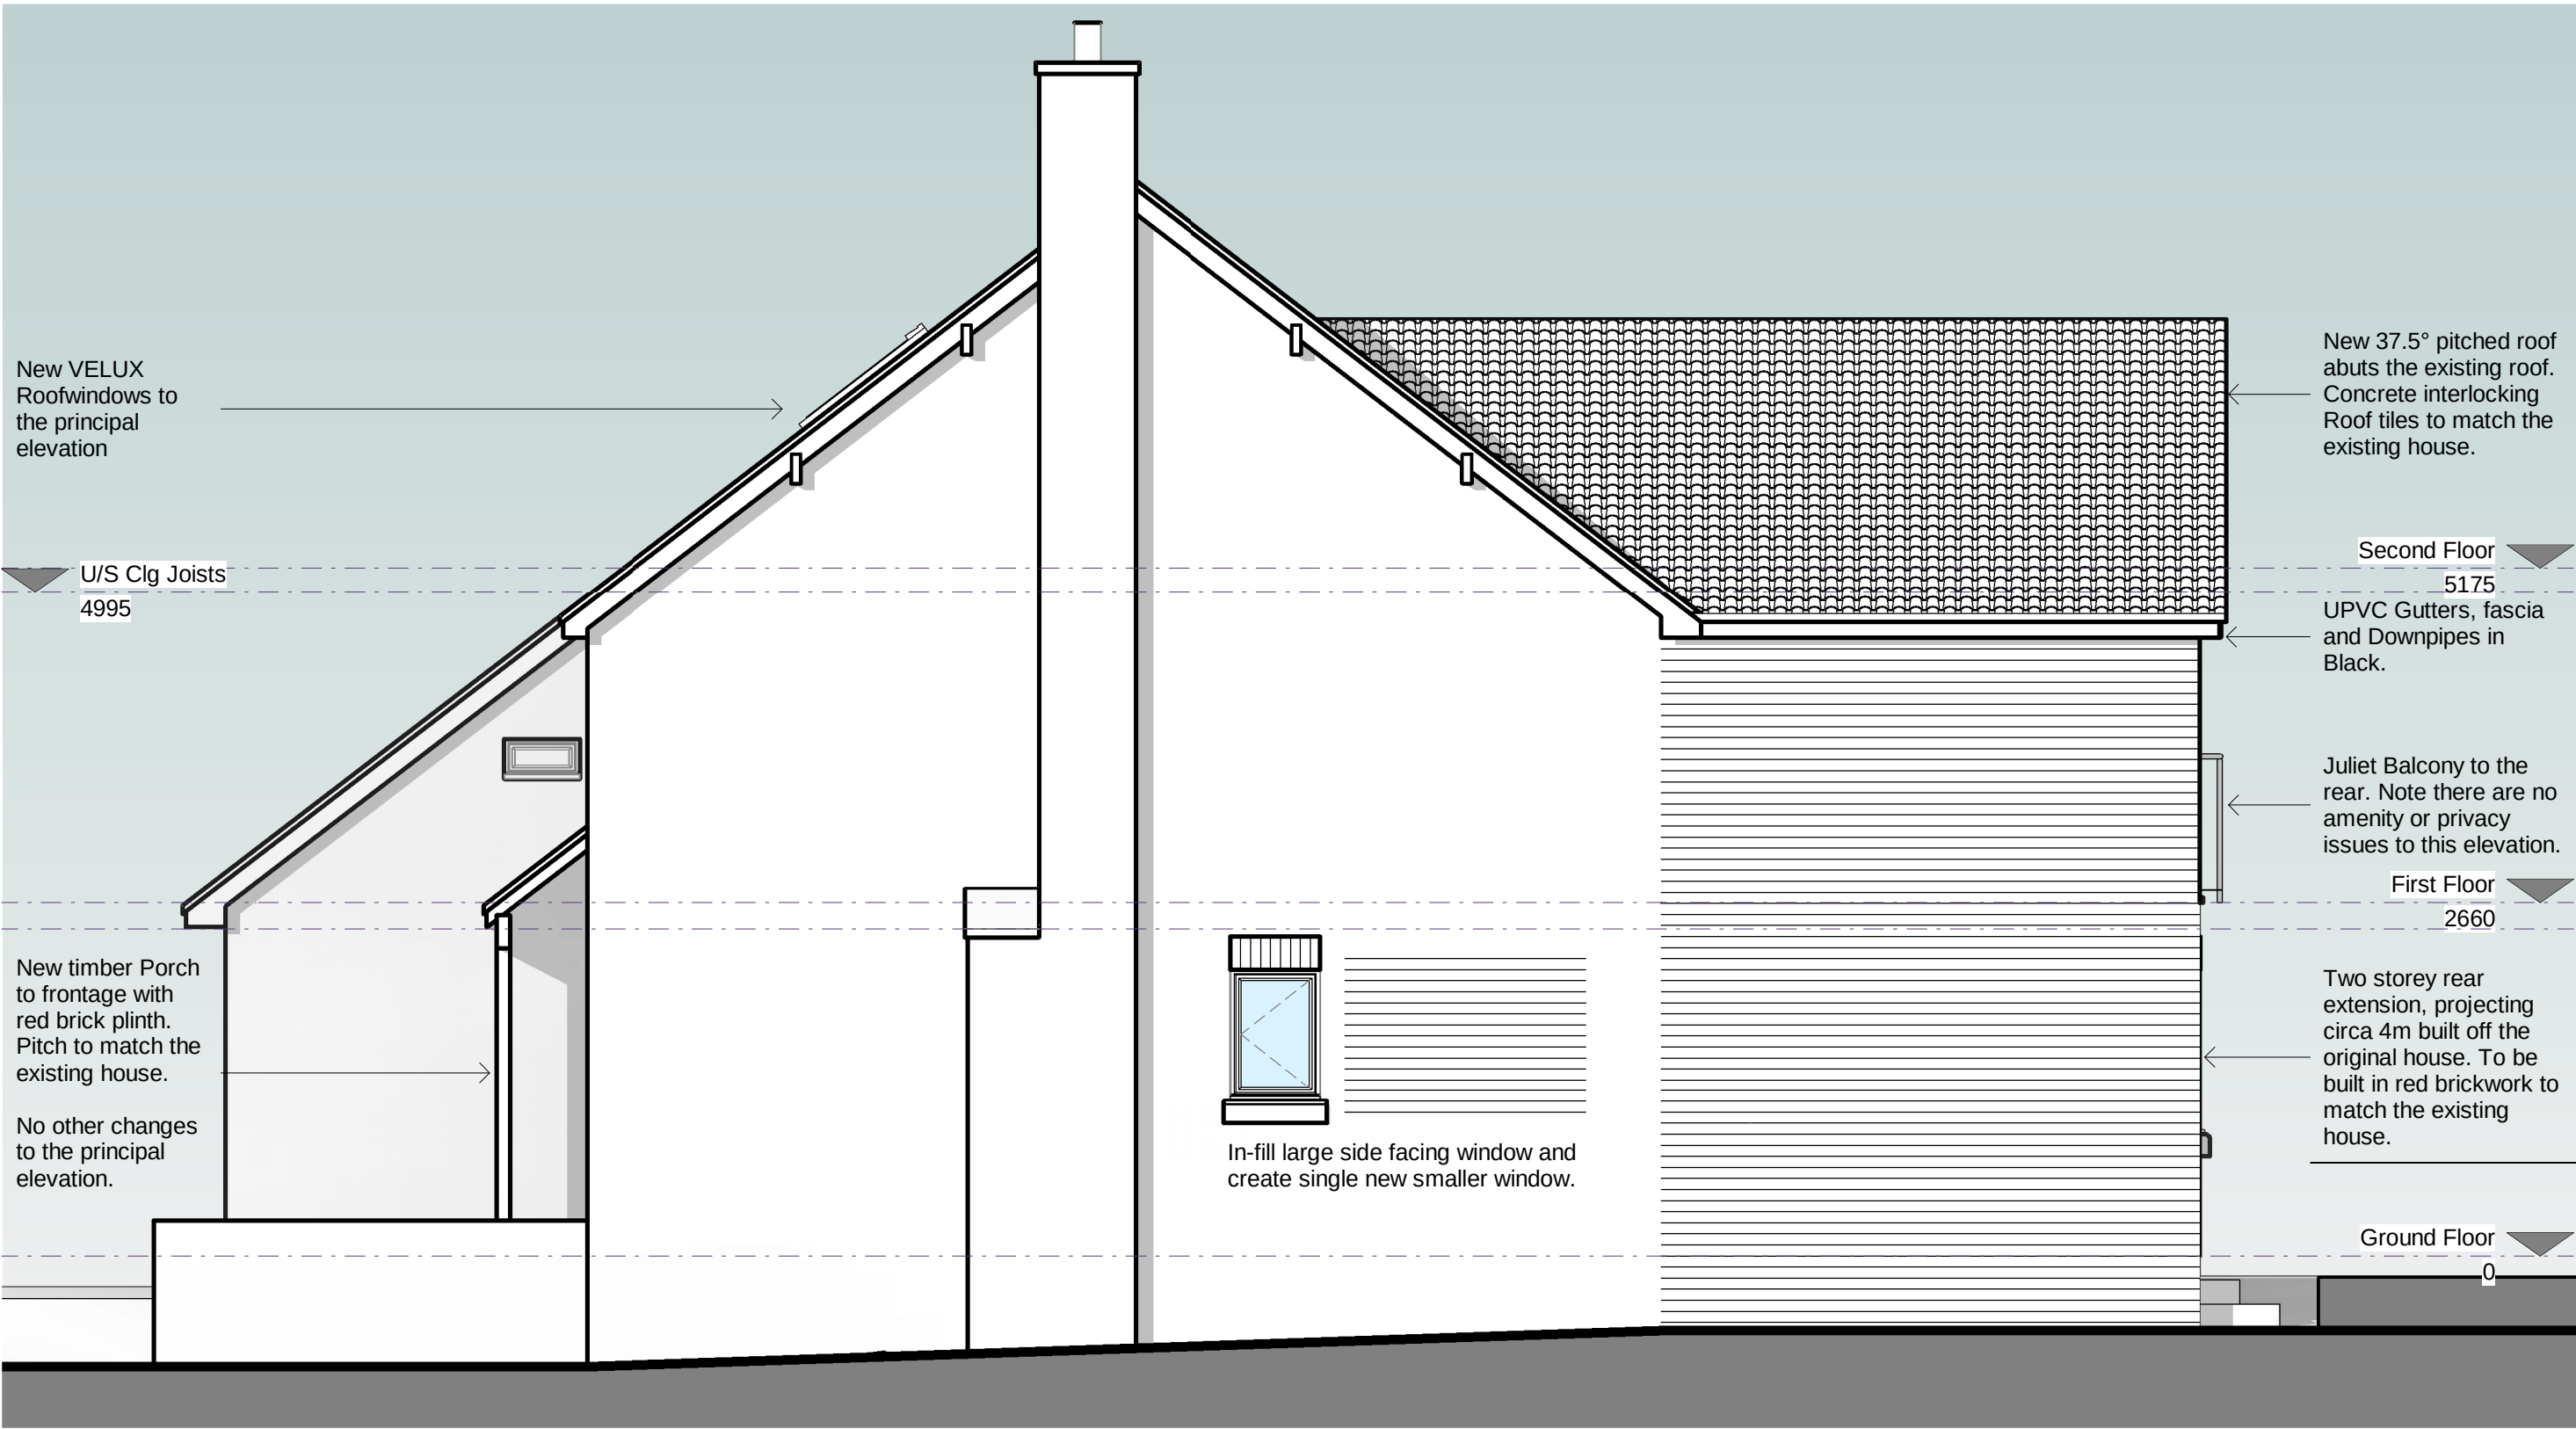

Proposed Side (South) Elevation
1 : 50



Proposed Rear (East) Elevation
1 : 50




Proposed Side (North) Elevation
1 : 50

All heights, sizes and dimensions should be checked on site by the contractor before any work is put in hand.

Figured dimensions should be taken in preference to scaling and any errors or omissions reported to the architect at once.

This drawing has been prepared in accordance with the CDM (Construction Design and Management) and all foreseeable design risks to those involved or affected by construction have been avoided wherever possible.

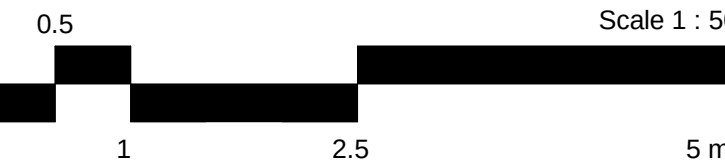

P0.2 06-10-21 BJ Drawings submitted to SMDC
P0.1 05-10-21 BJ Revision following meeting (29-09-21)

Rev Date By Detail

Drawing status

S3 - Planning

Client

Mr W. McGeehan

Project/Location

Proposed Rear / Side Extensions at:

82 Caverswall Road,
Blythe Bridge,
Stoke-on-Trent,
Staffordshire,
ST11 9BG

Drawing title

Proposed Elevations

Date	Drawn	Checked	Job No.
21-09-21	BJ	XX	3218

Scale(s)

1 : 50 @A1

Drawing number

MD21-SA-XX-ZZ-DR-A-0402

Revision

P0.2

SA **SMYTHEMAN**
ARCHITECTURAL

12 High Street, Tean,
Stoke-on-Trent
ST10 4DZ
T: +44 (0)1538 722097
E: mail@smytheman.co.uk
W: www.smytheman.co.uk

CIAT
CHARTERED PRACTICE