


lambing shed and hay barn

Daisybank, Boundary Road

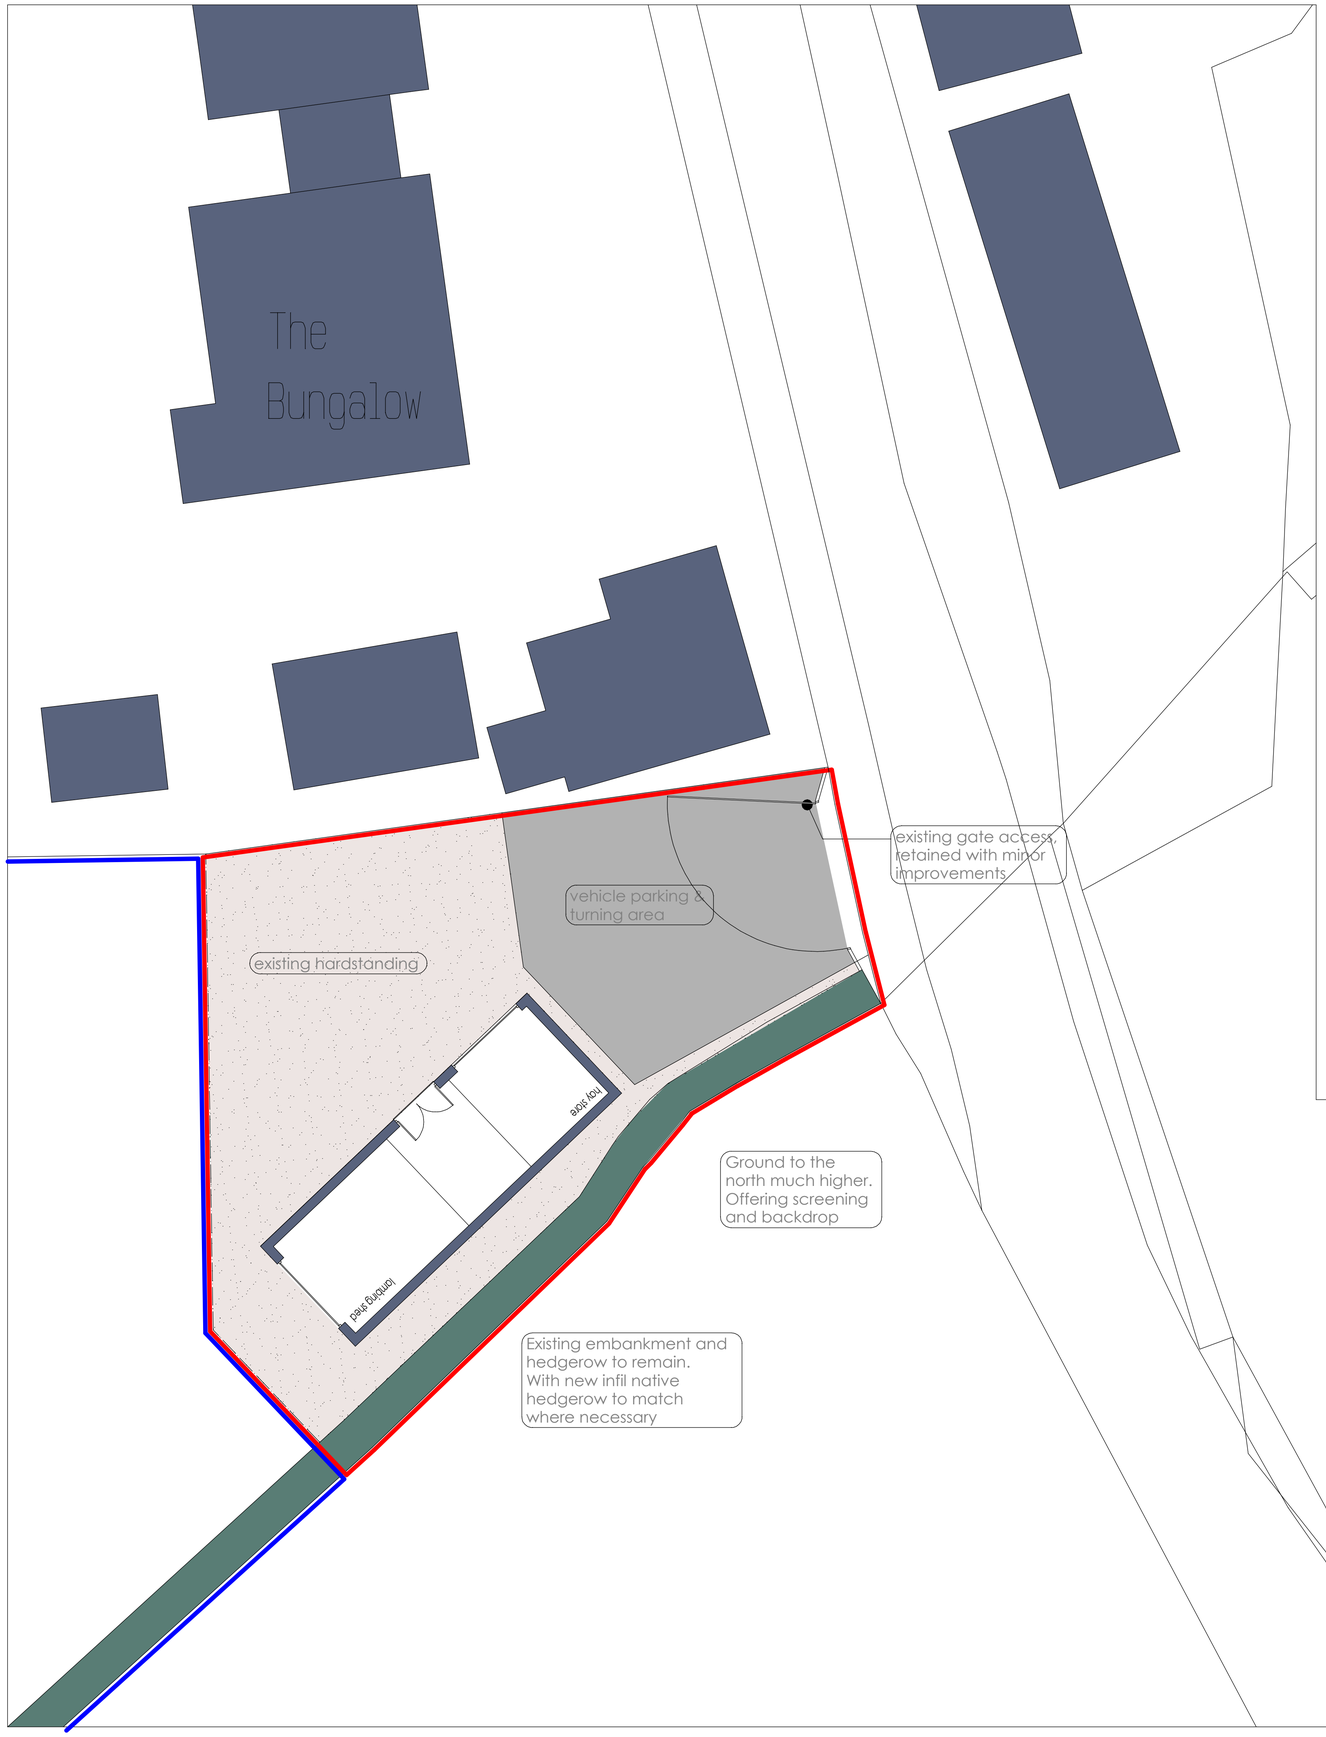


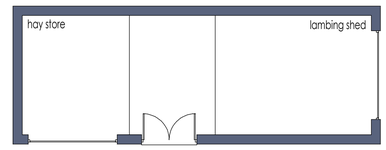


ground floor plan

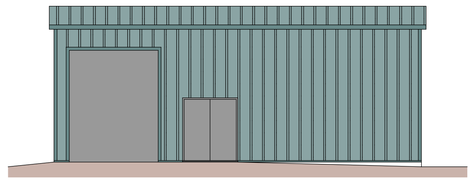


front elevation

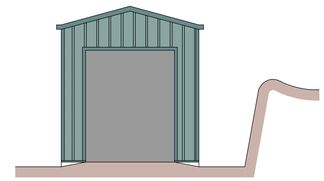

elevation down the field

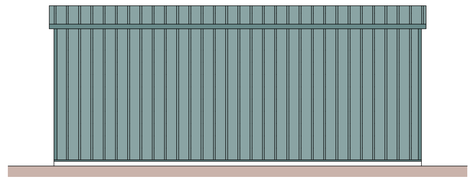

rear elevation

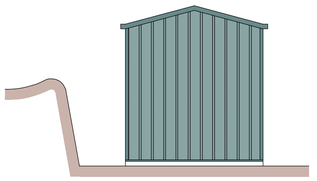

elevation from the road

Client

Mr C. Elkin

Cont act

Proposed erection of a lambing shed and hay barn to land Wouth West of Daisybank, Boundary Road

Drawing Title

Proposed Conditions
Sketch Scheme Proposals

Date	August 2021	Status	Preliminary
Scale	1:100	Contract Number	5688
Drg. No.	5688 - 001	Revision Suffix	A B

Revisions

Rev A	06.09.21	Minor Amends
Rev B	05.10.21	Minor Amends

BYATT OLIVER
— ASSOCIATES —

Telephone 01785 715268
E-mail info@byattoliver.co.uk
Website www.byattoliver.co.uk

Byatt Oliver
Unit 8 Whitebridge Way, Whitebridge Industrial Estate, Stone, Staffordshire ST15 8LQ