




Window Section @ 1:10

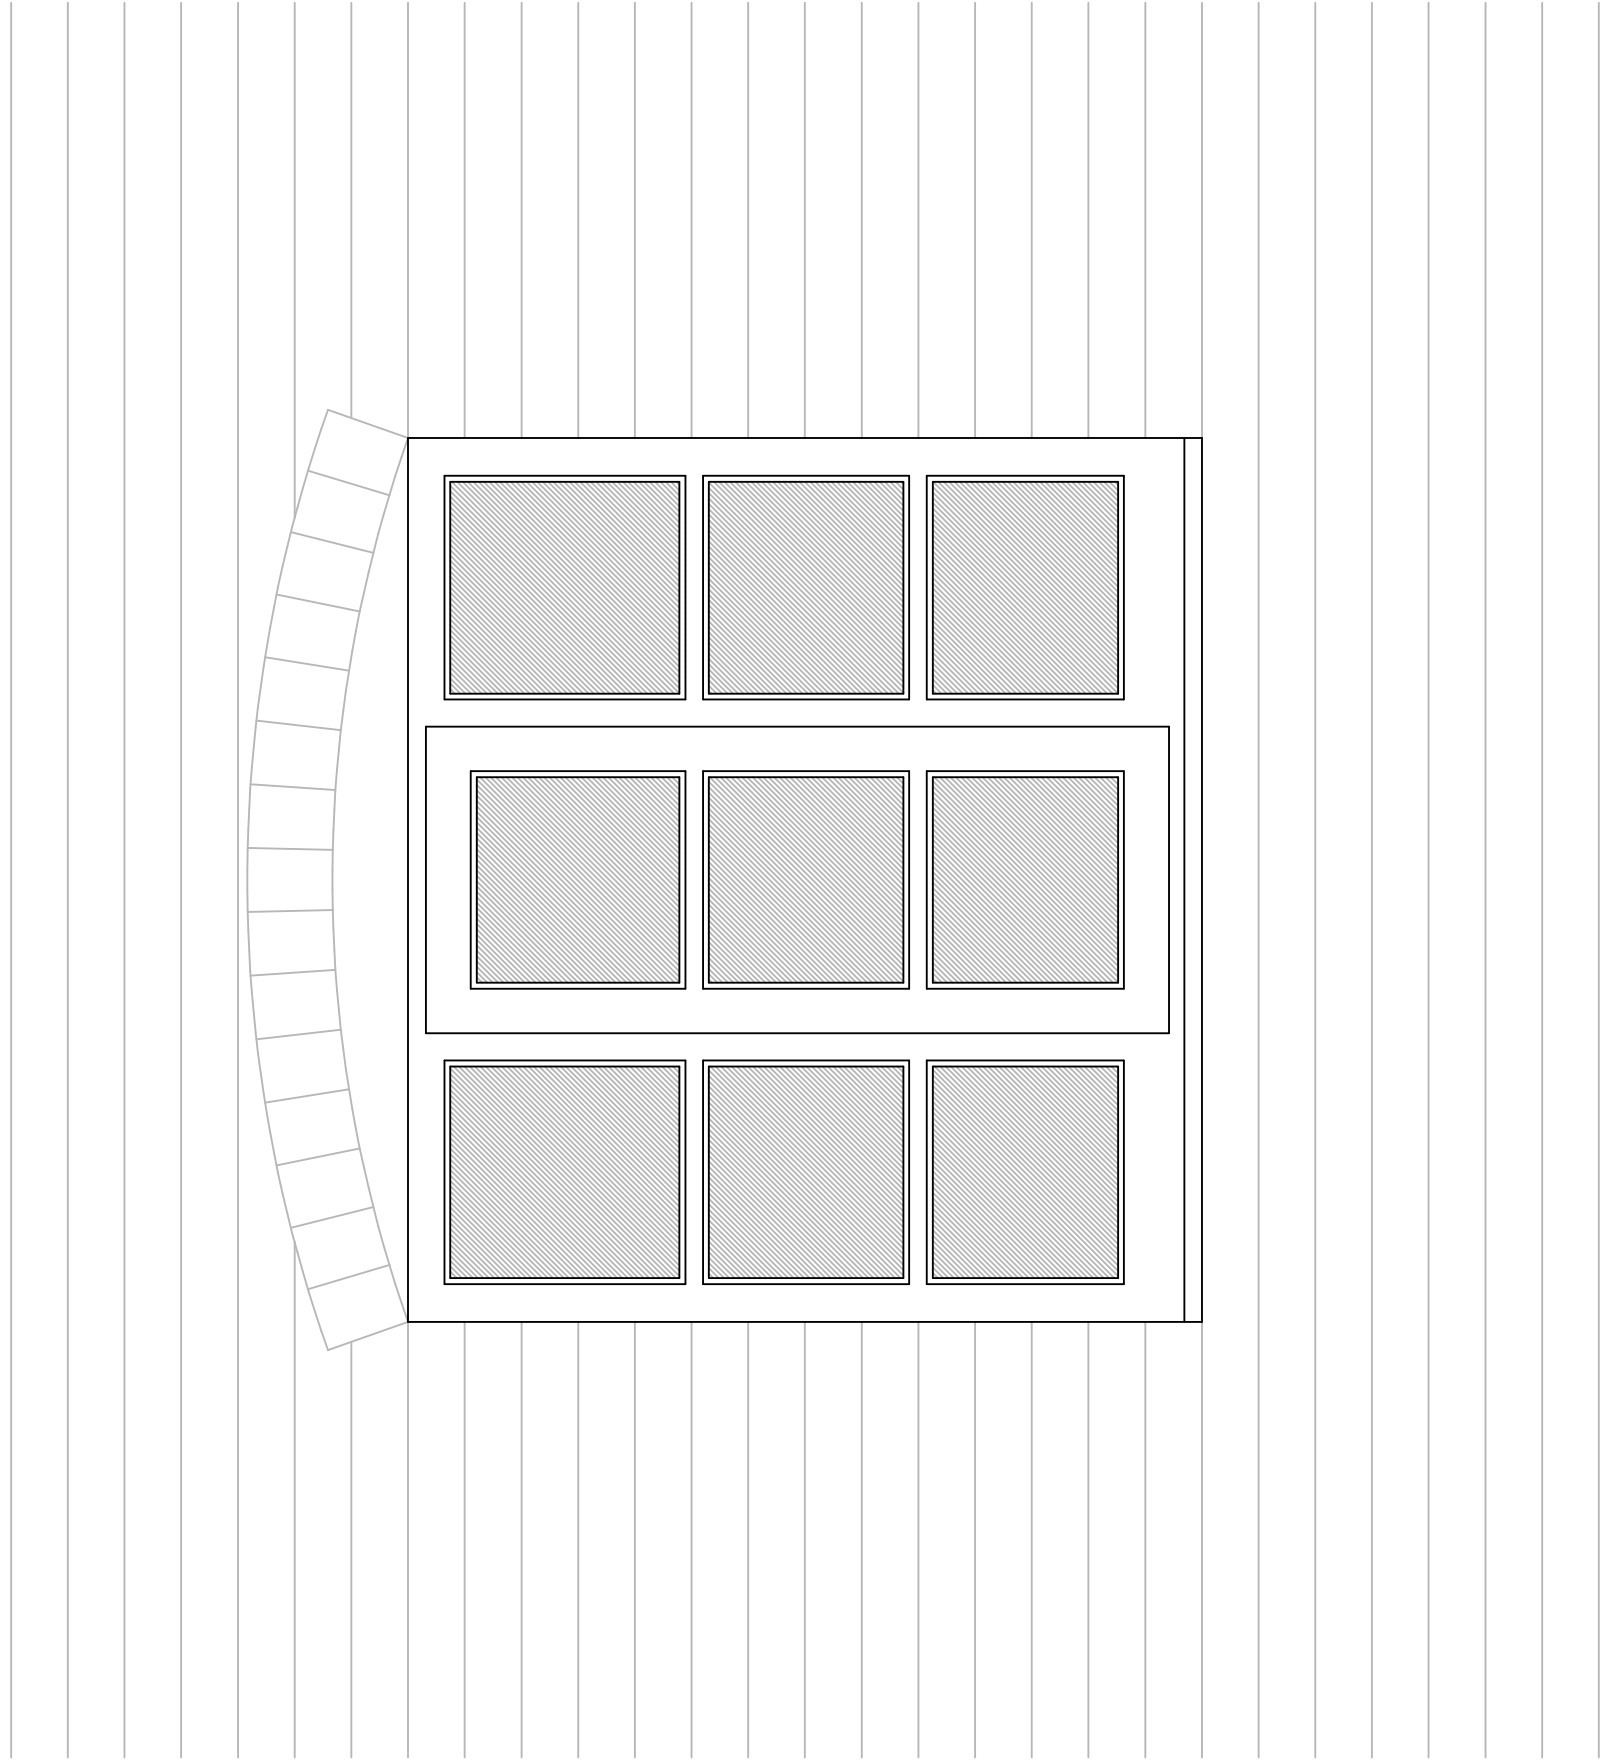