
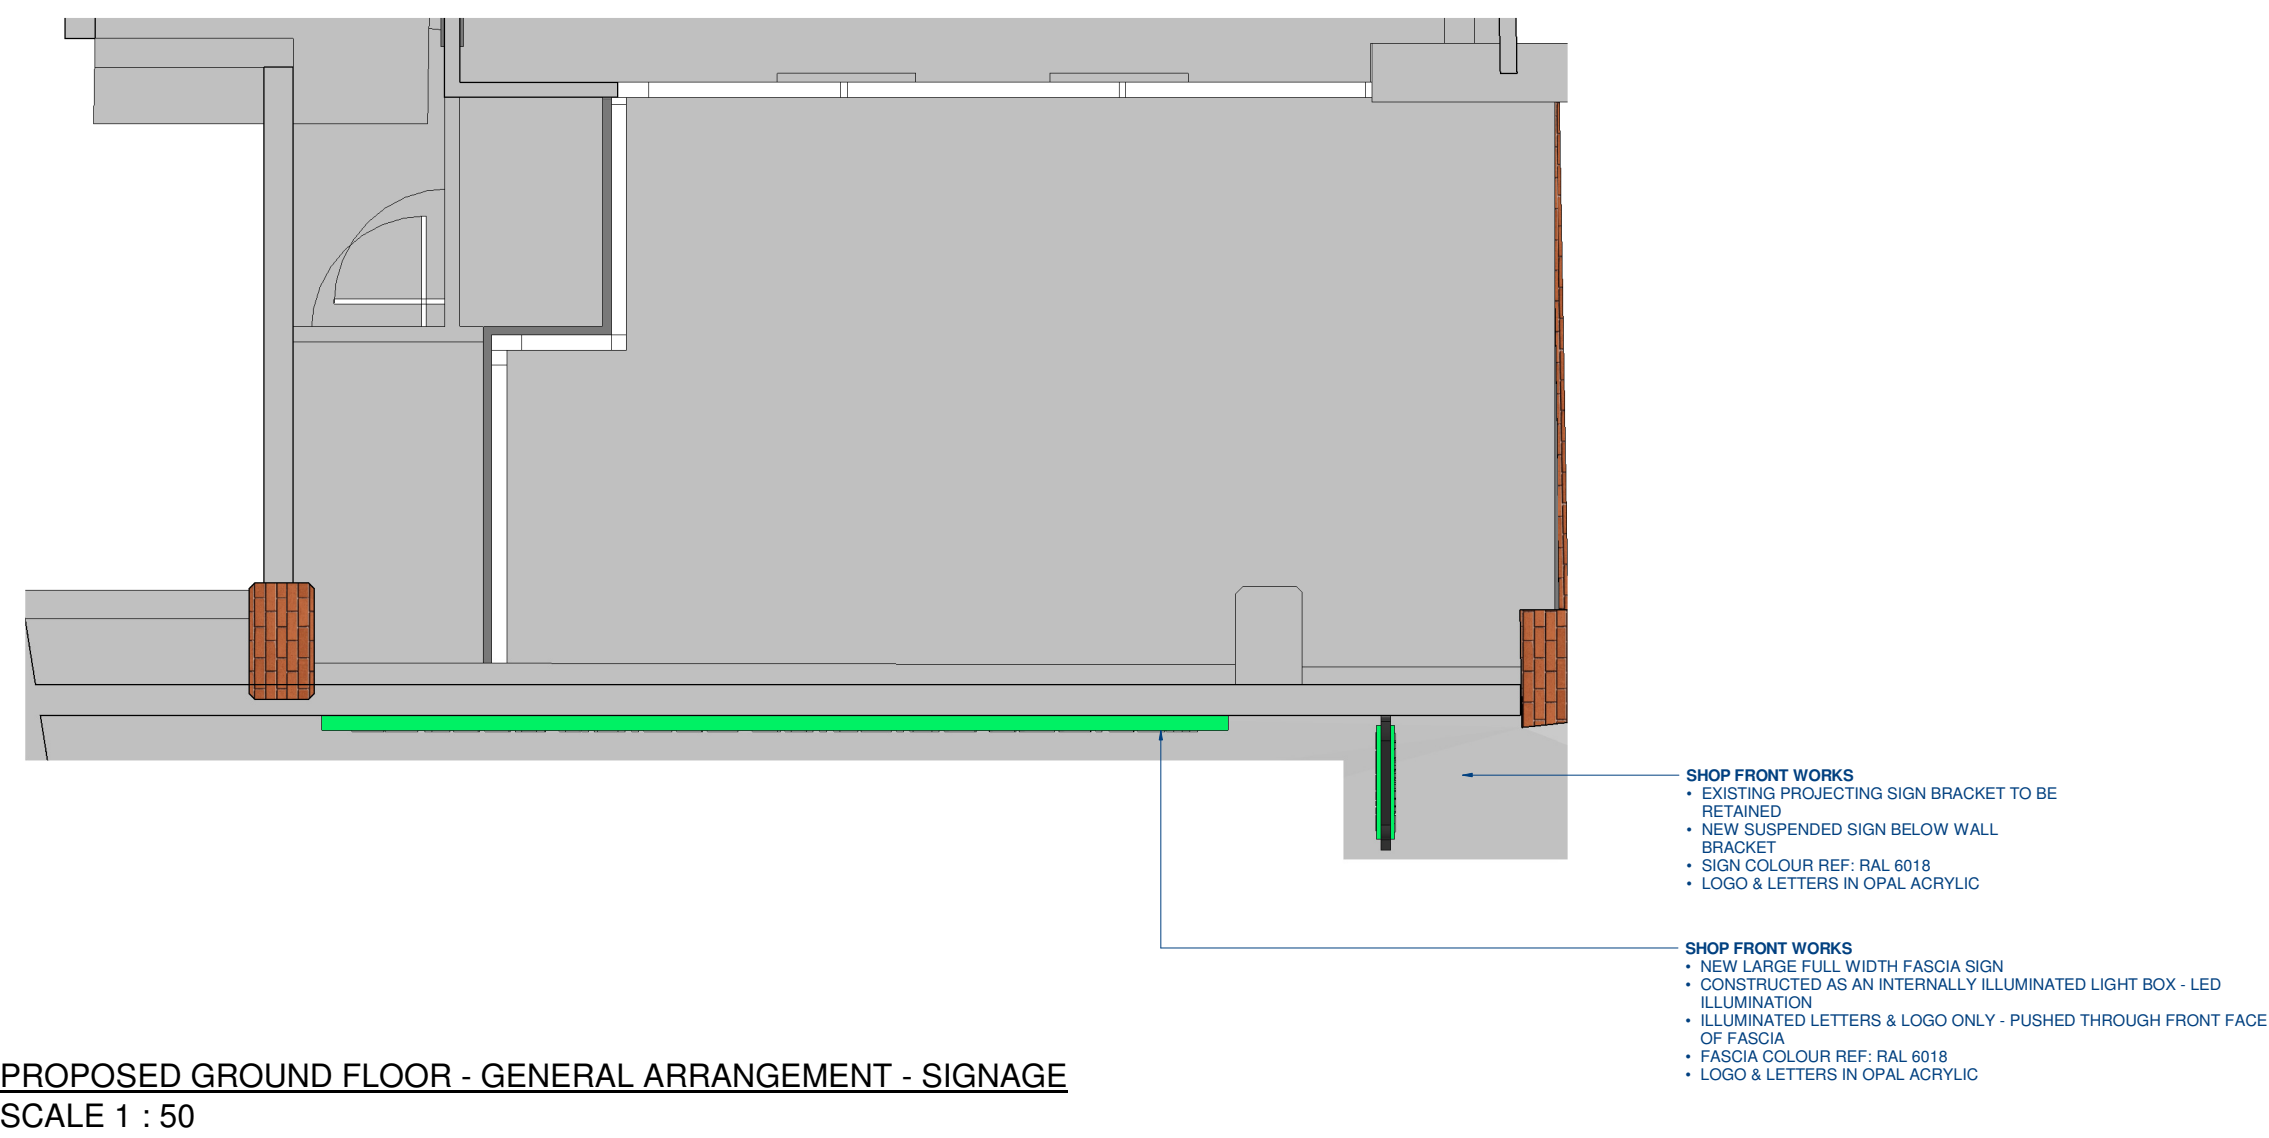


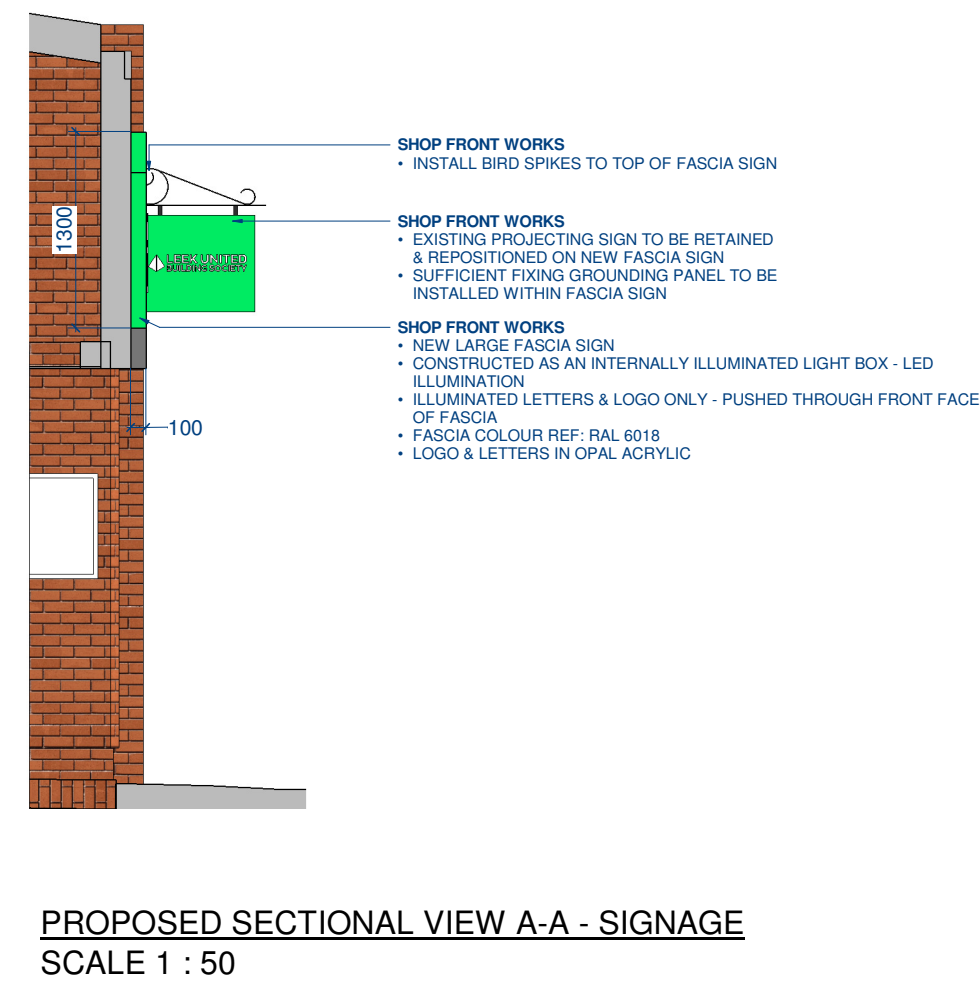

R2	SIGNAGE DETAIL REVISED FOLLOWING FEEDBACK RECEIVED FROM COUNCIL	30.04.21	CG
R1	PROJECTING SIGN REVISED ON SHOP FRONT	16.03.21	CG

REVISIONS	DATE	INIT
-----------	------	------

ISSUED FOR INFORMATION			
DRAWING PROJECT LEEK UNITED BUILDING SOCIETY, 51 DERBY STREET, LEEK, ST13 6HU NEW BUILD			
DRAWING TITLE PHASE 5 PROPOSED SHOP FRONT			
CLIENT 			
DRAWN BY CG	CHECKED BY EFul/DR	SCALE 1 : 50@A1	DATE 01.03.2021
DRAWING NUMBER 5298-LU_LEEK-RIL-00-XX-DR-I-0026-ELEV-P5-R2			
SCALE BAR @ 1:50 0 1m 5m			
 REGISTERED IN ENGLAND & WALES NO: 3678965 VAT REGISTRATION NO: 723652246 GEORGE SMITH WAY, LUTON 2000 BUSINESS PARK, YOVL, SOMERSET, BA22 8QR 01935 422700 design@resolutioninteriors.com www.resolutioninteriors.com COPYRIGHT OF THIS DRAWING IS RESERVED BY RESOLUTION INTERIORS LIMITED. THE DRAWING IS ISSUED ON THE CONDITION THAT IT IS NOT COPIED, REPRODUCED OR DISCLOSED TO A THIRD PARTY WITHOUT CONSENT			