


## BLOCK PLAN

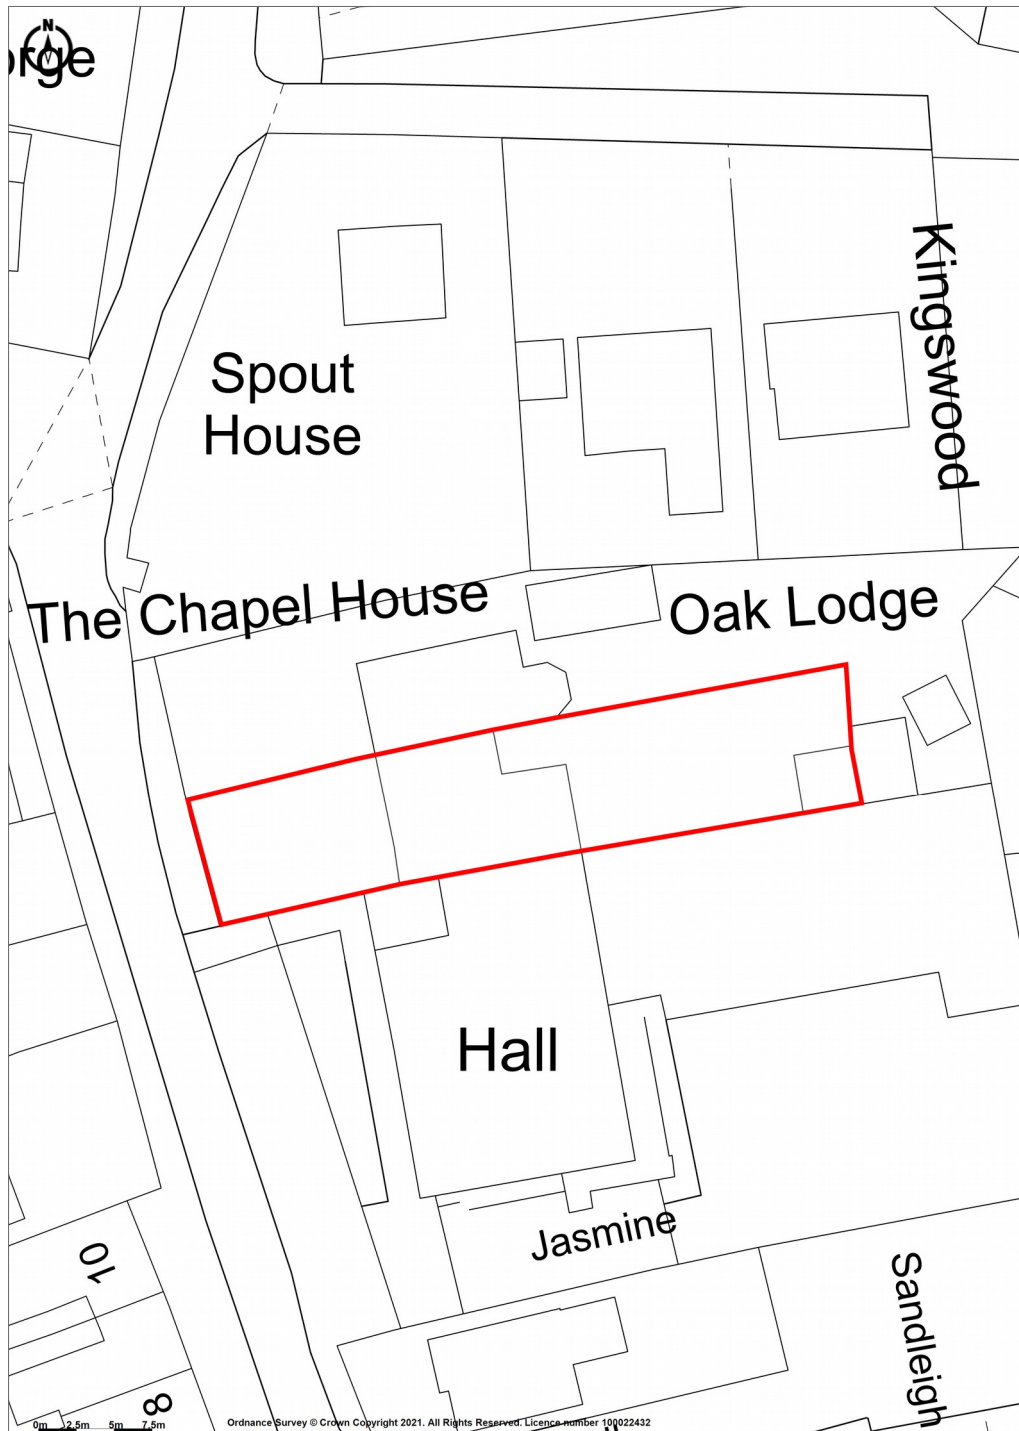

**Promap**  
LANDMARK INFORMATION

Ordnance Survey Crown Copyright 2021. All rights reserved.  
Licence number 100022432.  
Plotted Scale - 1:500. Paper Size – A4

**OAK LODGE, SANDY LANE, BROWN EDGE, STOKE-ON-TRENT,  
STAFFORDSHIRE, ST6 8QJ**