


LOCATION PLAN

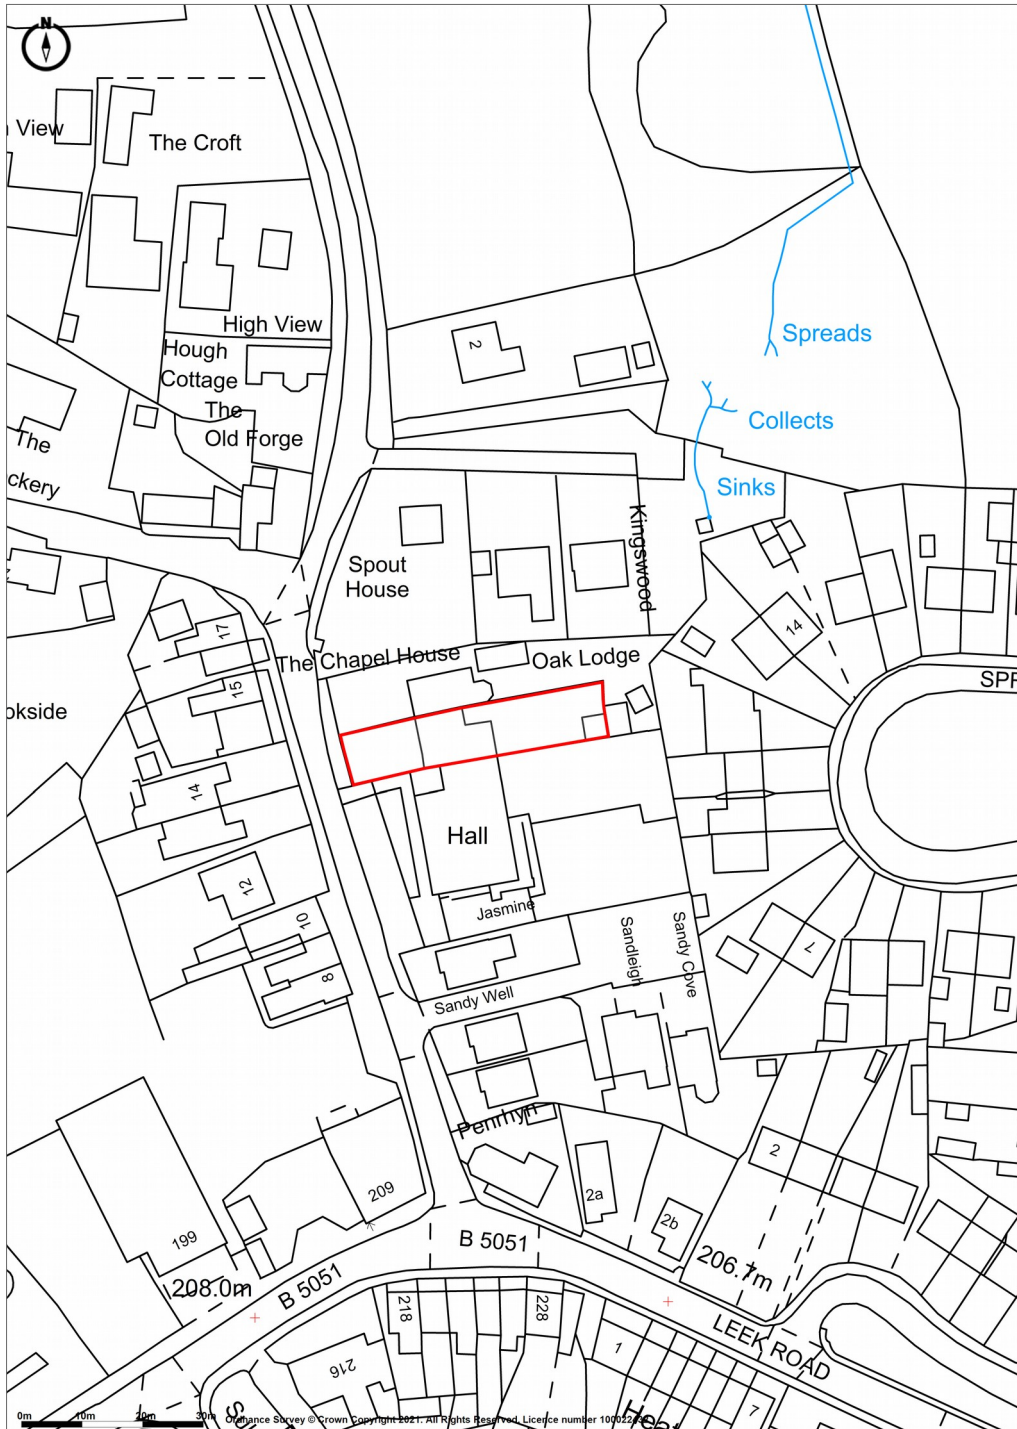

Promap
LANDMARK INFORMATION

Ordnance Survey © Crown Copyright 2021. All rights reserved.
Licence number 100022432.
Plotted Scale - 1:1250. Paper Size - A4

**OAK LODGE, SANDY LANE, BROWN EDGE, STOKE-ON-TRENT,
STAFFORDSHIRE, ST6 8QJ**