


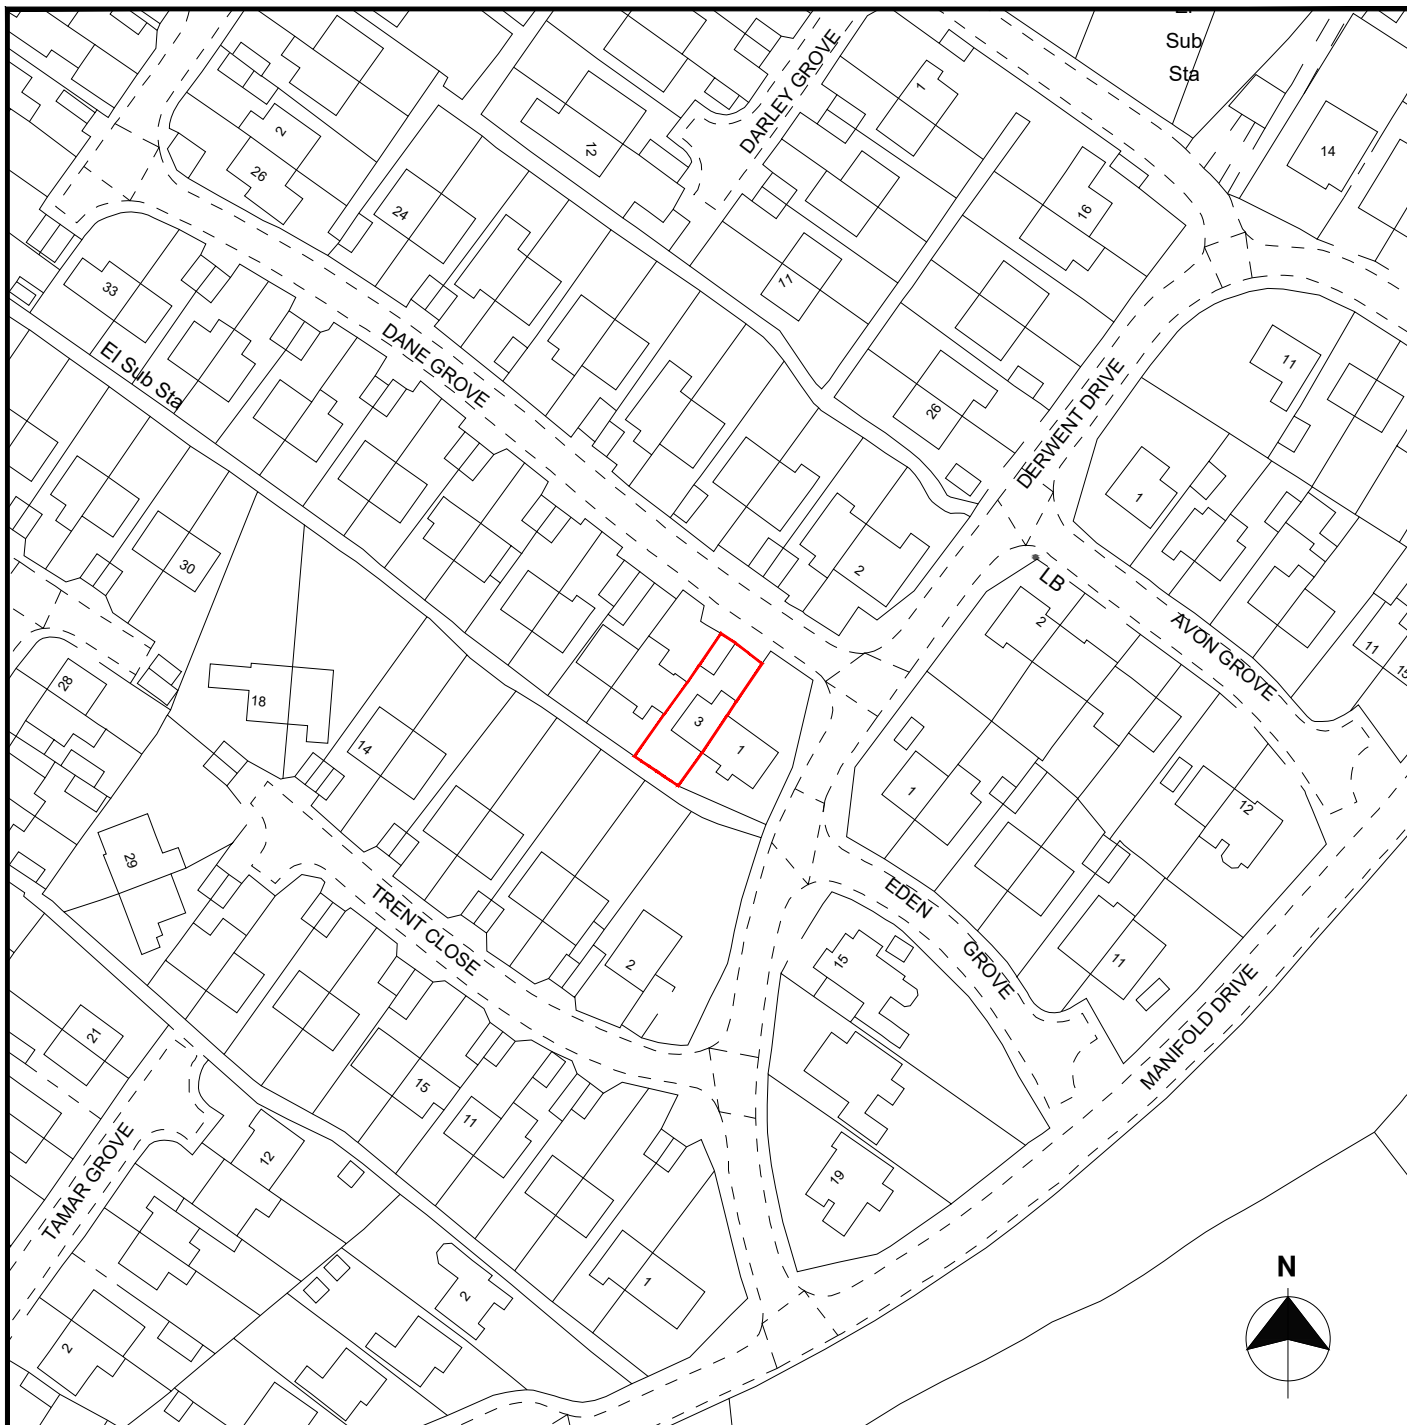

Tom Withers Architecture Ltd

Greenfield Industrial Estate, Congleton,
Cheshire, CW12 4TR.
Tel: 01260 277175

Email: info@tomwithersarchitecture.co.uk

Project Details:

Proposed single storey rear extension and
two storey front extension.

3 Dane Grove, Cheadle, Stoke on Trent,
ST10 1QS
For: Mr C Evans

Revisions: P0 Planning Application Issue. 28.09.21

Date: Sep 2021	Status: As Proposed	Sheet No: Planning Drawings 130821-003-P0
Scale: 1:1250 @ A4 Location Plan	Drawn By: TW	