HEAD PROTECTION MUST BE WORN AT ALL TIMES | FOOT PROTECTION MUST BE WORN AT ALL TIMES | HI-VIZ PROTECTION MUST BE WORN AT ALL TIMES | EYE PROTECTION MUST BE WORN (ACCORDING TO TASK) | HAND PROTECTION MUST BE WORN (ACCORDING TO TASK)

SUITABLE PPE MUST BE WORN IN LINE WITH YOUR AGREED METHOD STATEMENT




PROPOSED EAST ELEVATION
SCALE 1:50



SITE BLOCK PLAN
SCALE 1:200


Scale bar @ 1:200
0 2m 10m 20m

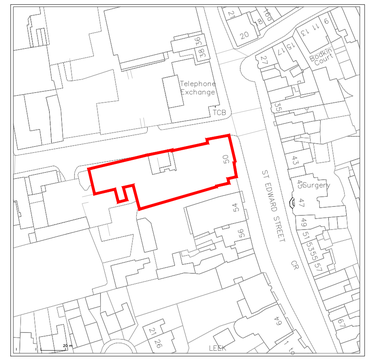

© Crown Copyright 2016. Streetwise Licence No. 100047474

LOCATION PLAN
SCALE 1:1250

N

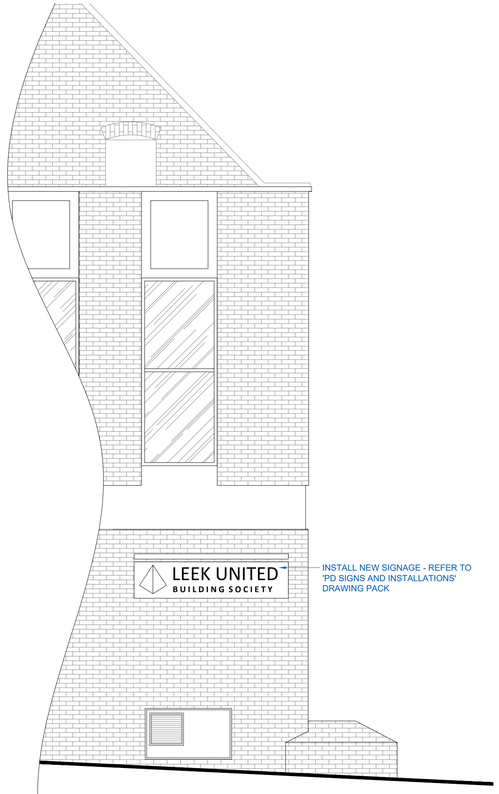

PROPOSED SOUTH ELEVATION
SCALE 1:50



PROPOSED NORTH ELEVATION
SCALE 1:50

REVISIONS		DATE	INIT
R1	RED LIGHT REVISED TO SITE EXTENT	11:10:21	TM

ISSUED FOR
PLANNING

DRAWING PROJECT
50 ST EDUARDS ST,
LEEK, ST13 5DL
SIGNAGE APPLICATION

DRAWING TITLE
PLANNING
PROPOSED ELEVATIONS

CLIENT
Leek United BUILDING SOCIETY

DESIGNER	CHECKED BY	SCALE	DATE
TM	CG/AB	as noted @ A1	01.10.2021

DRAWING NUMBER
5980-LBS_ST_EDUARDS-RIL-00-XX-DR-I-0002-ELEV-P3-R1

SCALE BAR @1:50
0 1m 5m

REGISTERED IN ENGLAND & WALES NO. 3678965
VAT REGISTRATION NO. 723652246

GEORGE SMITH WAY, LUFTON 2000 BUSINESS PARK,YEOVIL, SOMERSET, BA22 8QR

01935 422700
design@resolutioninteriors.com
www.resolutioninteriors.com

COPYRIGHT OF THIS DRAWING IS RESERVED BY RESOLUTION INTERIORS LIMITED. THE DRAWING IS ISSUED ON THE CONDITION THAT IT IS NOT COPIED, REPRODUCED OR DISCLOSED TO A THIRD PARTY WITHOUT CONSENT