
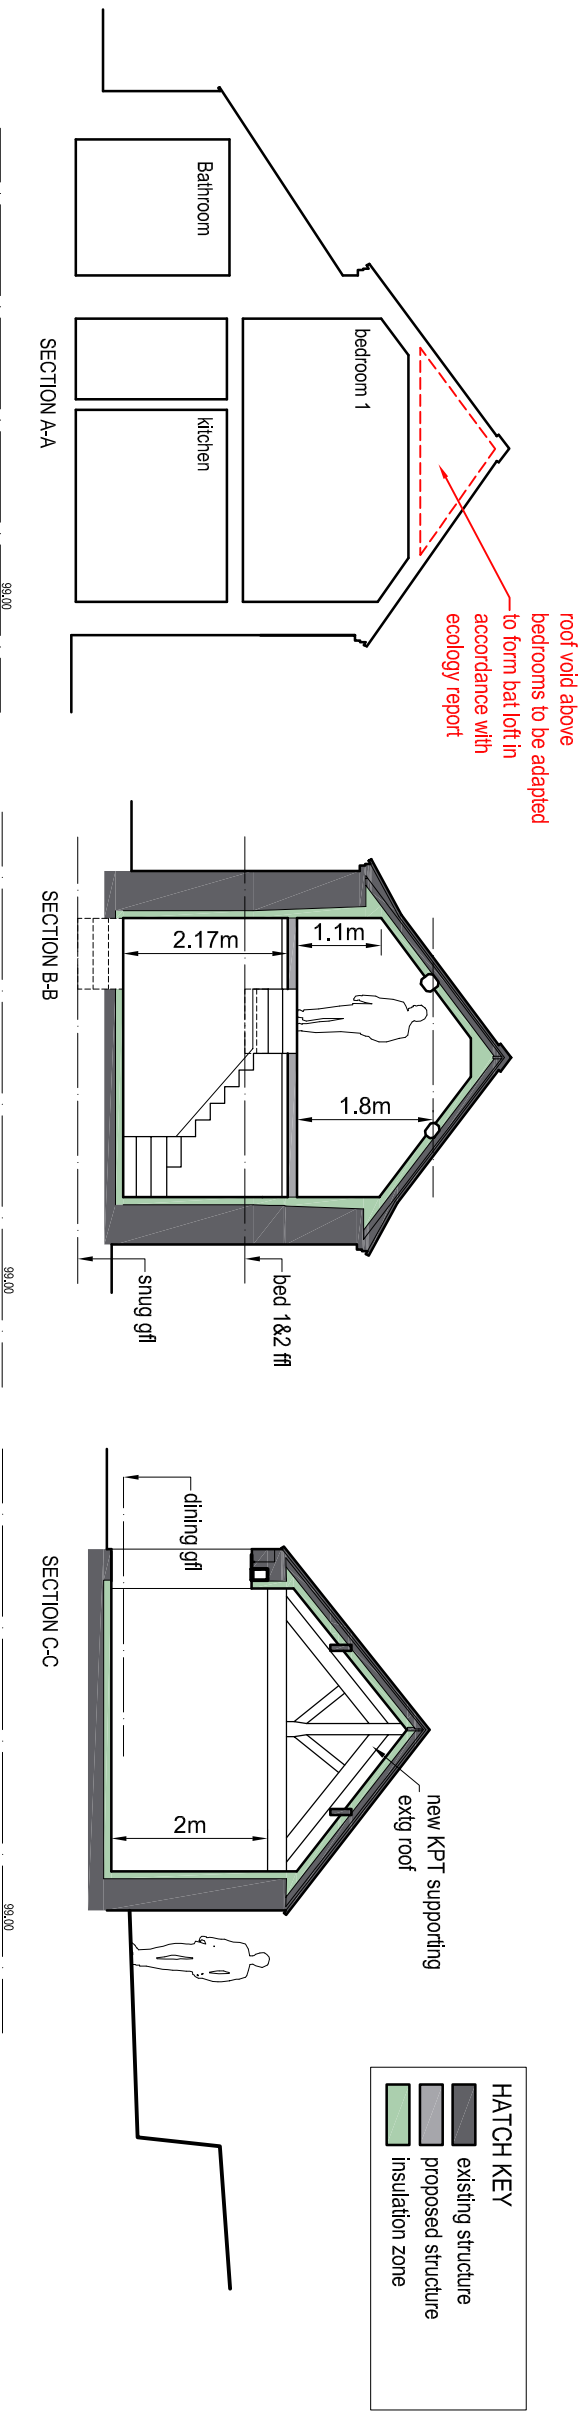
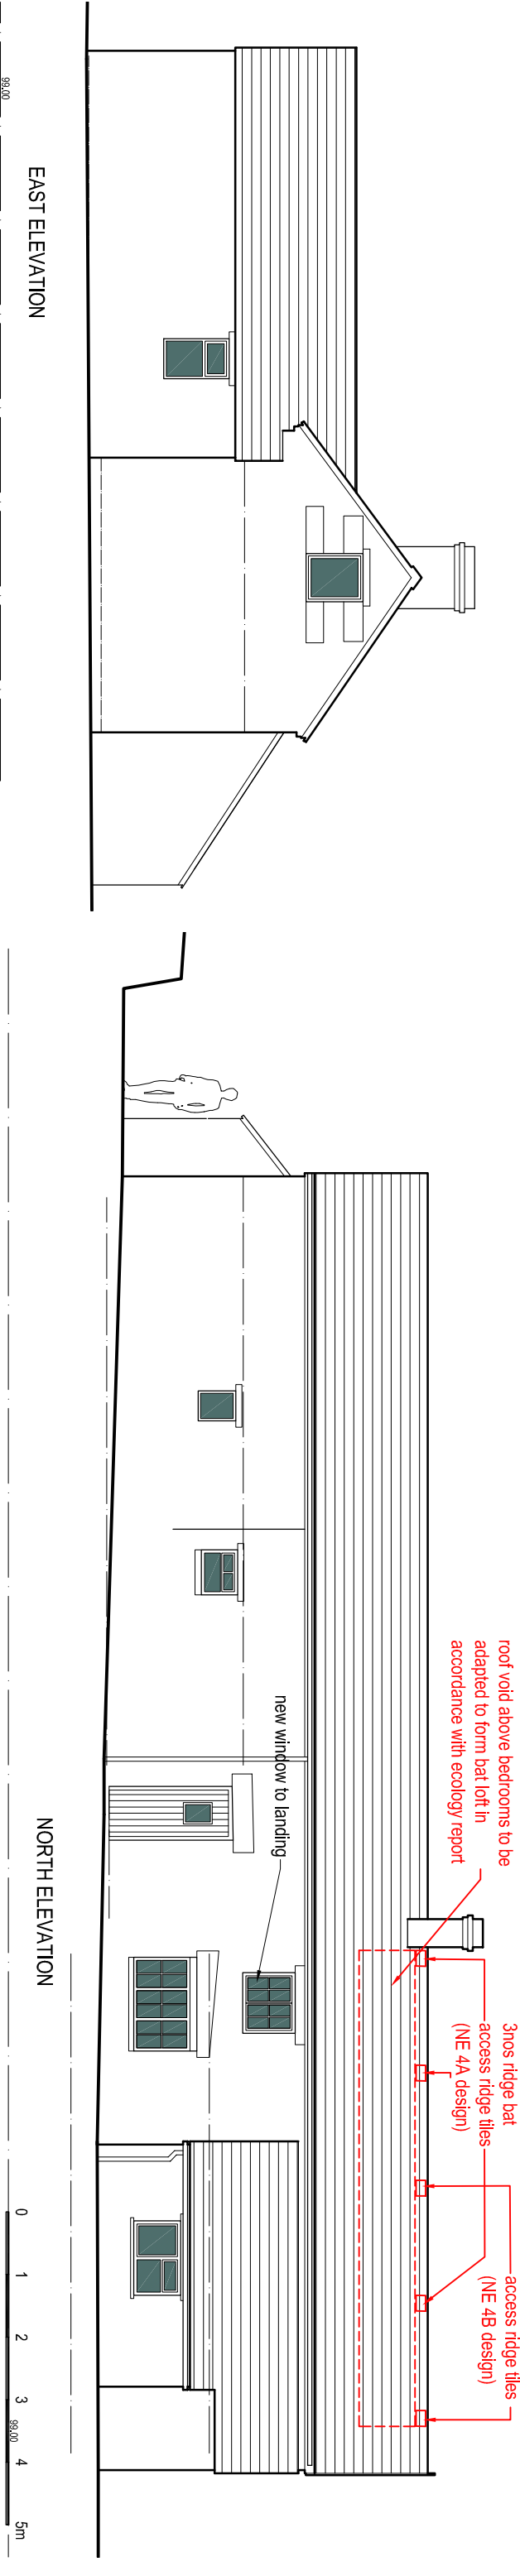


all new windows and doors to be timber in heritage colours
all new windows and doors to recessed min 180mm from external face

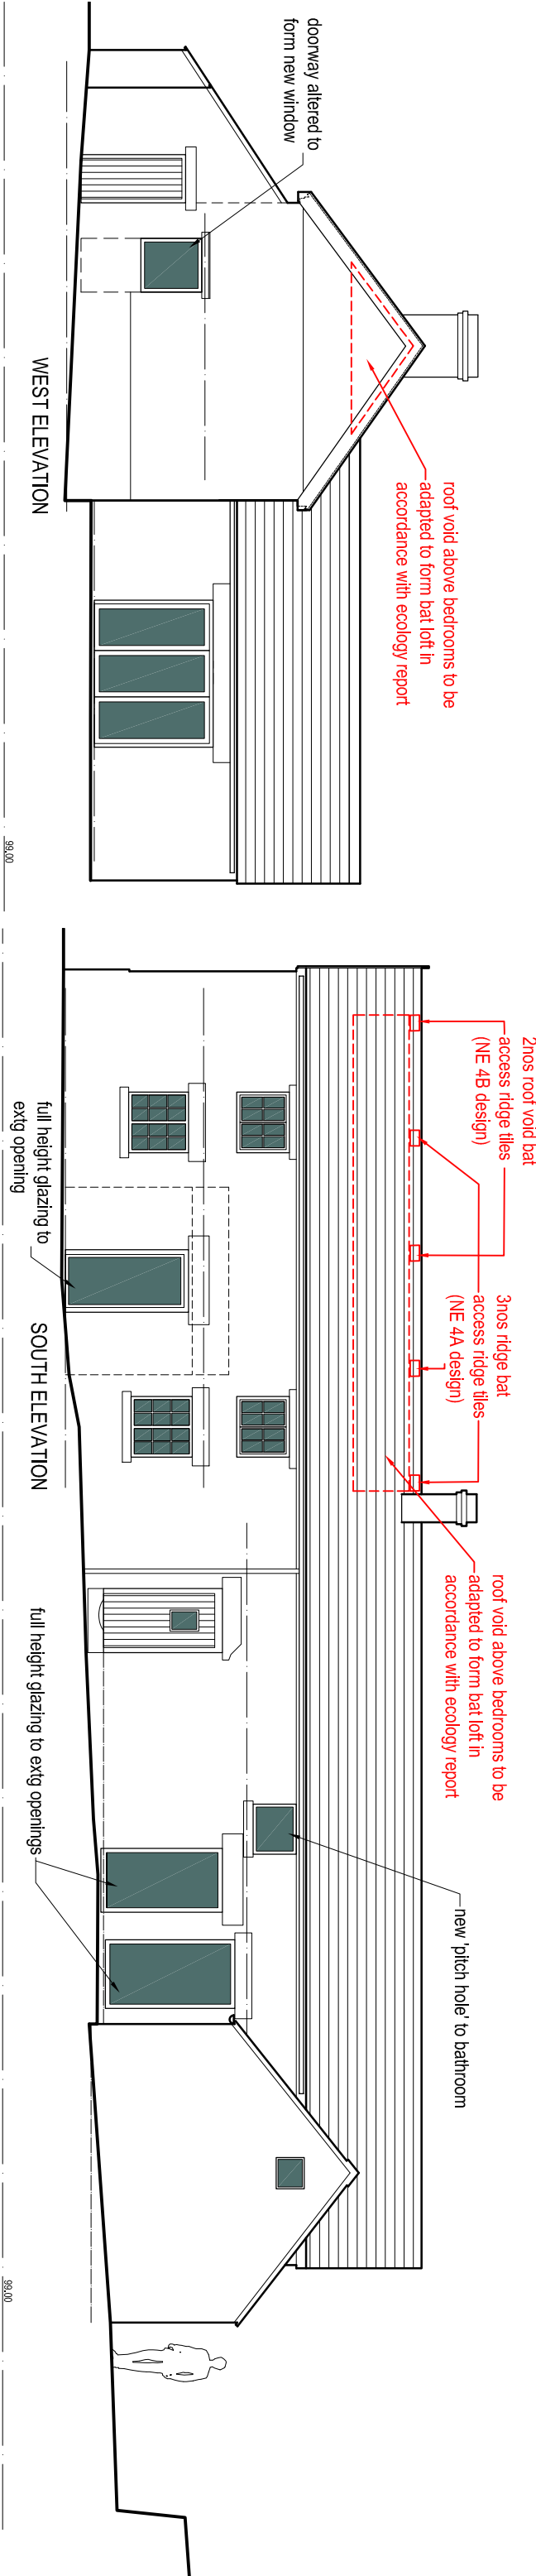

Revisions				
A	Minor Revisions			21.06.21
B	Bat mitigation			04.10.21

job	Charles Knowle Farm Barn Conversion and alterations to House			
title	Elevations and Sections B & C as Proposed			
date	scale	drawn by	dwg. no.	rev.
07.10.20	1/100 @ A3	RA	CKF-05	B

Ian Ankers architecture

Building and Design Consultants

Ryecroft Farm, Rushton Spencer, Macclesfield, SK11 0RP

t 01260 546944

e ross@ianankers.co.uk

w www.ianankers.co.uk