




0 1 2 3 4 5 metres
Scale Bar @ 1:100 on A1 Sheet

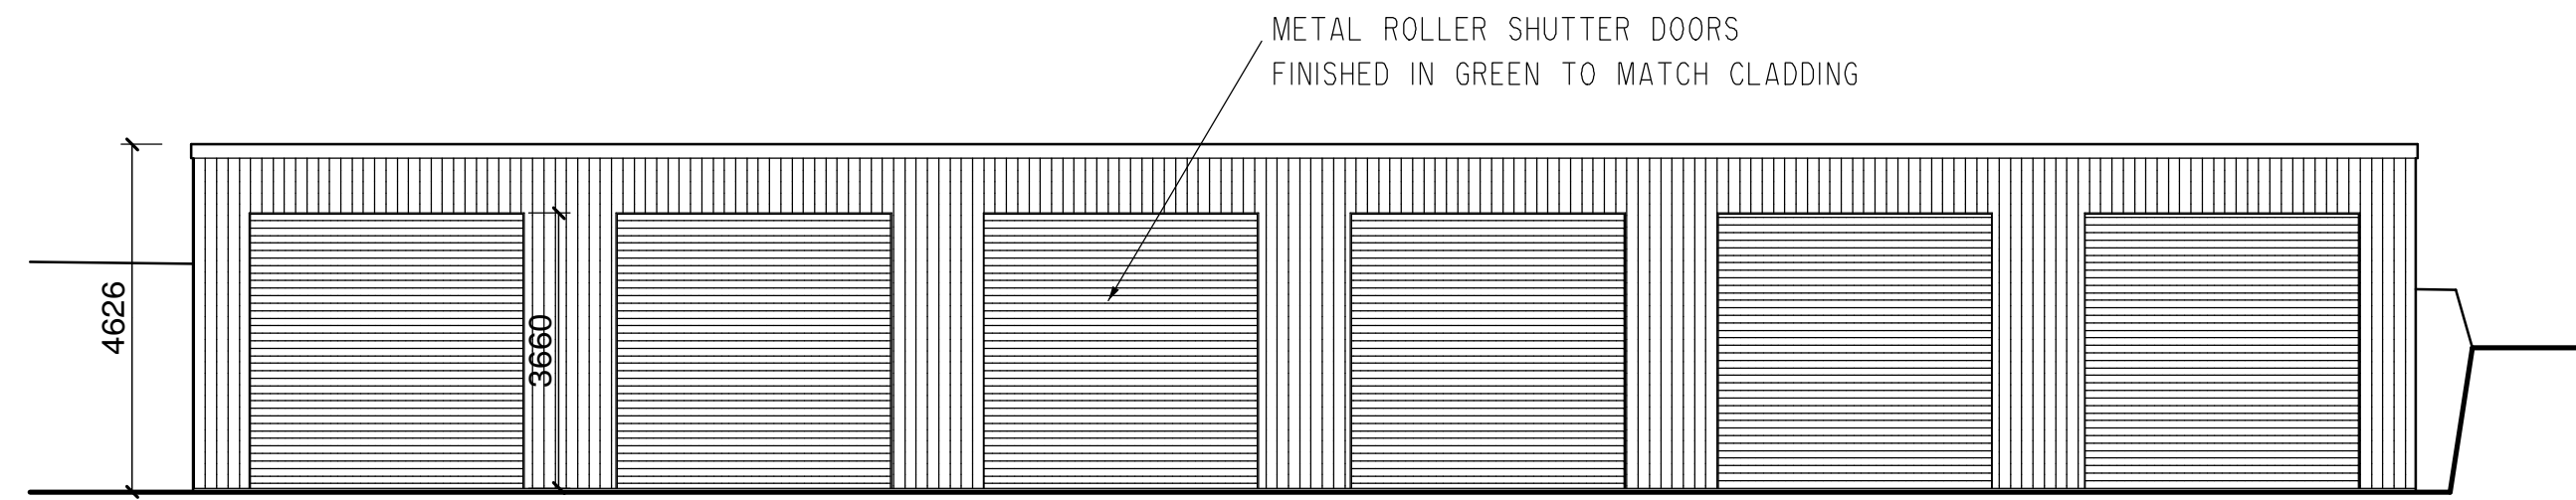

Front Elevation

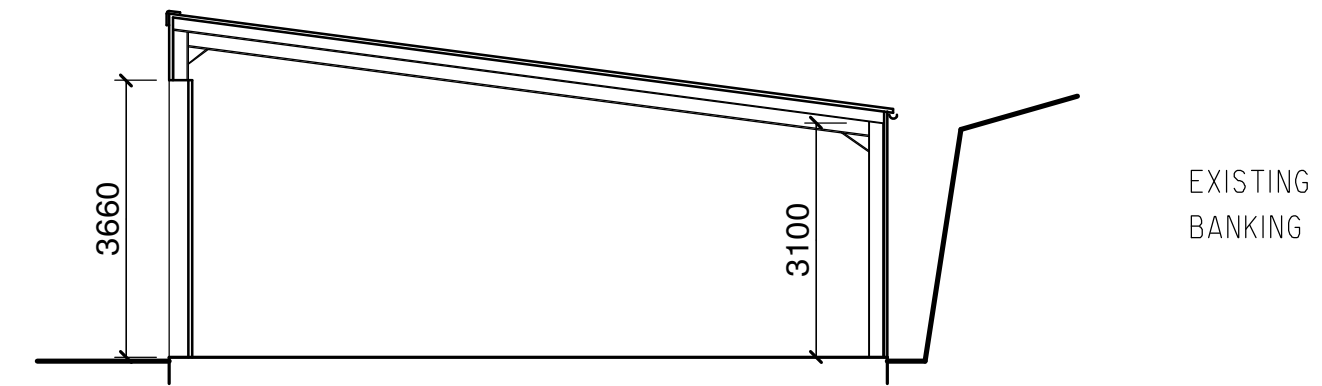


Cross Section

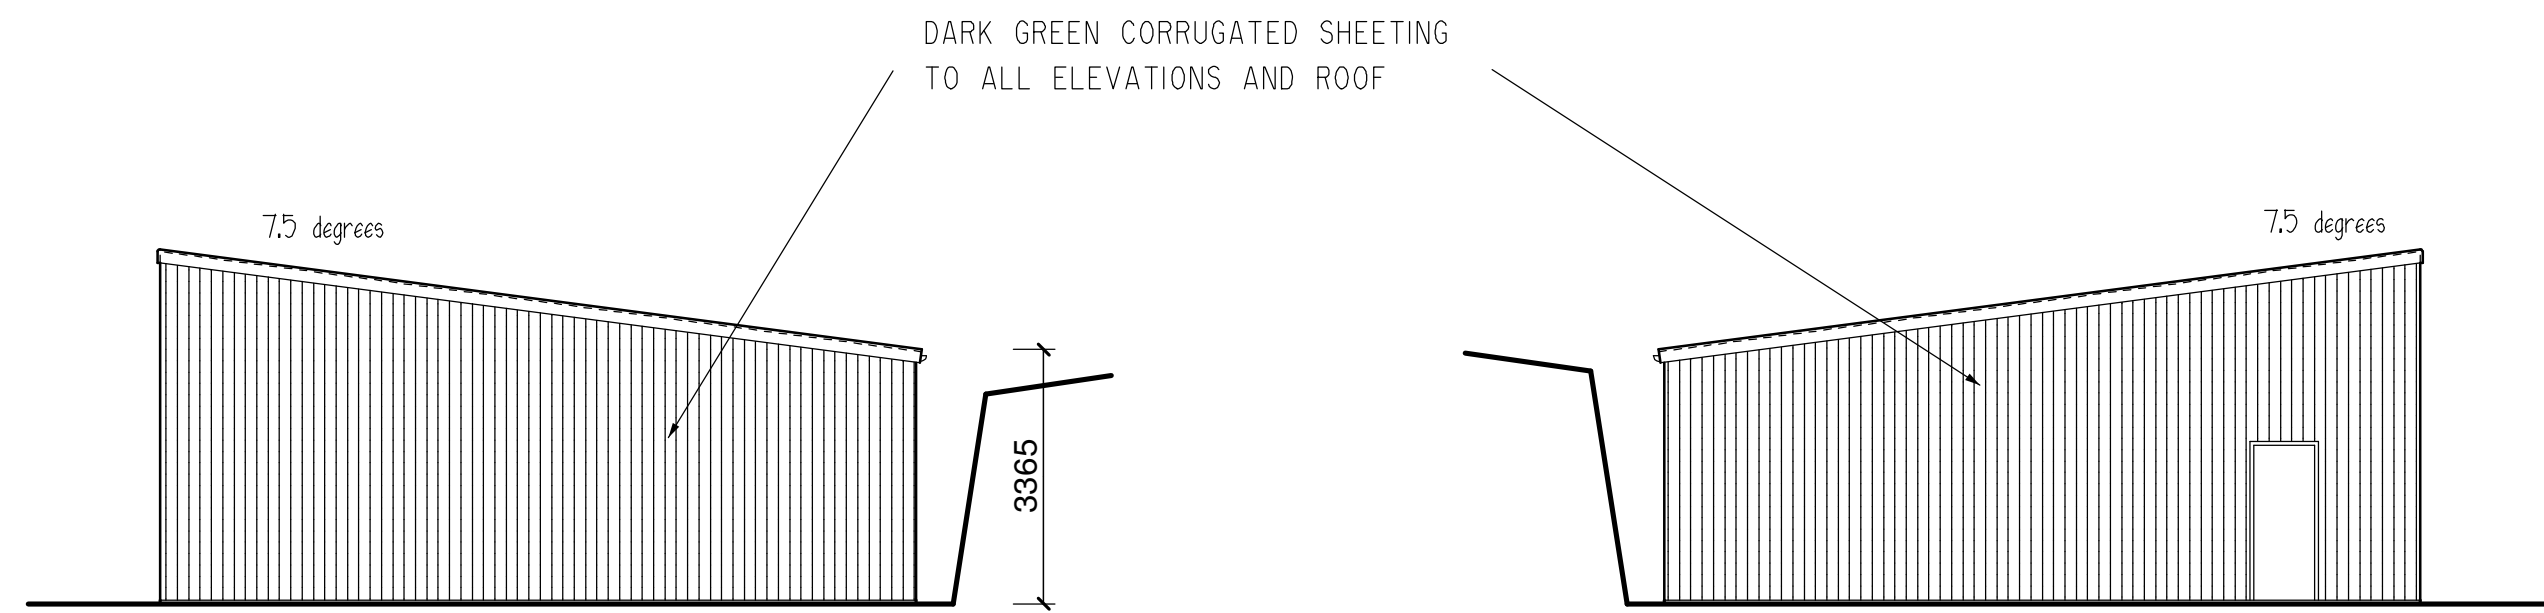


Side Elevation

Side Elevation

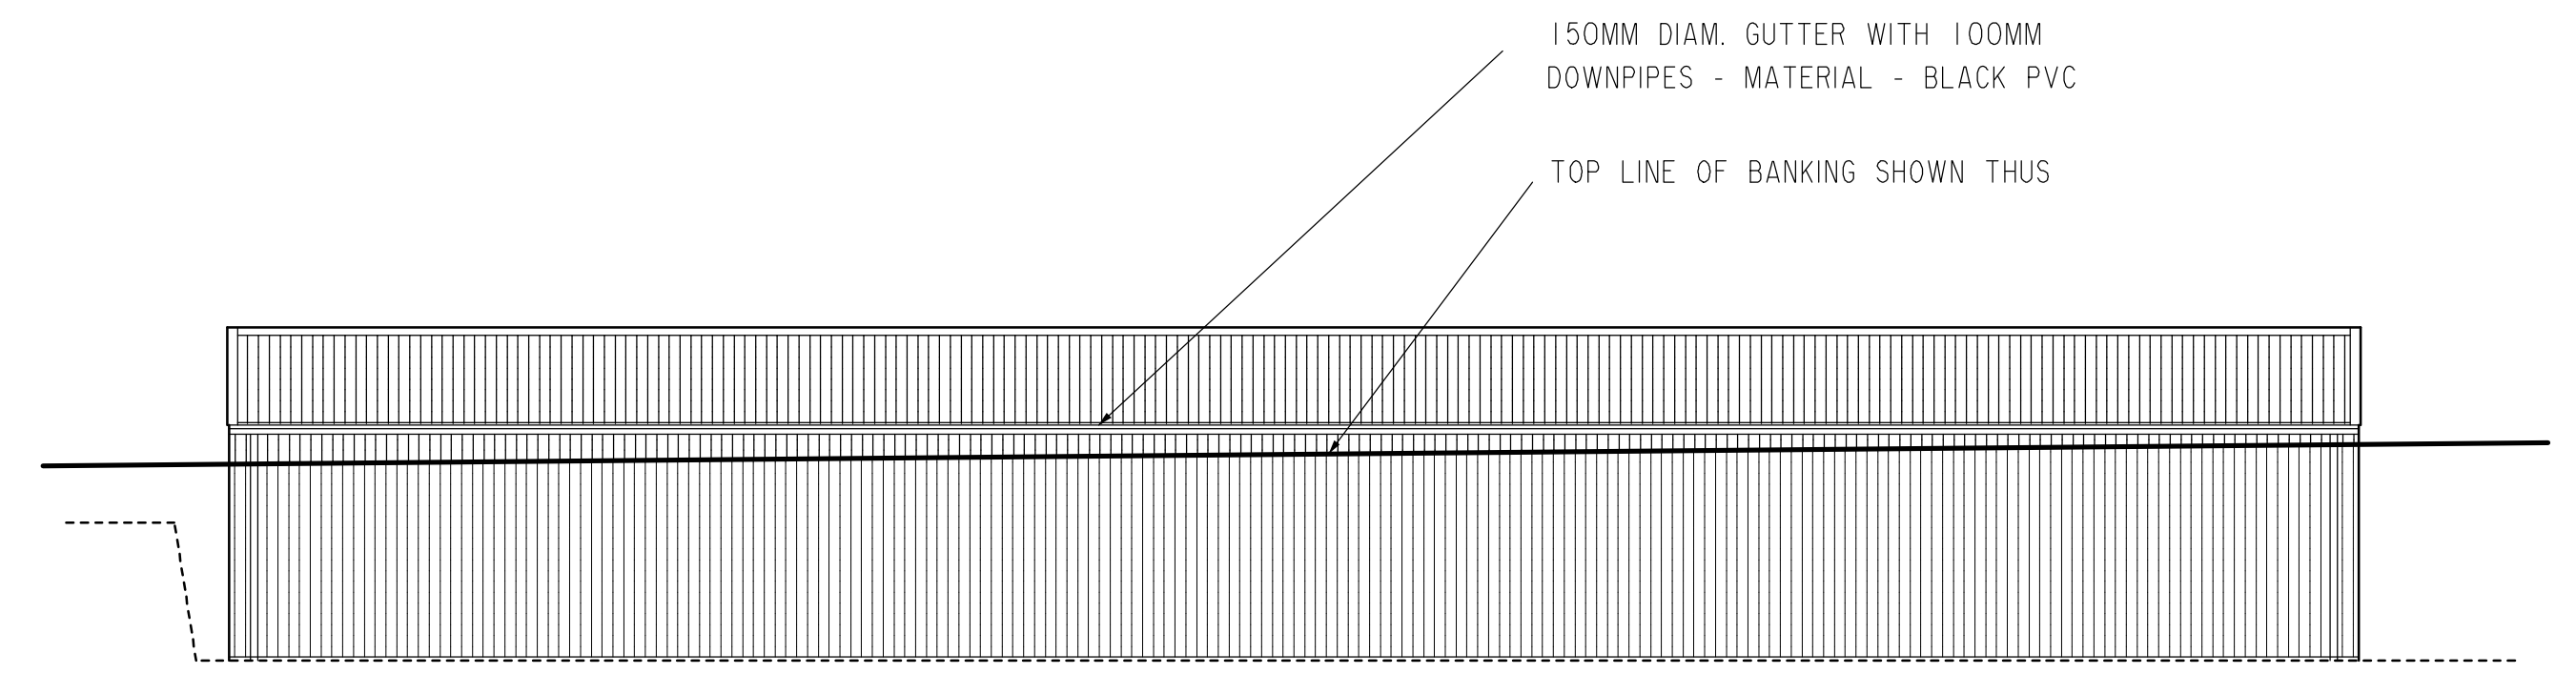

Rear Elevation

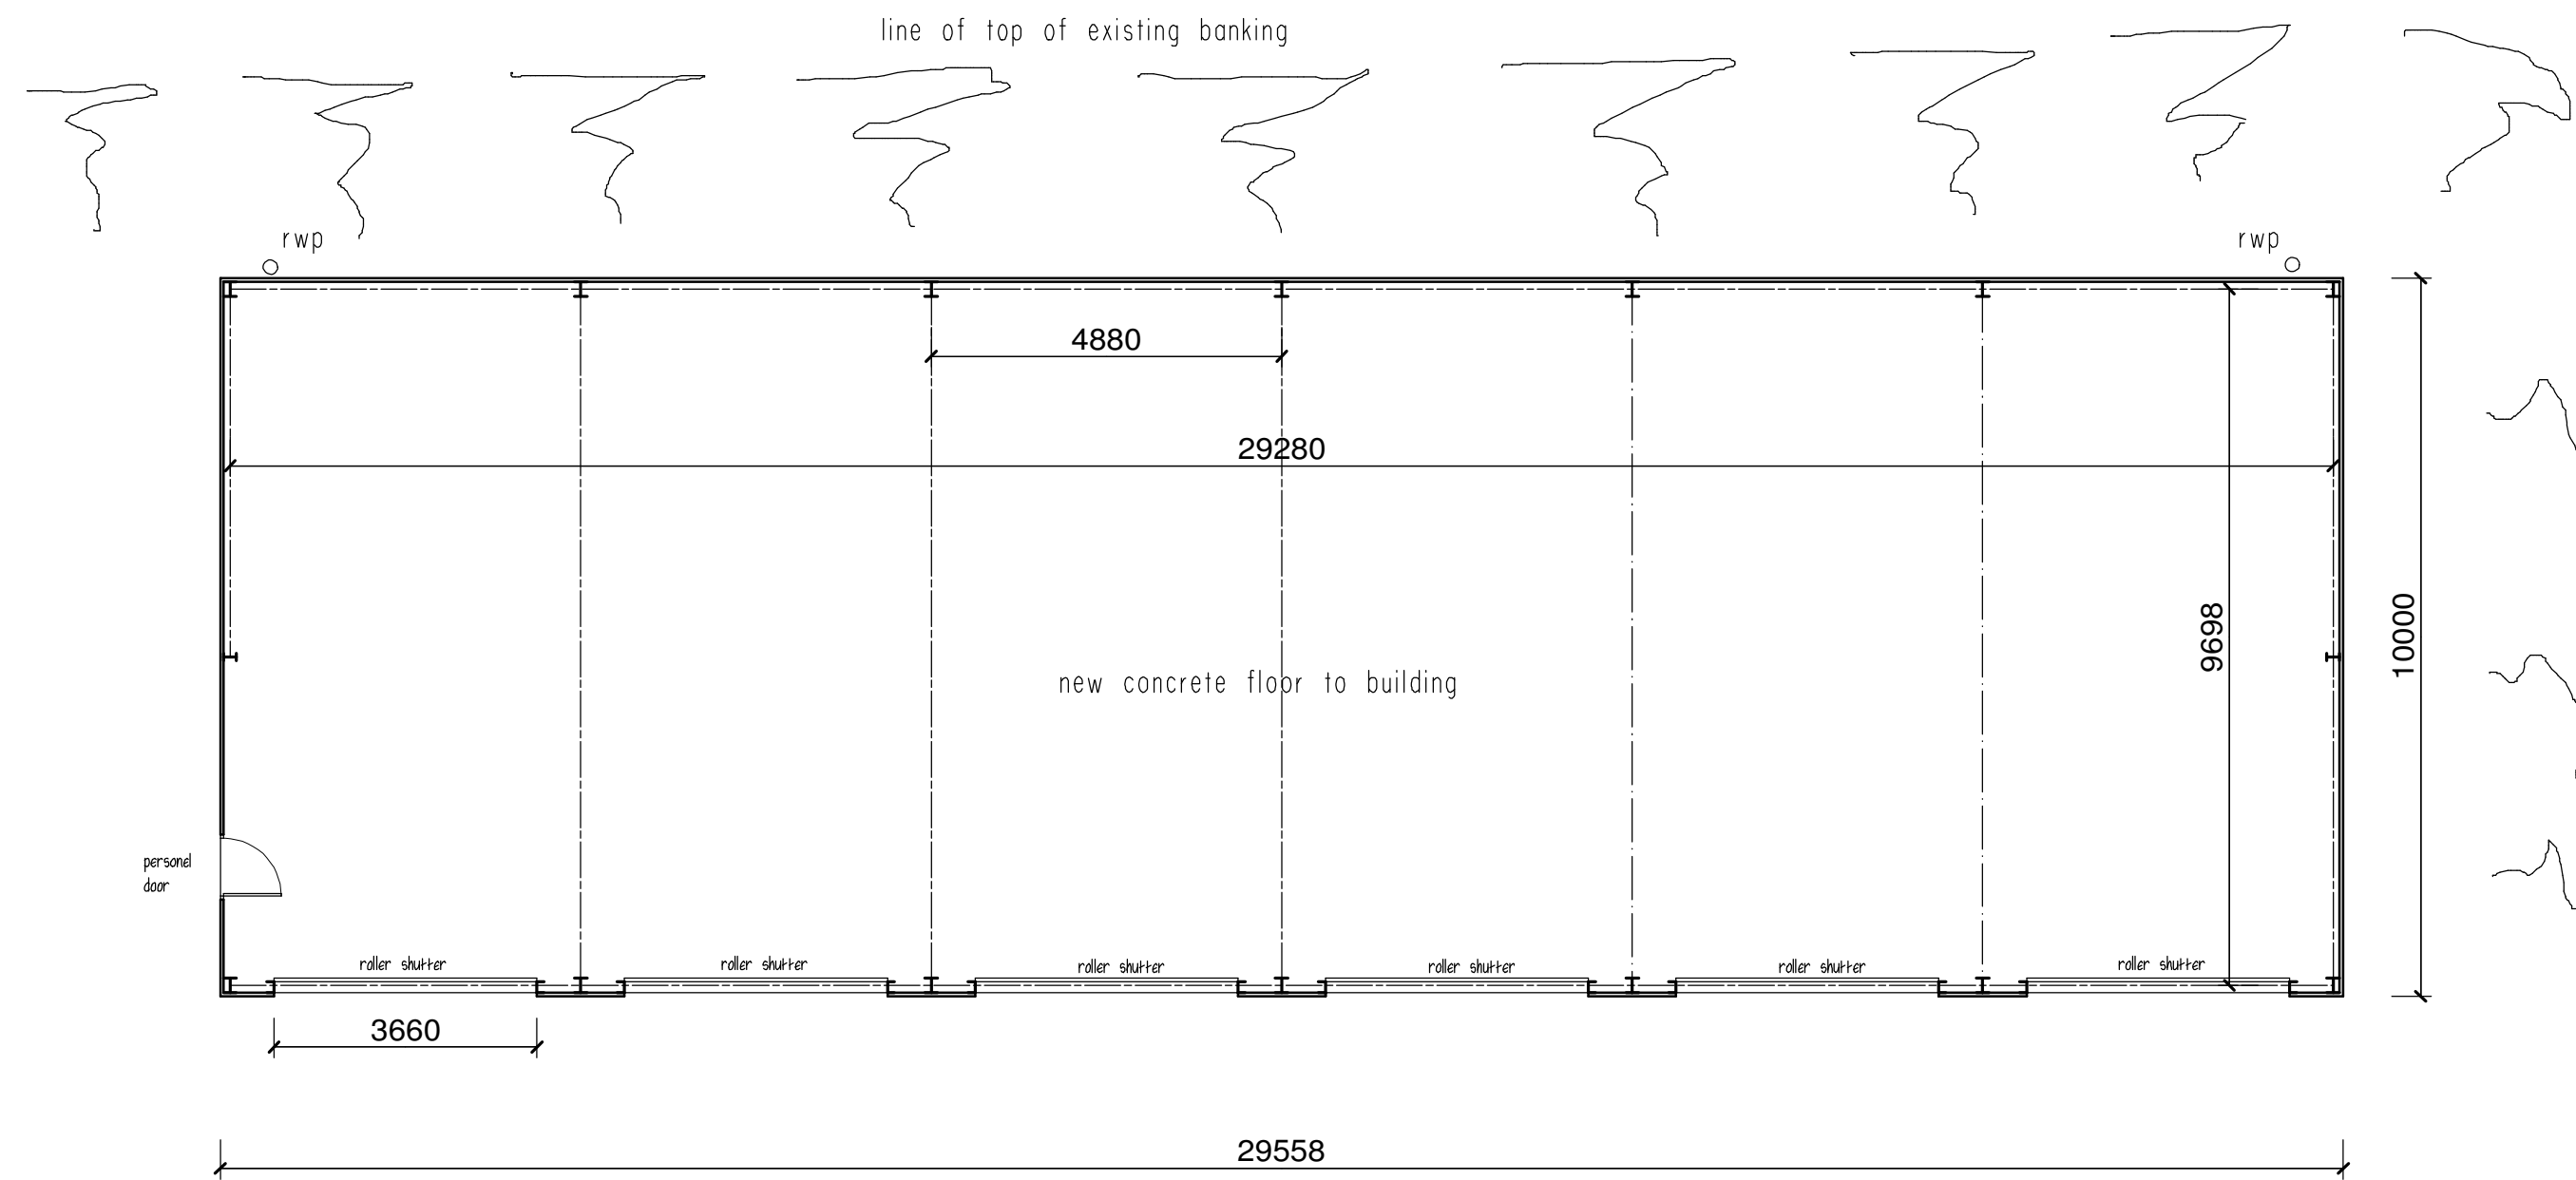

Floor Plan



Existing Site Photos



Clients are advised to clarify dimensions with the author prior to setting out and not to scale from the drawing. This drawing is copyright and should not be reproduced without the written consent of RLM ASSOCIATES.

RLM ASSOCIATES

JOB	SHARPCLIFFE ESTATE, BRADSHAW LANE.
CLIENT	Mr. P. HAMMONDS.
DRAWING	AGRICULTURAL STORAGE BARN
AS PROPOSED.	
DATE	October 2021.
DRWG. No.	RLM1045/1.
SCALE	1:50.
REVISION	B

