


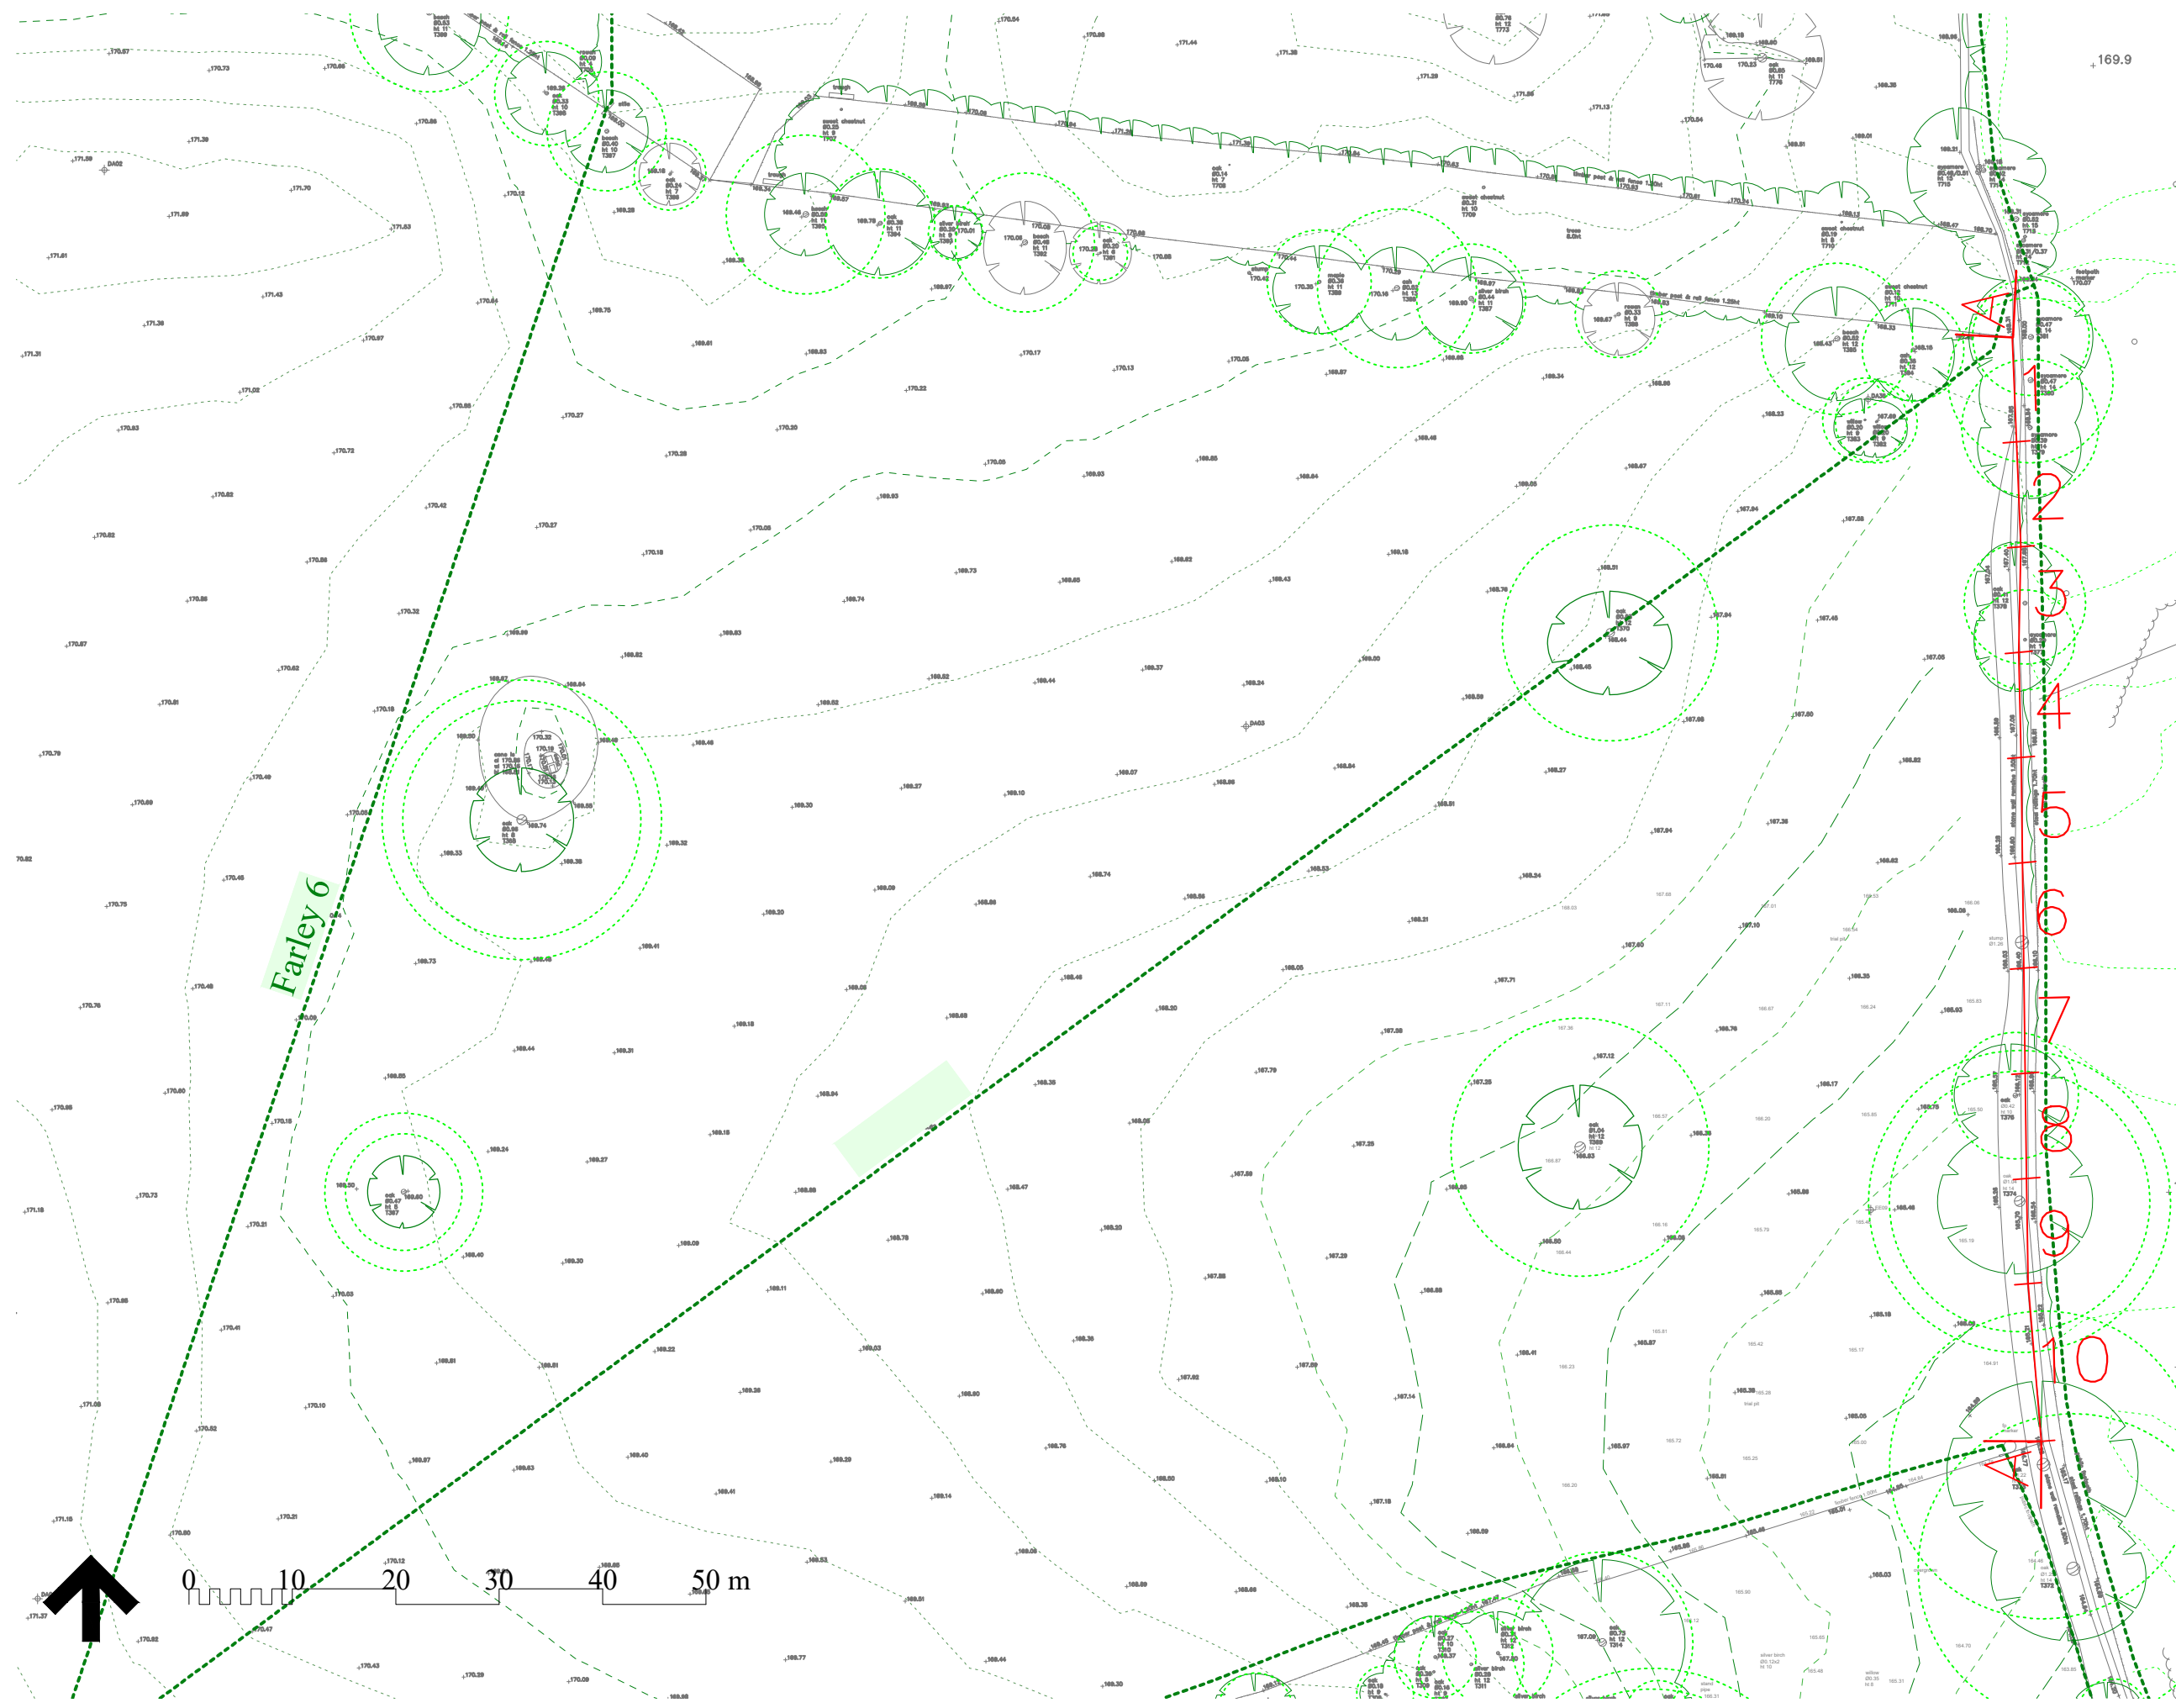

Notes:

1. Each section of the Deer Park Wall demarks a 10m interval.

REV:	DESCRIPTION:	BY:	DATE:
	STATUS:		



CLIENT:	Alton Towers Resort
ARCHITECT:	Chris Randles Engineering Development ATR Tech Services

SITE:		Car Park P Deer Park Wall	
TITLE:		Deer Park Wall Layout	
SCALE AT A3:	DATE:	DRAWN:	CHECKED:
1/1000	22/09/21	CJR	
PROJECT NO:	DRAWING NO:		REVISION:
TS 2021 - Car Park P	A3/1		A