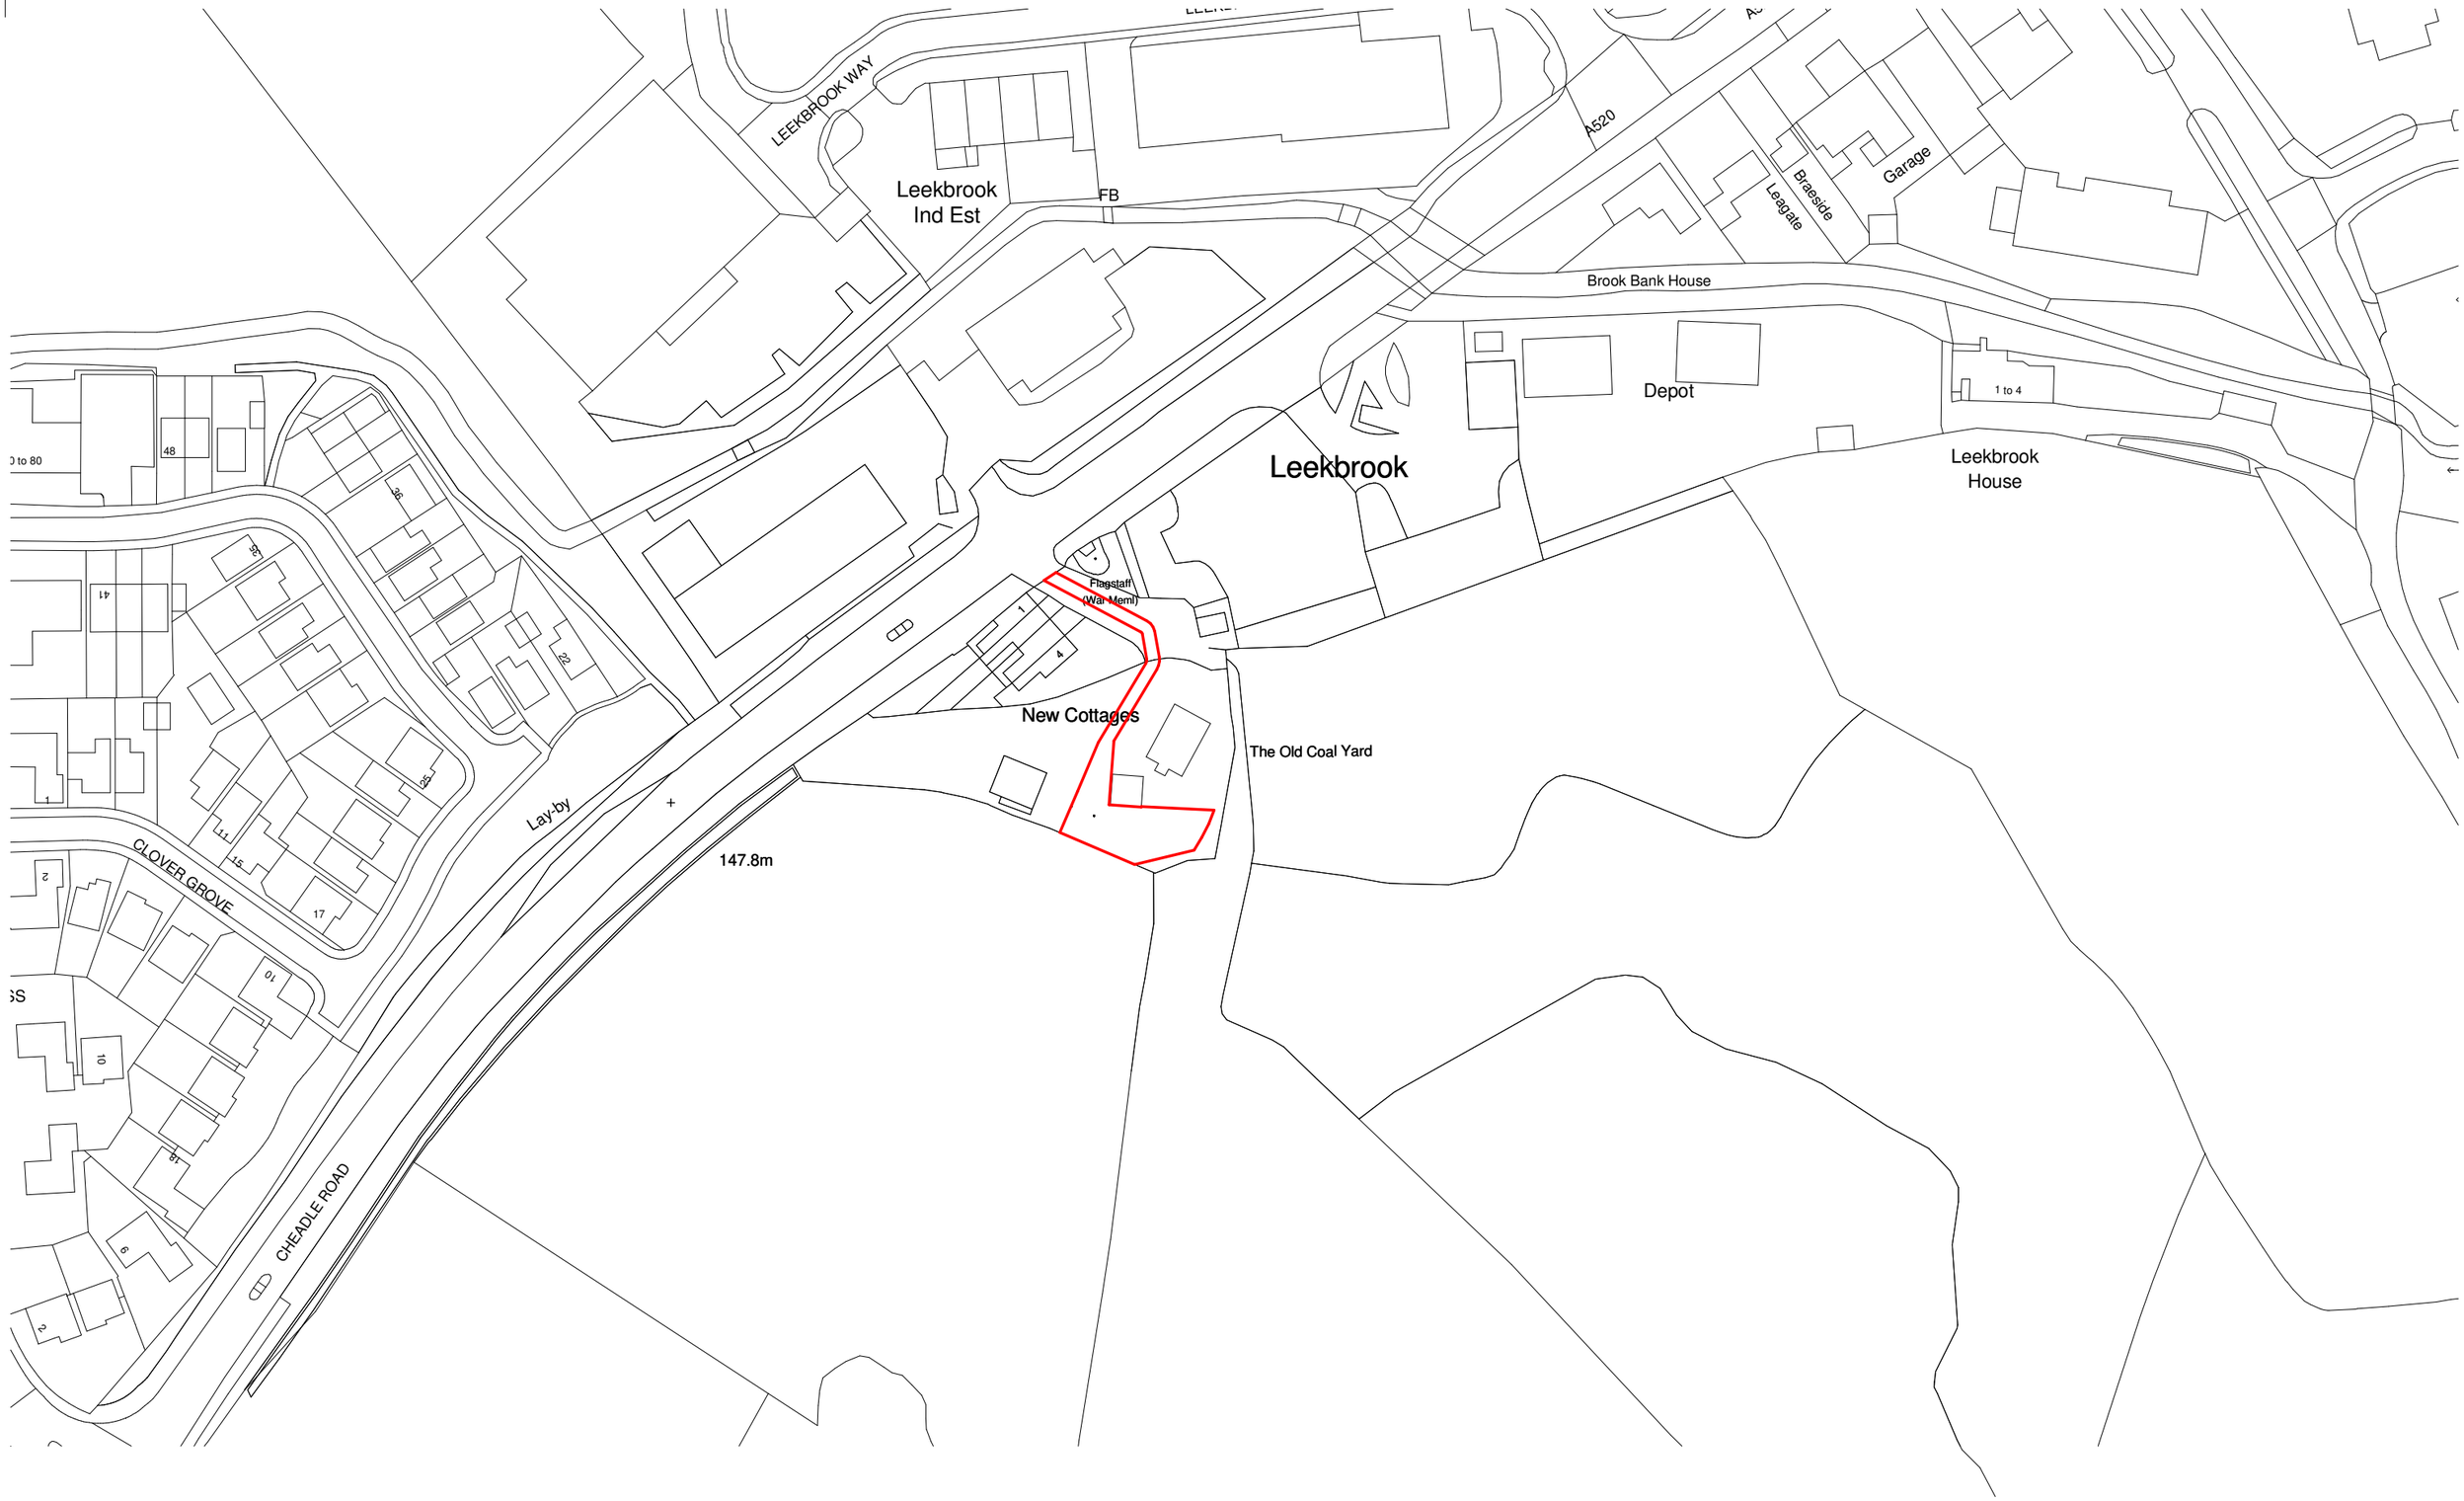


1 0001 - Site Location Plan

1 : 1250

No dimensions to be scaled from drawing except for the purposes of Planning Applications. The contractor should check all dimensions on site. It is the contractors responsibility to ensure compliance with Building Regulations.

Client's Name: Dan & Jenny

Drawing Title: Location Plan

Date: Aug 2021

Title: The Bungalow Caravan, Cheadle Road, Cheddleton

Status: Planning

North

10 0 10 20 30 40 50 m

Scale 1:1250@A3

Number	Rev
0001	

Rev	Date	Revision Details	Dr	Ch

CAD Plot Date: 12/08/2021 18:06:43