


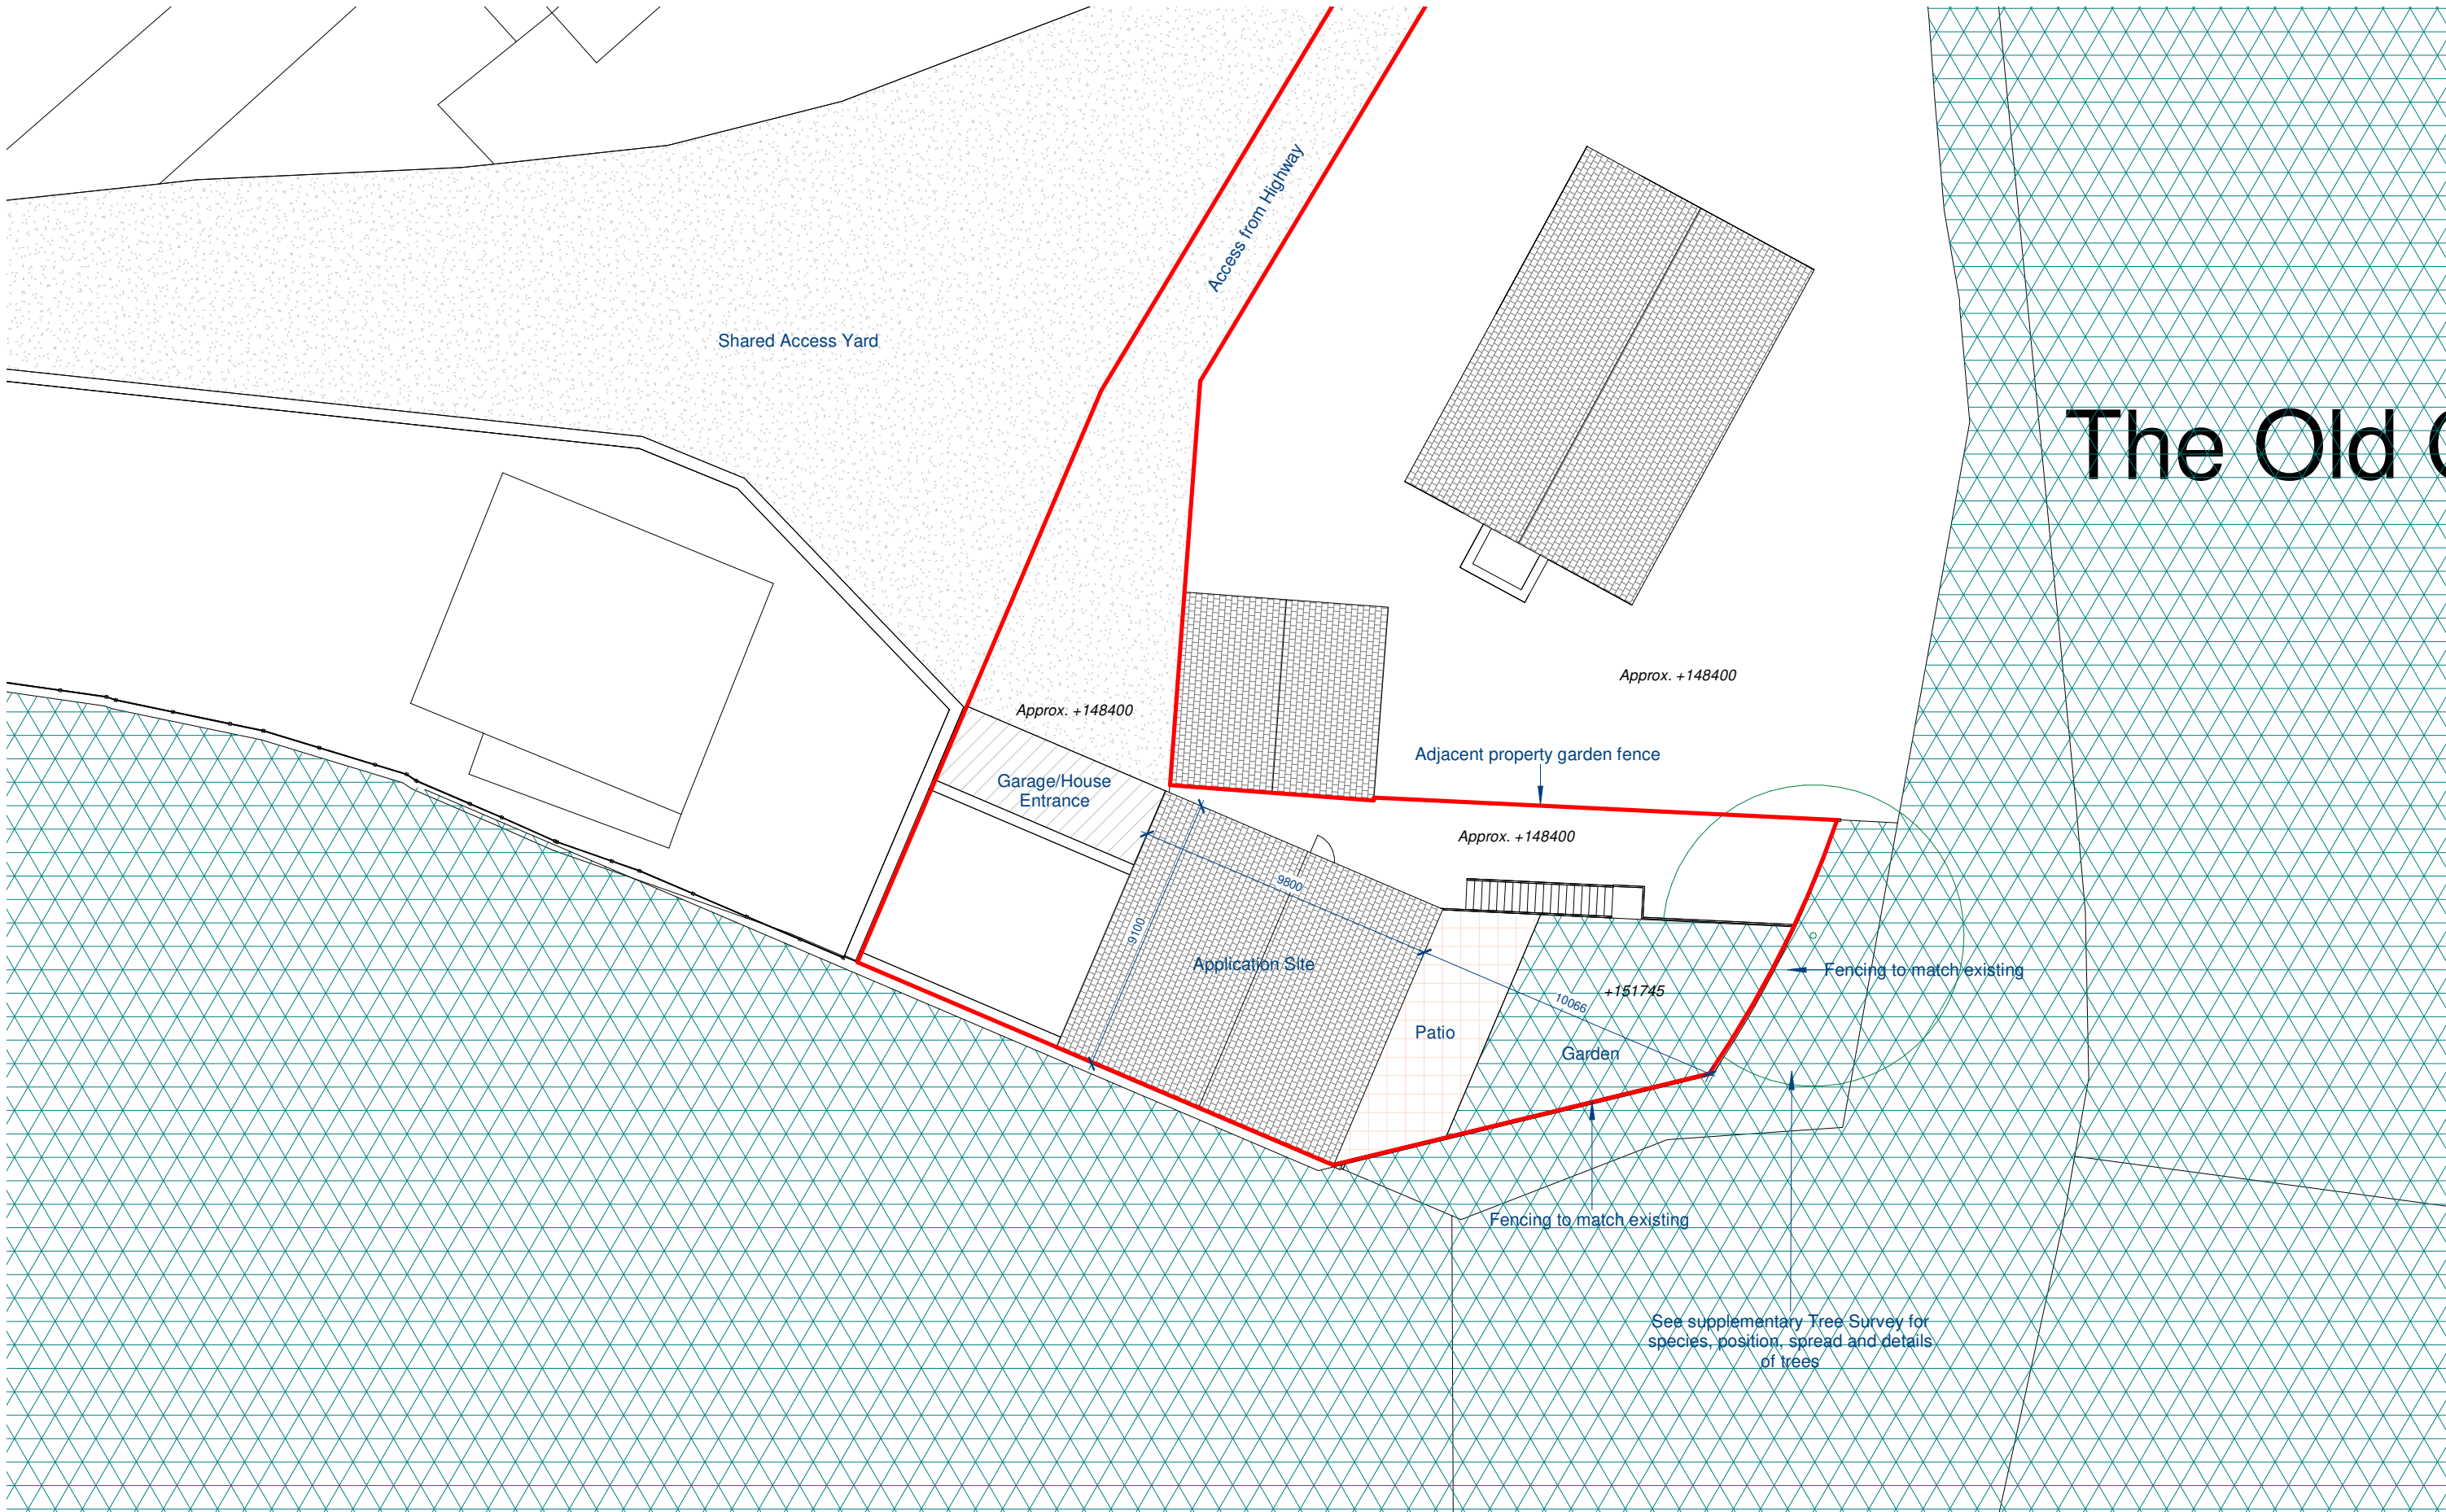

1 0002 - Site Block Plan - Proposed

1 : 200

Client's Name
Dan & Jenny

Drawing Title
Site Block Plan - Proposed


Date
Aug 2021

Title
The Bungalow Caravan,
Cheadle Road, Cheddleton

Status
Planning

Rev Date Revision Details Dr Ch

CAD Plot Date: 12/08/2021 18:06:48

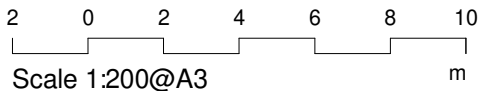

Scale 1:200@A3

Number	Rev
0002	