


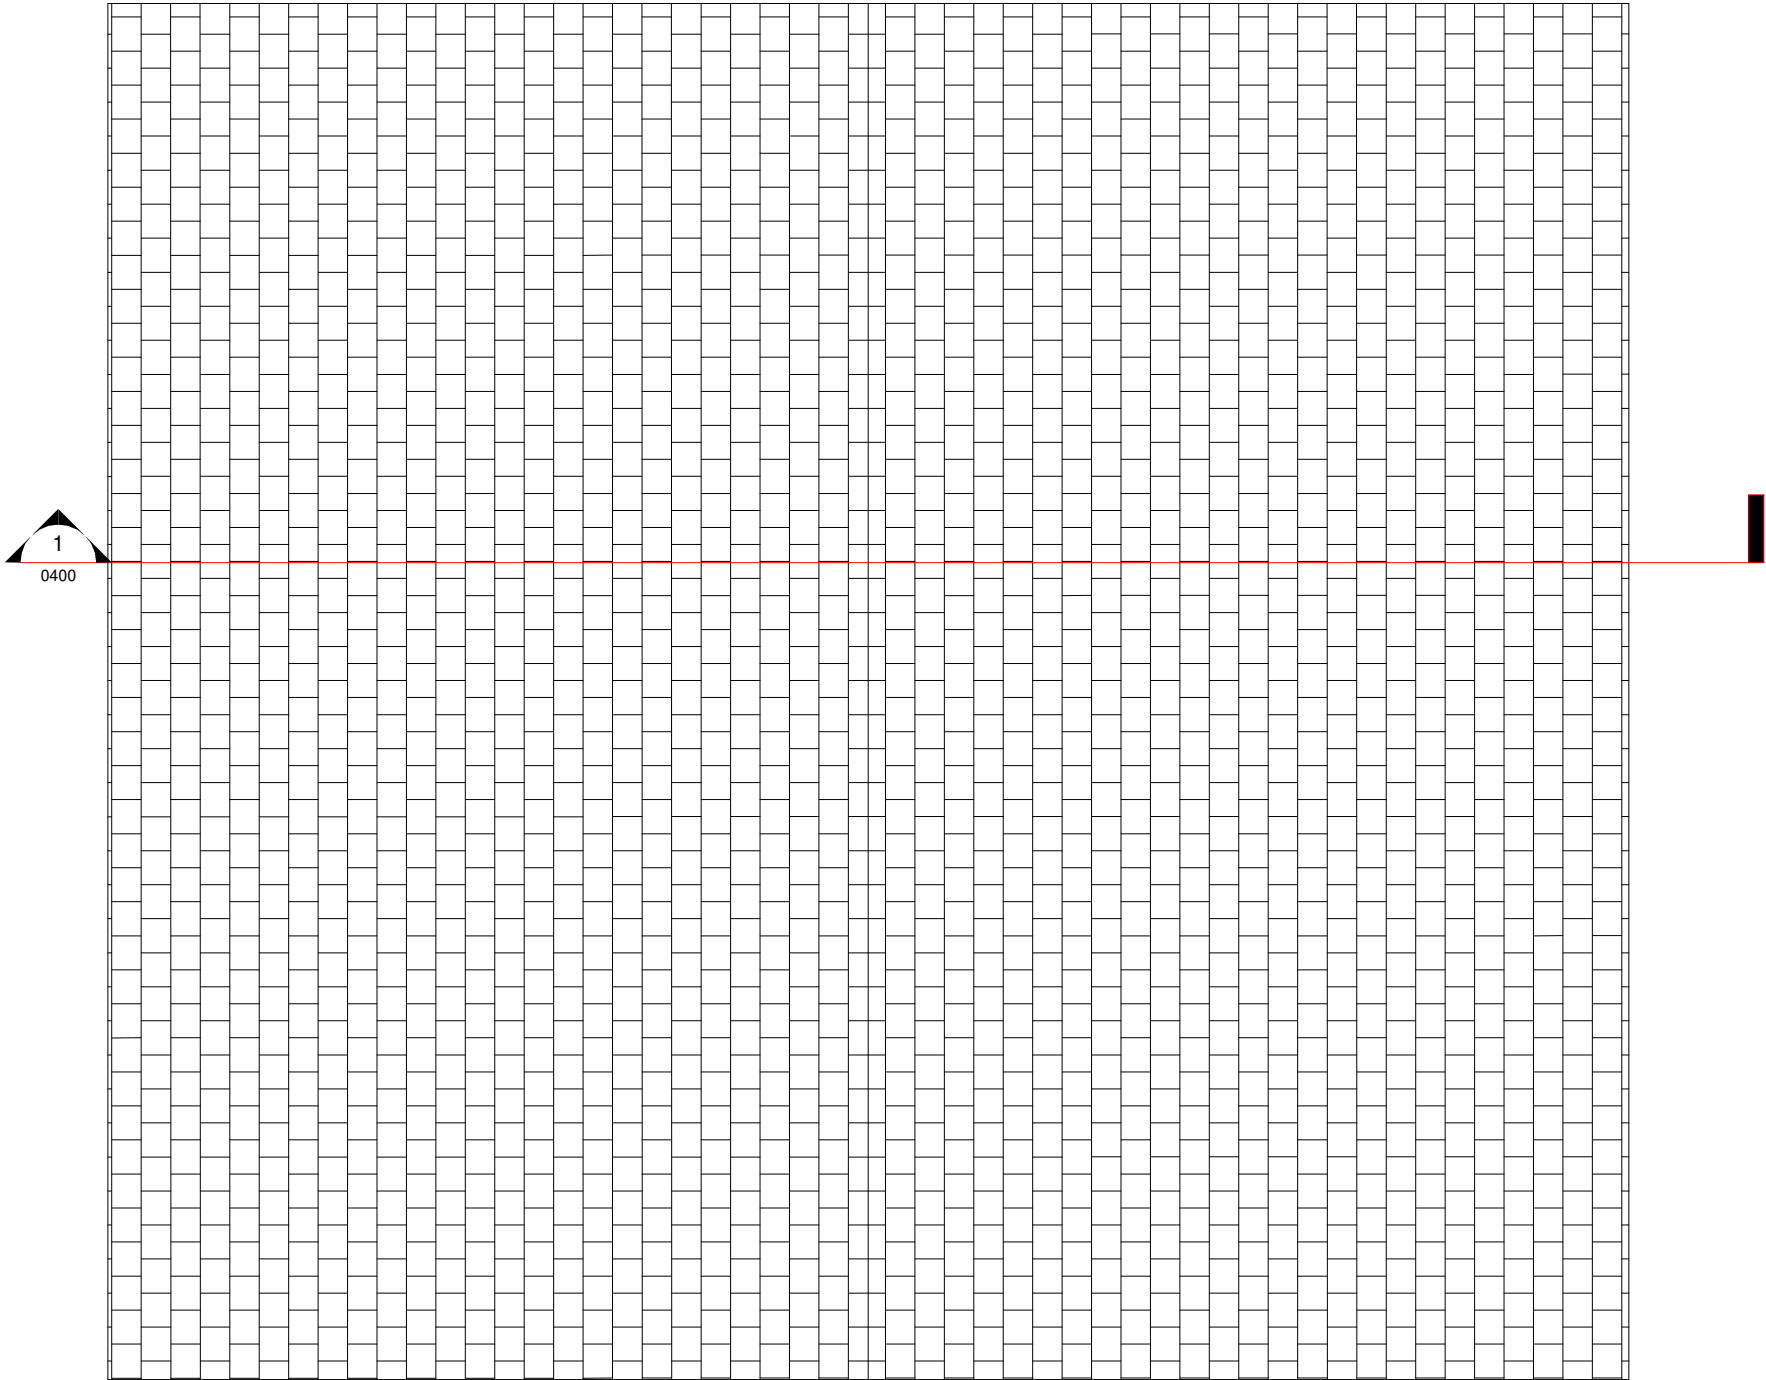

1

03 Third Floor FFL - Proposed

1 : 50

No dimensions to be scaled from drawing except for the purposes of Planning Applications. The contractor should check all dimensions on site. It is the contractors responsibility to ensure compliance with Building Regulations.



Client's Name				Drawing Title			
Dan & Jenny				Roof Level - Proposed			

Title The Bungalow Caravan, Cheadle Road, Cheddleton	
Status	Planning

Rev	Date	Revision Details	Dr	Ch
-----	------	------------------	----	----

CAD Plot Date: 12/08/2021 18:11:04