


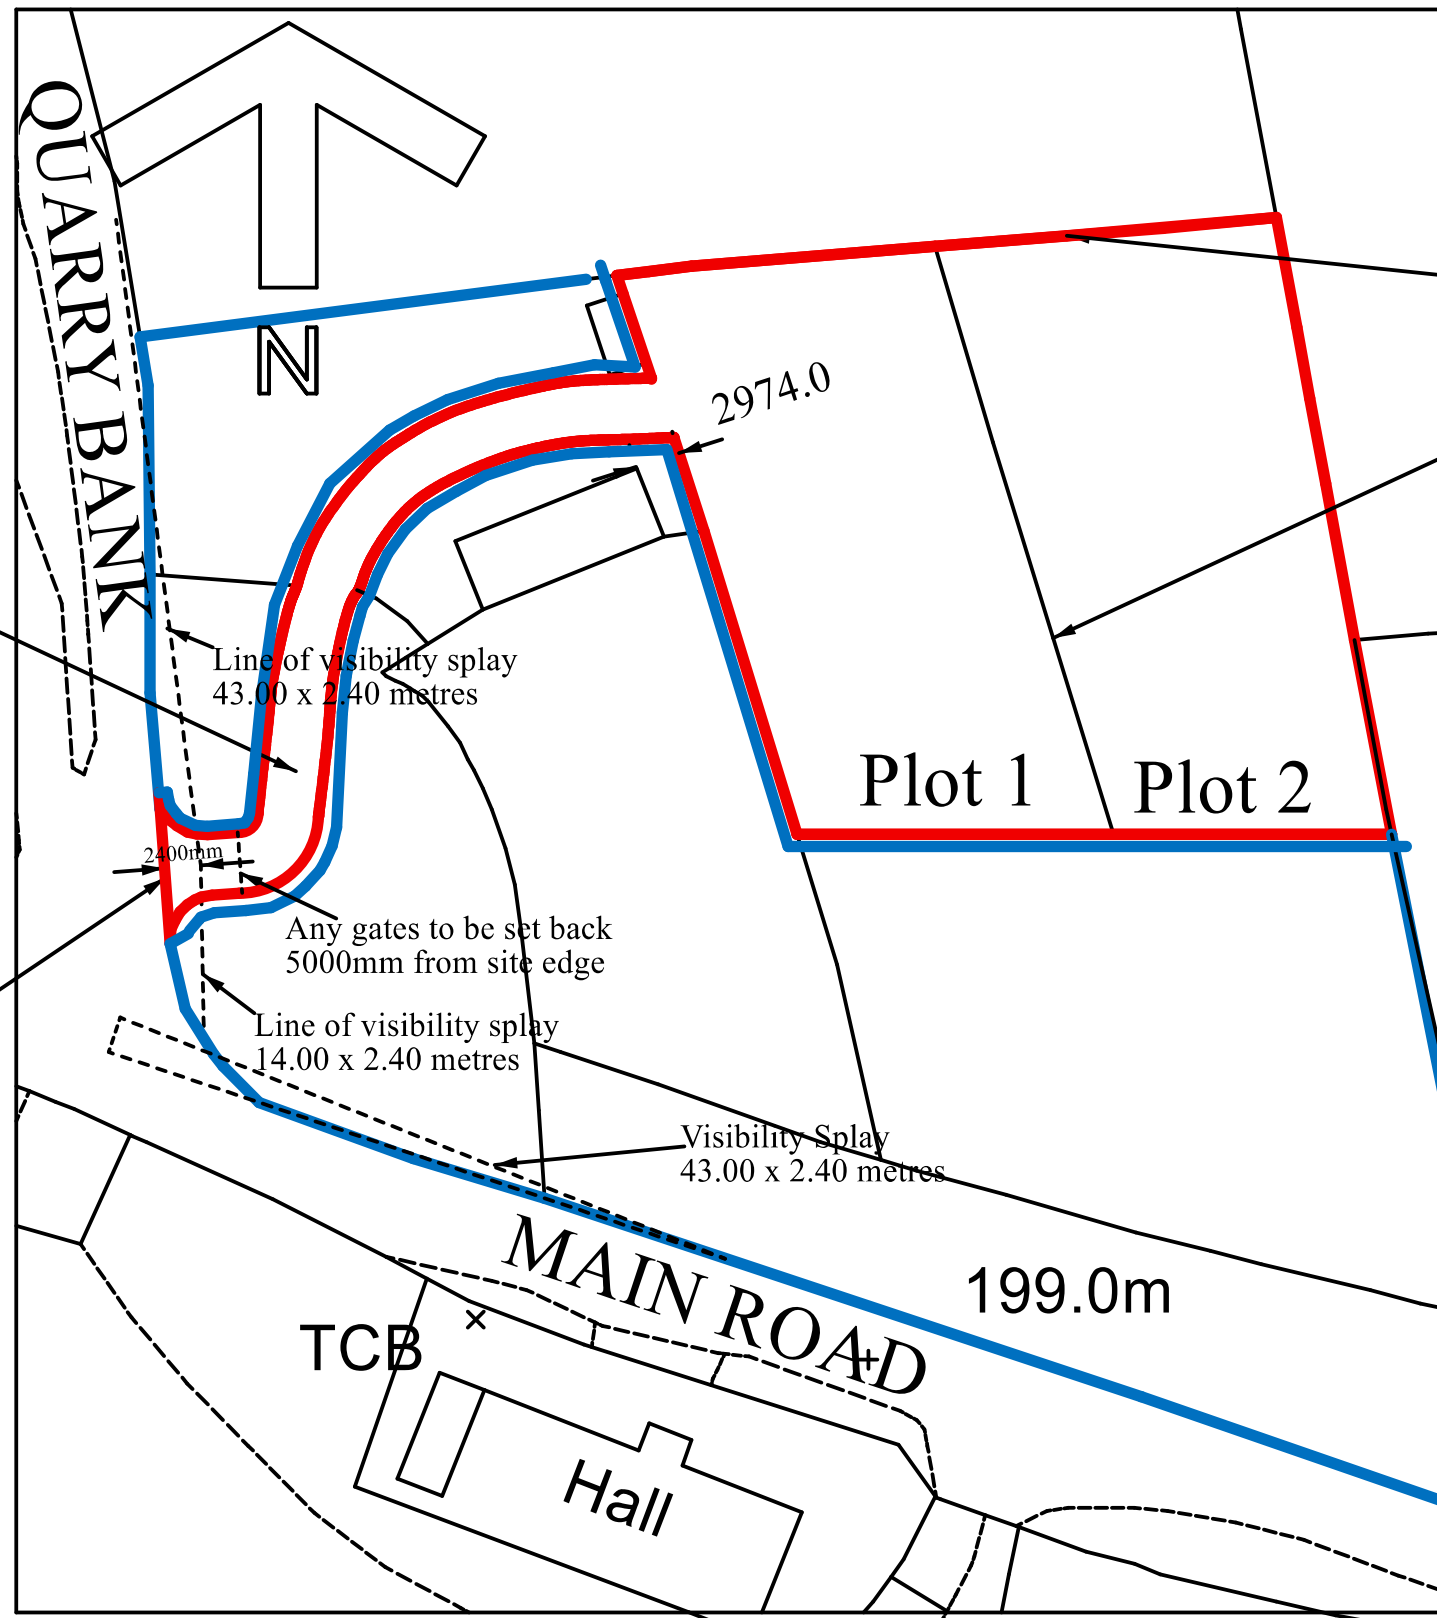

Fencing to perimeter of site and between dwellings to be of slotted concrete posts set in concrete with 300mm high concrete gravel board to base and 1500mm high treated softwood woven panels. These are indicative at the Outline Planning Application stage

Vegetation only in visibility splays to be cut down.

Amendments:

- | | | |
|---|----------|--|
| A | 04-08-21 | Details of Access added. |
| B | 07-10-21 | Visibility splays clarified after discussion with County Highways Officer. |

MR. J. SIMS

DATE JUNE 2021

PROPOSED NEW DWELLINGS

AT
LAND OFF QUARRY BANK
& MAIN ROAD,
HOLLINGTON,
STOKE-ON-TRENT,
STAFFS.

SCALE (At A3):
BLOCK PLAN 1:500

DRAWN BY:

MALCOLM SALES
QUANTITY SURVEYORS, DESIGNERS
& BUILDING COST CONSULTANTS
CHURCHILL SUITE,
LULWORTH HOUSE,
51, HIGH STREET,
CHEADLE, STOKE-ON-TRENT,
STAFFS. ST10 1AR
TEL: 01538 757233
MOB: 07889 225437
E-MAIL: Malcolm.sales@salesqs.co.uk

FOR PLANNING APPLICATION

DRAWING NR. 2011/12/02/B

BLOCK PLAN