ROBert L FORD
private architectural practitioner and rural development consultant
PARKSIDE PARK ROAD LEEK STAFFORDSHIRE ST13 8JT
roblford@btopenworld.com / 01538 398290 / 07969 68 68 86

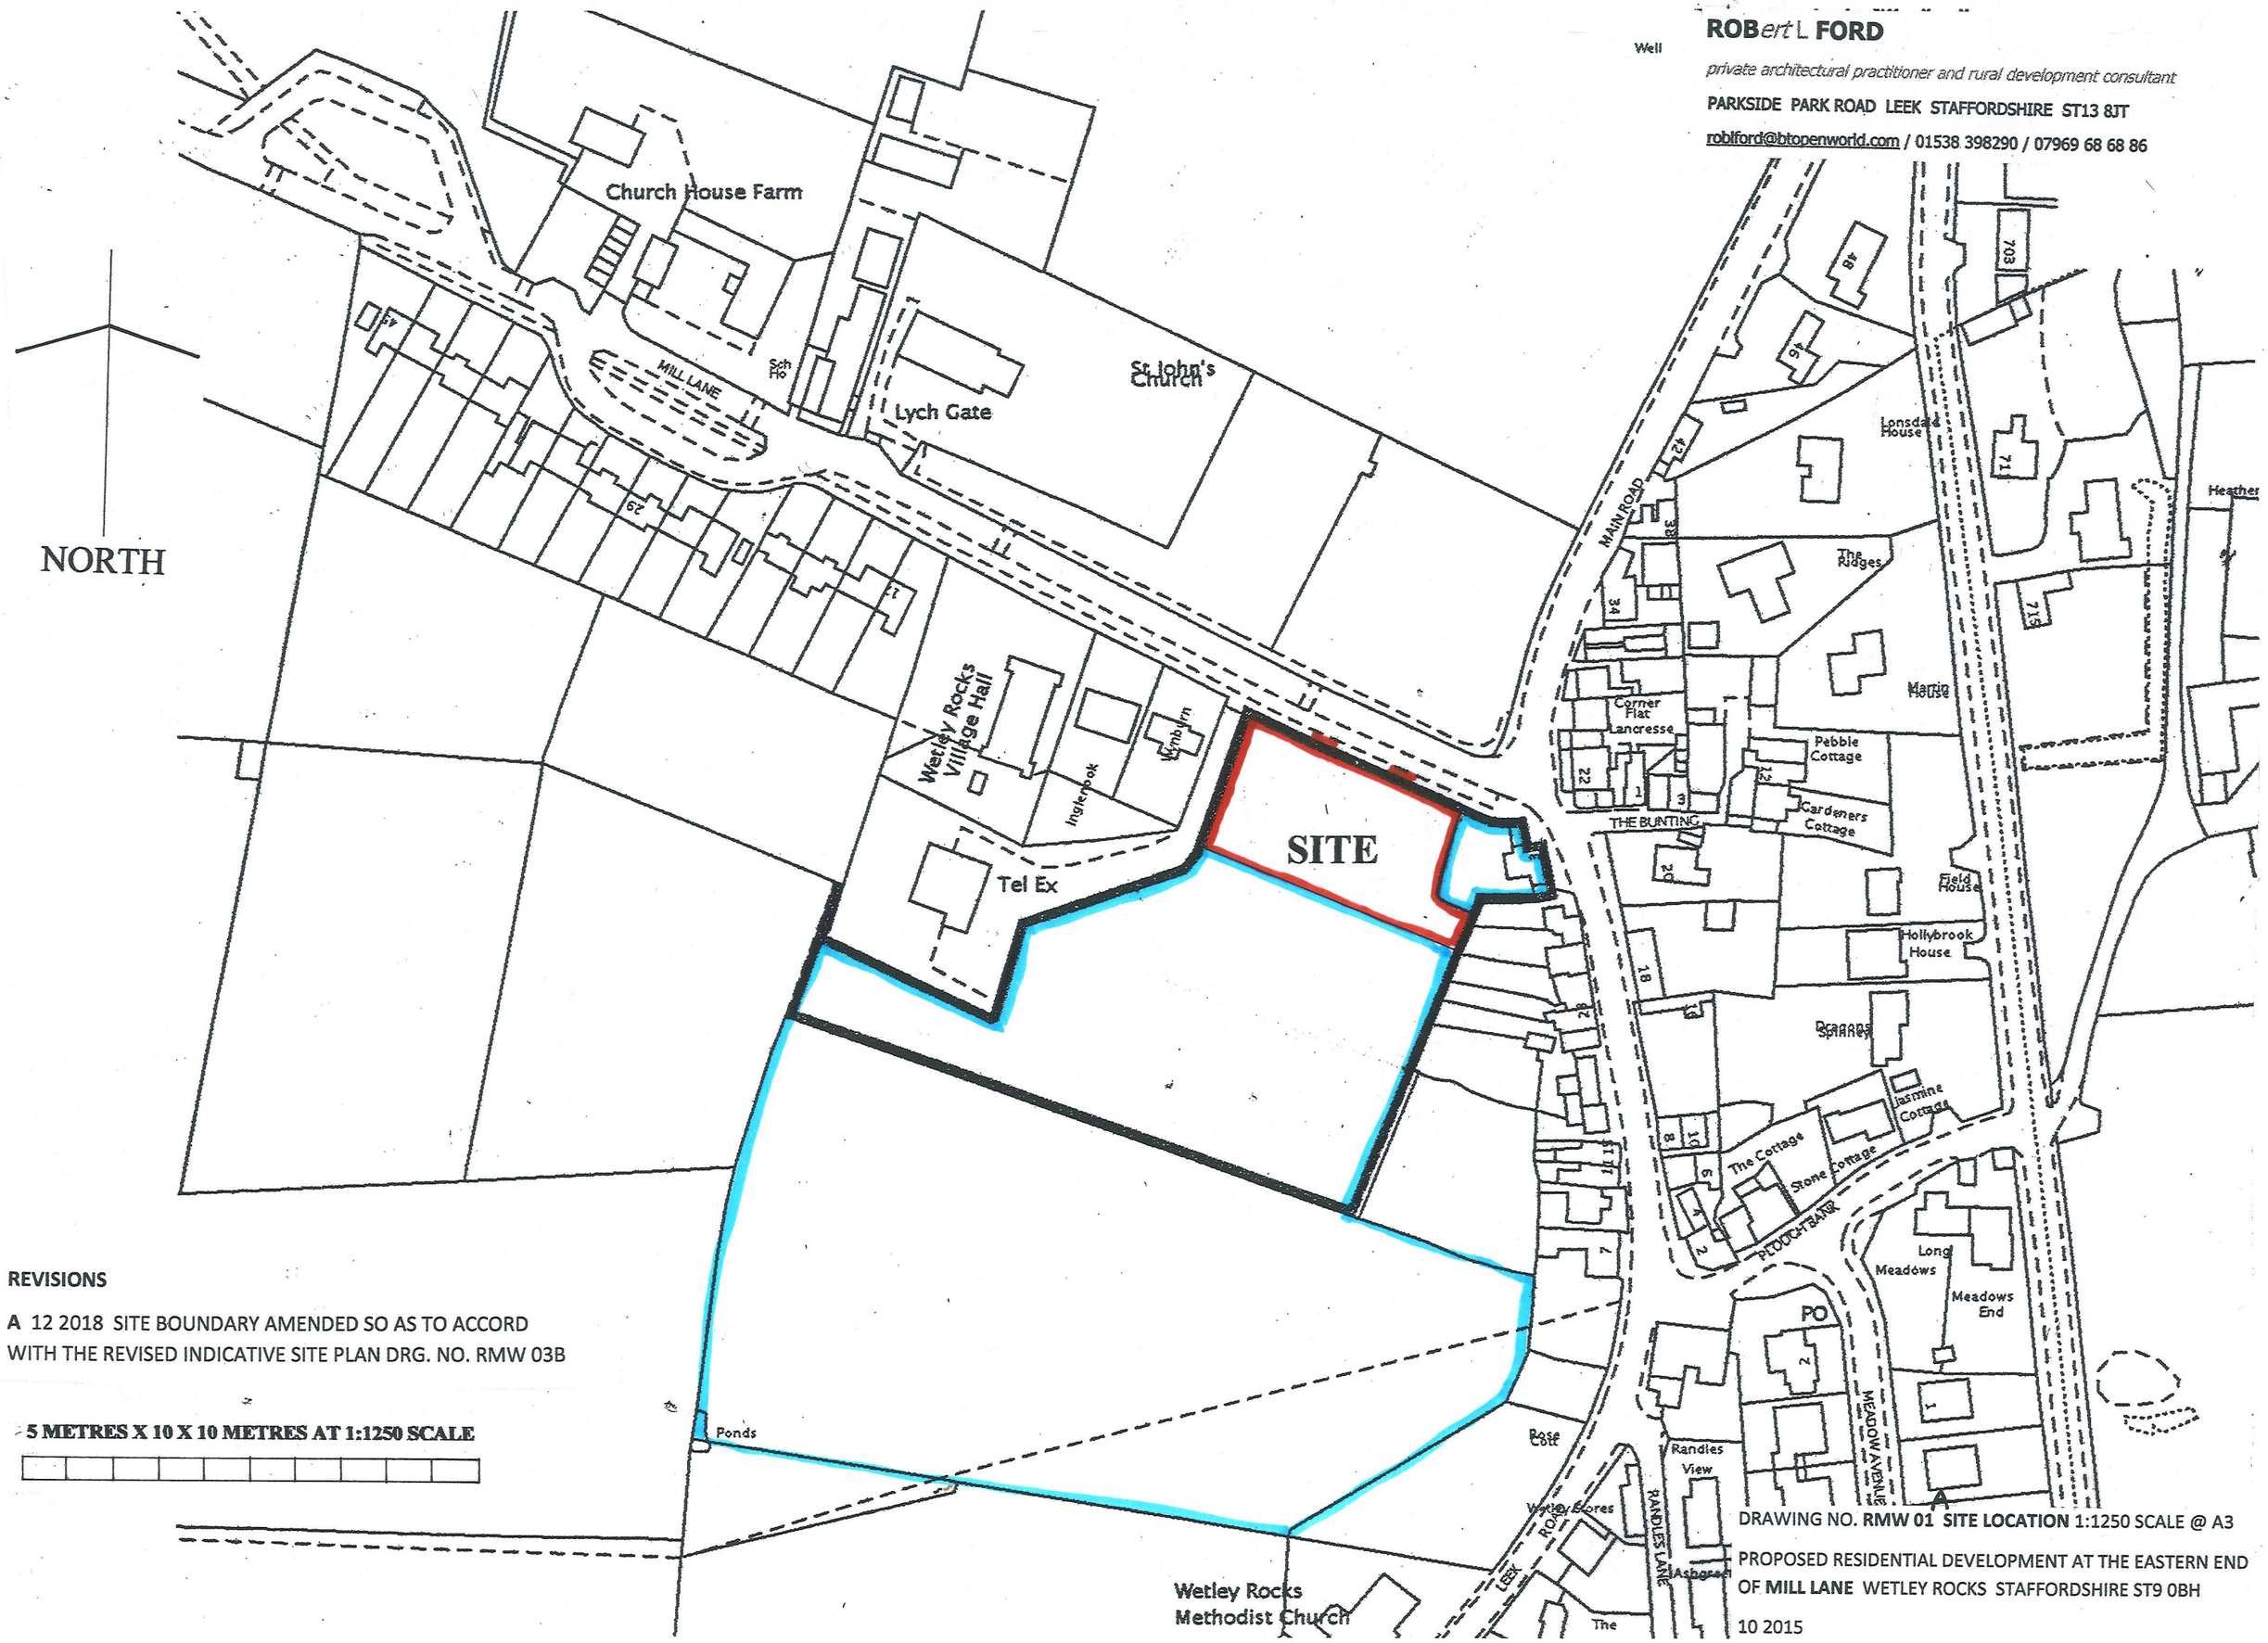

REVISIONS

A 12 2018 SITE BOUNDARY AMENDED SO AS TO ACCORD WITH THE REVISED INDICATIVE SITE PLAN DRG. NO. RMW 03B

5 METRES X 10 X 10 METRES AT 1:1250 SCALE

DRAWING NO. **RMW 01 SITE LOCATION** 1:1250 SCALE @ A3

PROPOSED RESIDENTIAL DEVELOPMENT AT THE EASTERN END OF **MILL LANE** WETLEY ROCKS STAFFORDSHIRE ST9 0BH

10 2015