

ROBERT L FORD


private architectural practitioner and rural development consultant

PARKSIDE PARK ROAD LEEK STAFFORDSHIRE ST13 8JT

robiford@phonecoop.coop 01538 389290 / 07969 68 68 86




SOUTH WEST

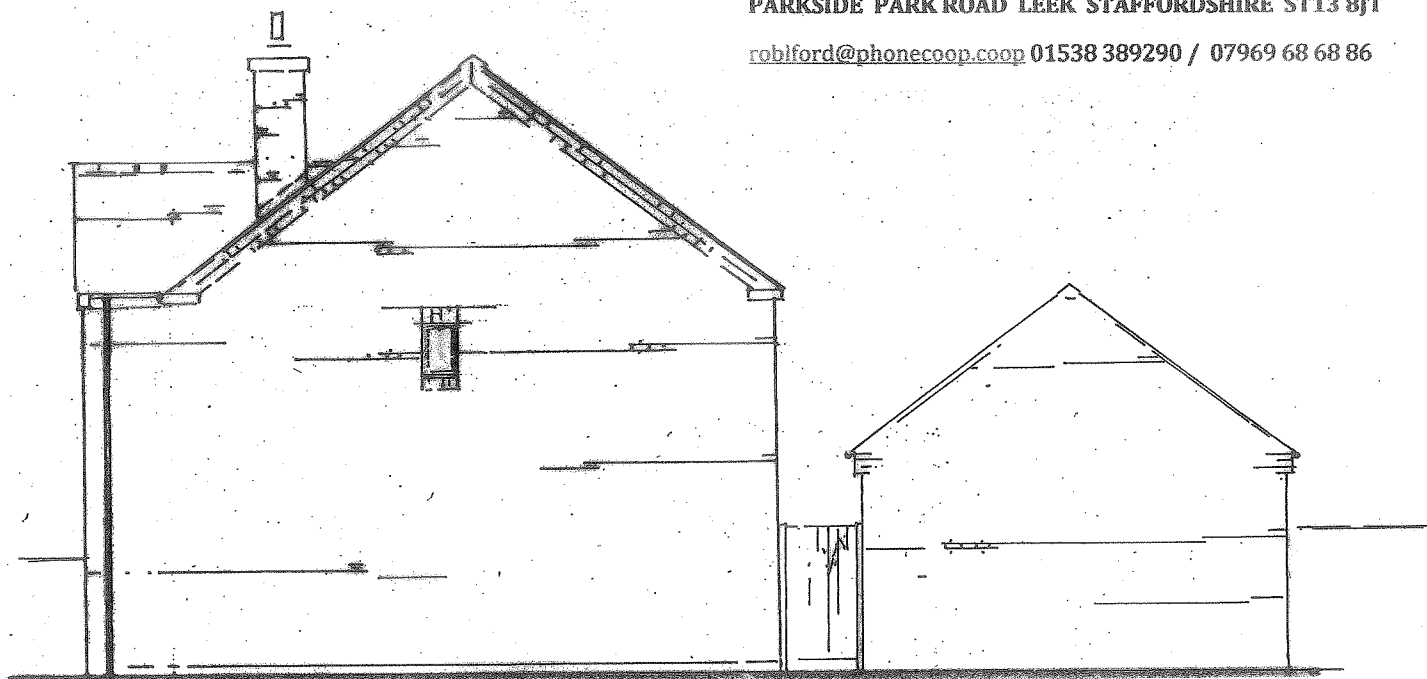

NORTH WEST



NORTH EAST

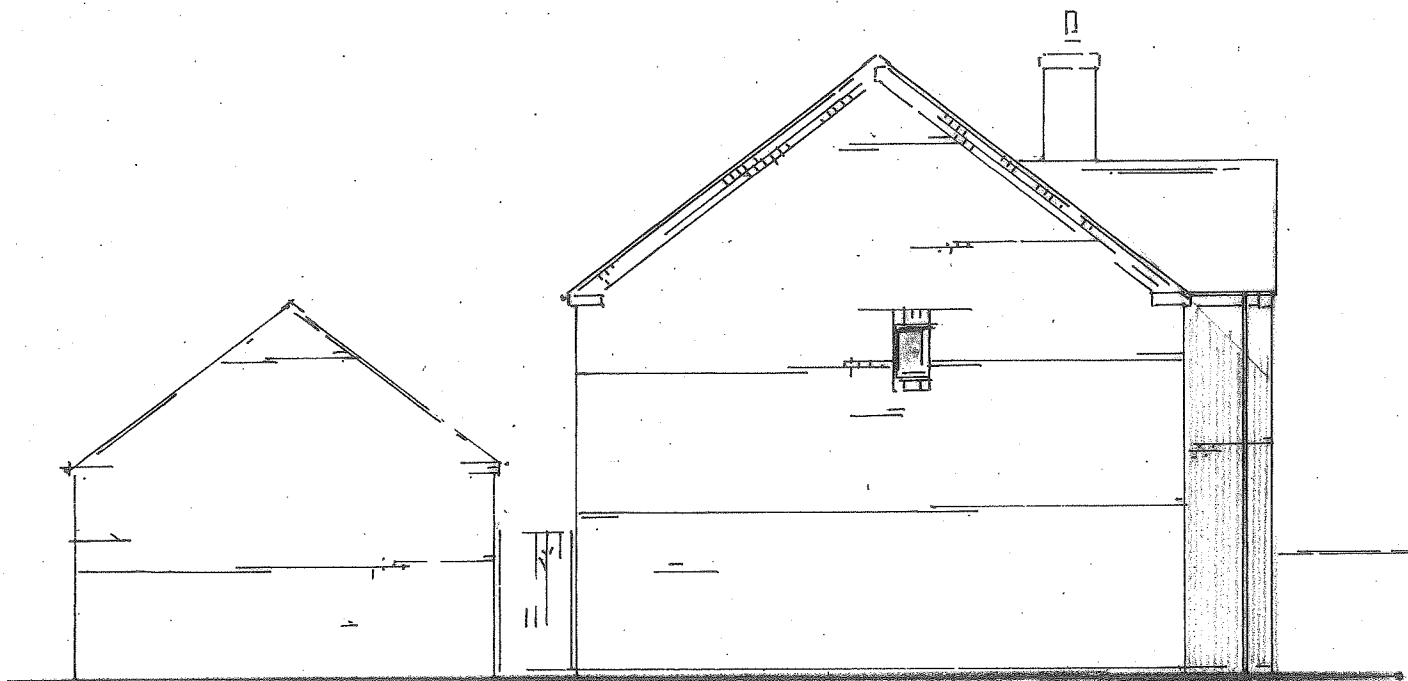

SOUTH EAST

CONSTRUCTION NOTES:

ROOF COVERINGS: plain clay tiles (staffs blue) with plain verges

WALLS: multi red simulated hand made with slightly recessed pointing, corbelled verges

HEADS AND CILLS: cut stone lintels and stooped and weather cill stone cills or brick on edge where shown


GUTTERING: black half round simulated cast to dark coloured fascias

DOORS: dark coloured vertical boarded composite

WINDOWS: white 'timber look' equal flush casements set recessed in openings

FOLDING DOOR/WINDOWS: coloured powder coated aluminium

1 METRE X 5 METRES AT 1:100 SCALE

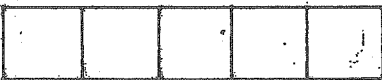

DRAWING NO. RMW 14 ELEVATIONS – PLOT 3 SCALE AT A3 1:100

PROPOSED RESIDENTIAL DEVELOPMENT TO PROVIDE 3 NO. TWO STOREY DETACHED DWELLING HOUSES ON LAND AT THE EASTERN END OF MILL LANE WETLEY ROCKS STAFFORDSHIRE ST9 0BH

09 2021