


MR M DURBER
123 HIGH LANE
BROWN EDGE

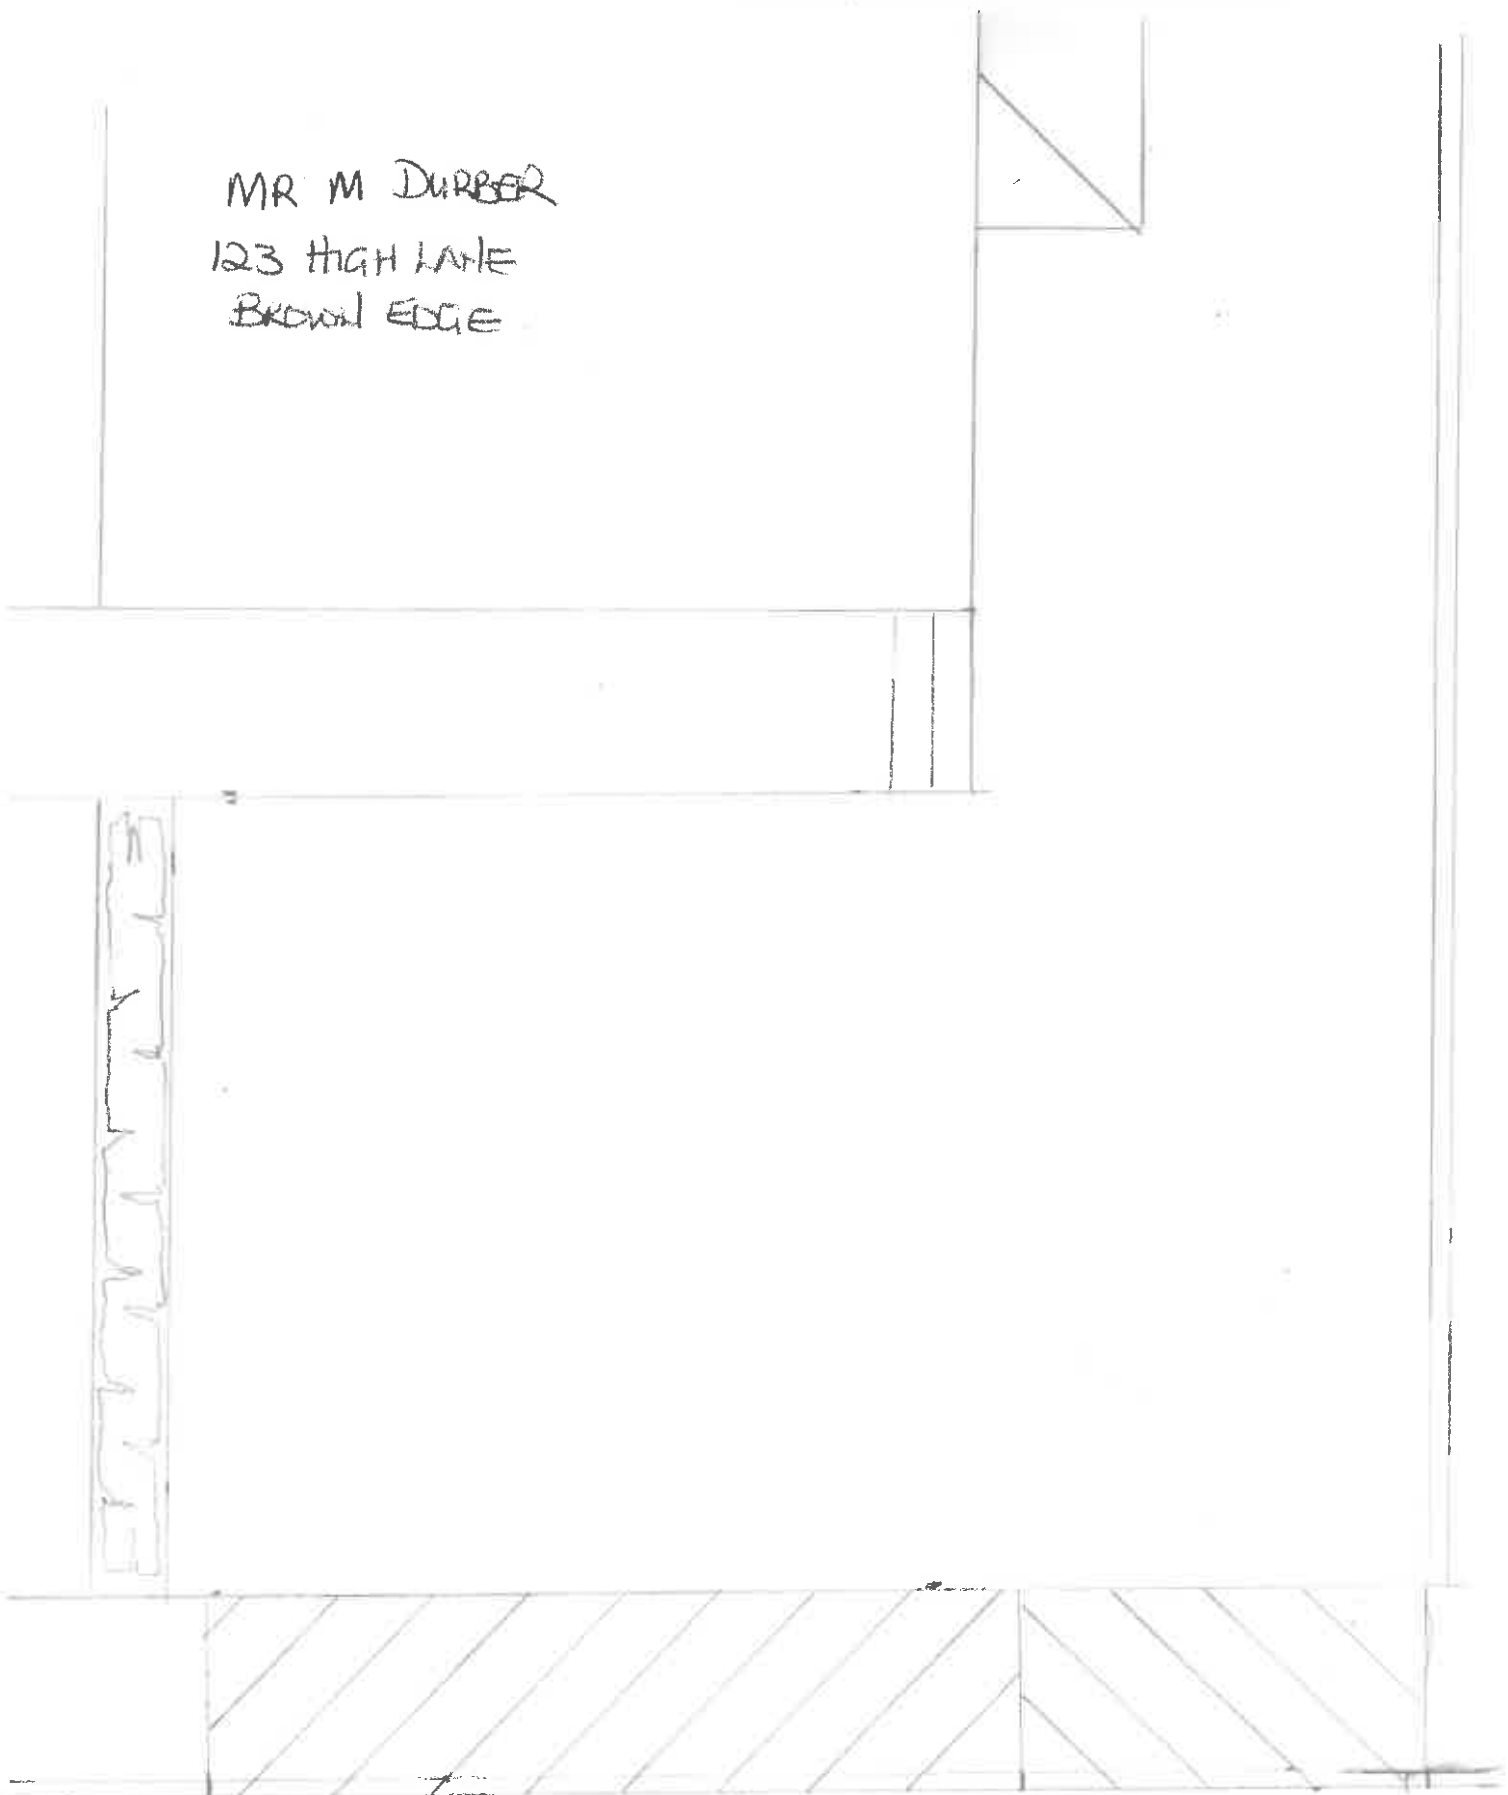

SCALE 1:50

↑
PROPOSED
DROPPED
CROSSING

↑
EXISTING
DROPPED
CROSSING