


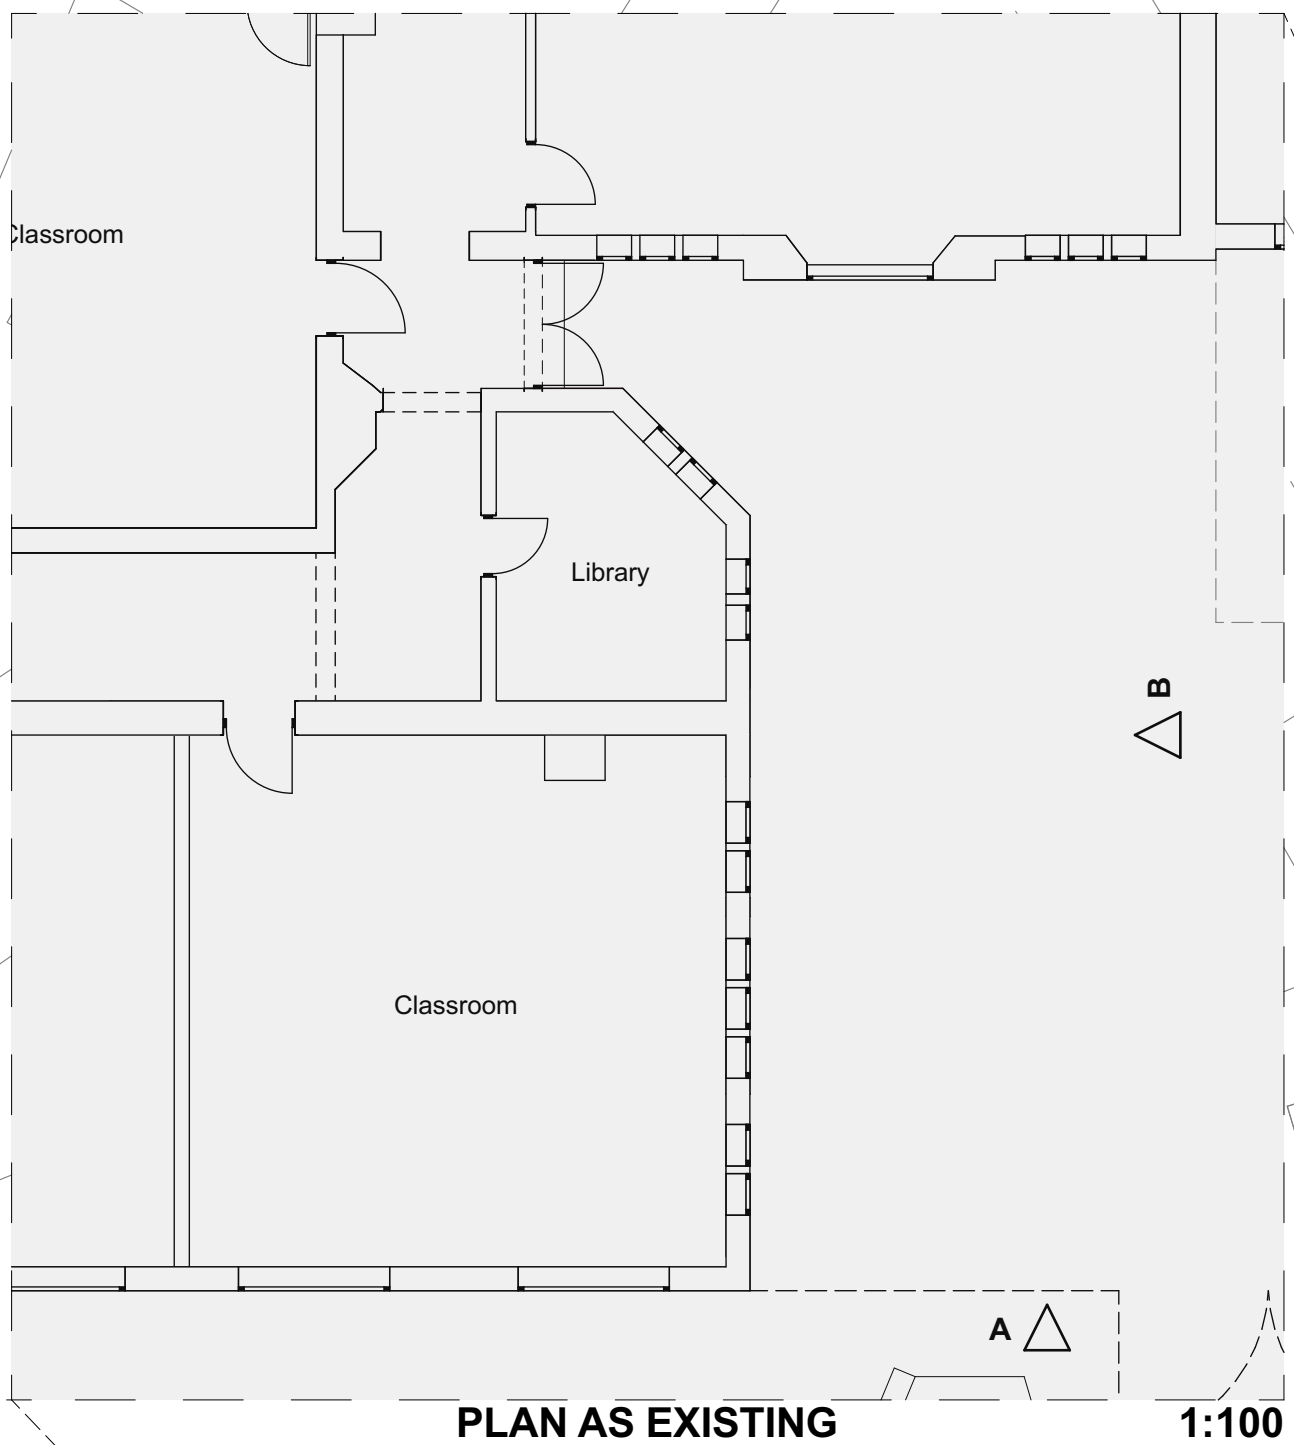

PLAN AS EXISTING

1:200

Rev ID Date Comment

wood|goldstraw|yorath
ARCHITECTS QUANTITY SURVEYORS CDM CO-ORDINATORS
Churchill House, Regent Road, Stoke on Trent, ST1 3SR
Tel: 01902 208000 Fax: 01902 208112 E-mail: info@woodgoldstraw.co.uk
www.woodgoldstraw.co.uk

Client:
**ST WERBURGH'S CE PRIMARY
SCHOOL, KINGSLEY**

Project:
SAFEGUARDING

Scale:
1:200, 1:100
Sheet Size:
A0

Issue Date:
12/09/2019
Drawn:
LW

Title:
EXISTING PLAN

Drawing Number:
1215-23-04
Revision ID:

CAD File path:
\\S:\PROJECTS\1215 St Werburgh's CE, Kingsley\1215-23 Safeguarding\Drawings\A0\1215-23-04.dwg
Drawing by:
Copyright: Wood Goldstraw Yorath LLP
Comments are to check all dimensions on site and refer any discrepancies to the Architects immediately. Do not scale from this drawing.