


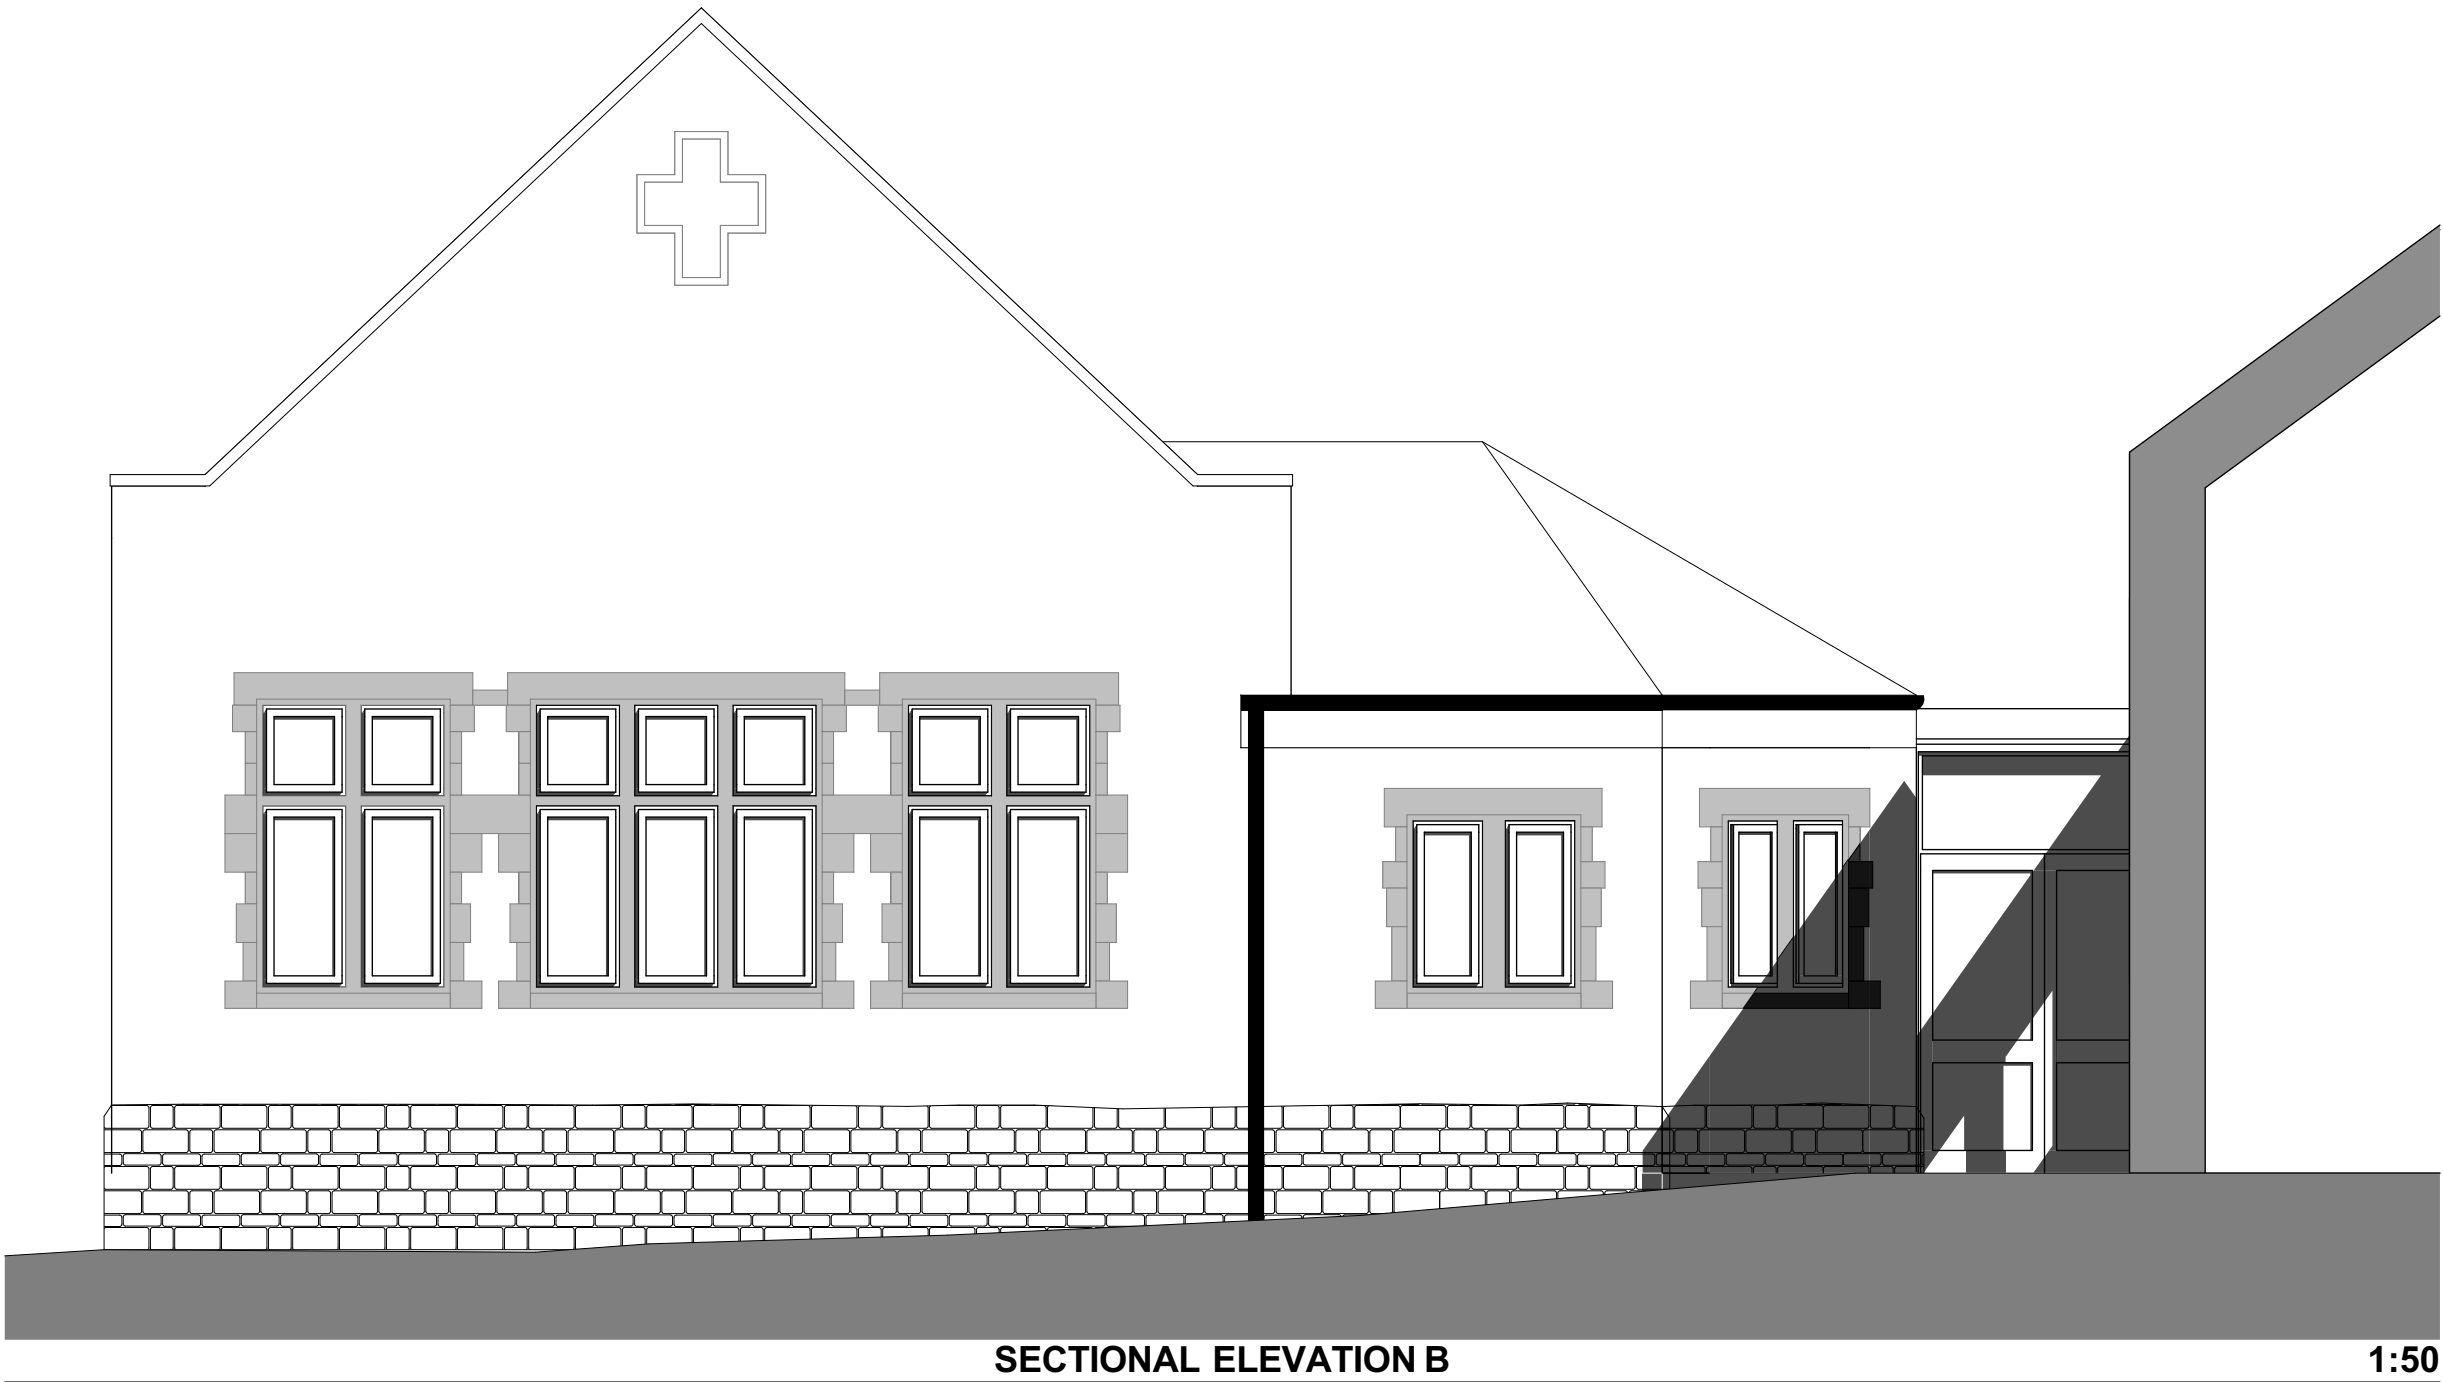

A

Rev ID

08/10/2021

Date

AMENDMENTS - PLANNING.

Comment

woodgoldstraw

yorath

ARCHITECTS

QUANTITY SURVEYORS

CDM CO-ORDINATORS

Churchill House, Regent Road, Stoke on Trent, ST1 3RH.

Tel: 01782 208000 Fax: 01782 208712 E-mail: info@woodgoldstraw.co.uk

www.woodgoldstraw.co.uk

Client.
**ST WERBURGH'S CE PRIMARY
SCHOOL, KINGSLEY**

Project.
SAFEGUARDING

Scale 1:50		Issue Date 08/10/2021
Sheet Size A2	Drawn L.W	

Title.
EXISTING ELEVATIONS

Drawing Number 1215-23-08A	(Revision)	Revision ID A
-------------------------------	------------	------------------

CAD file path:
X:\0 PROJECTS\1215 St Werburgh's CES, Kingsley\1215-23 Safeguarding\Design\ArchiCAD\1215-23
PLANNING.pln
Copyright. Wood Goldstraw Yorath LLP.
Contractors are to check all dimensions on site and refer any discrepancies to the Architect immediately. This drawing has been prepared for planning purposes only and to the best of our knowledge the original digital document is accurate at the stated scale. However, we cannot accept liability for the accuracy of third party data (OS mappings, topographical survey information, etc) used in the production of this document which we have relied upon in good faith. Key dimensions are noted for reference and any further specific dimensional information can be provided upon request.