




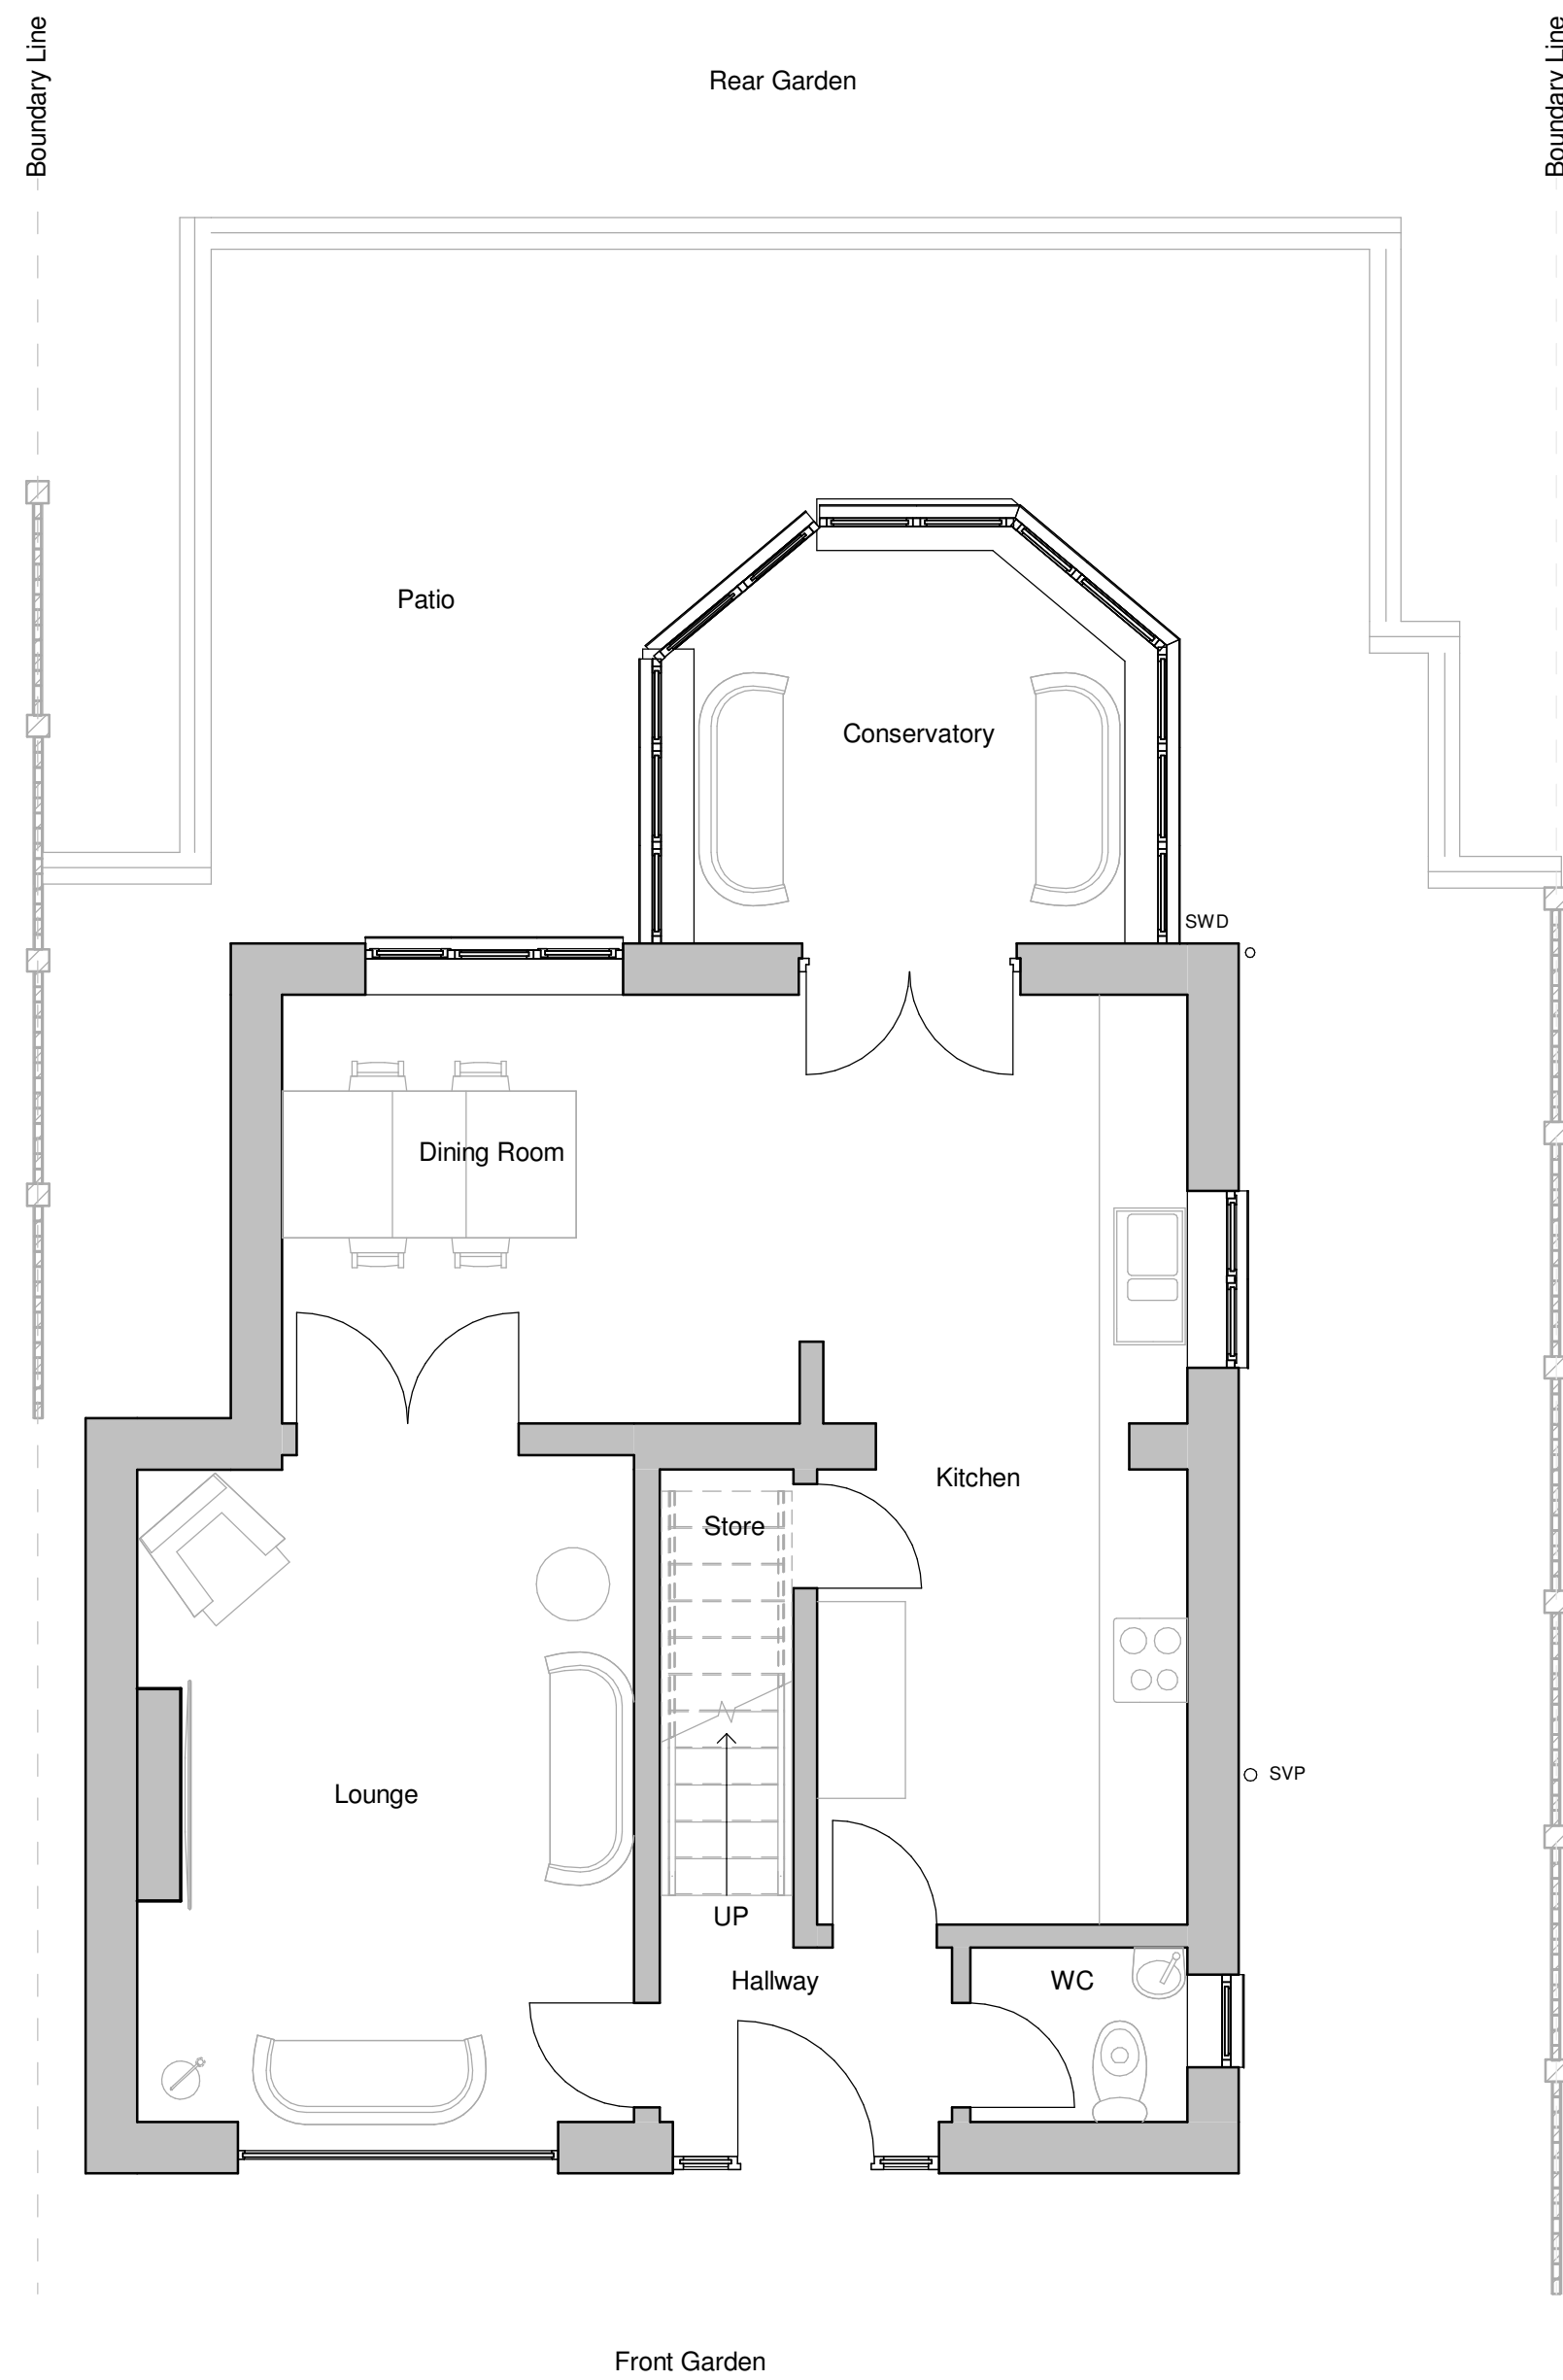

1 Ground Floor Level  
1 : 50

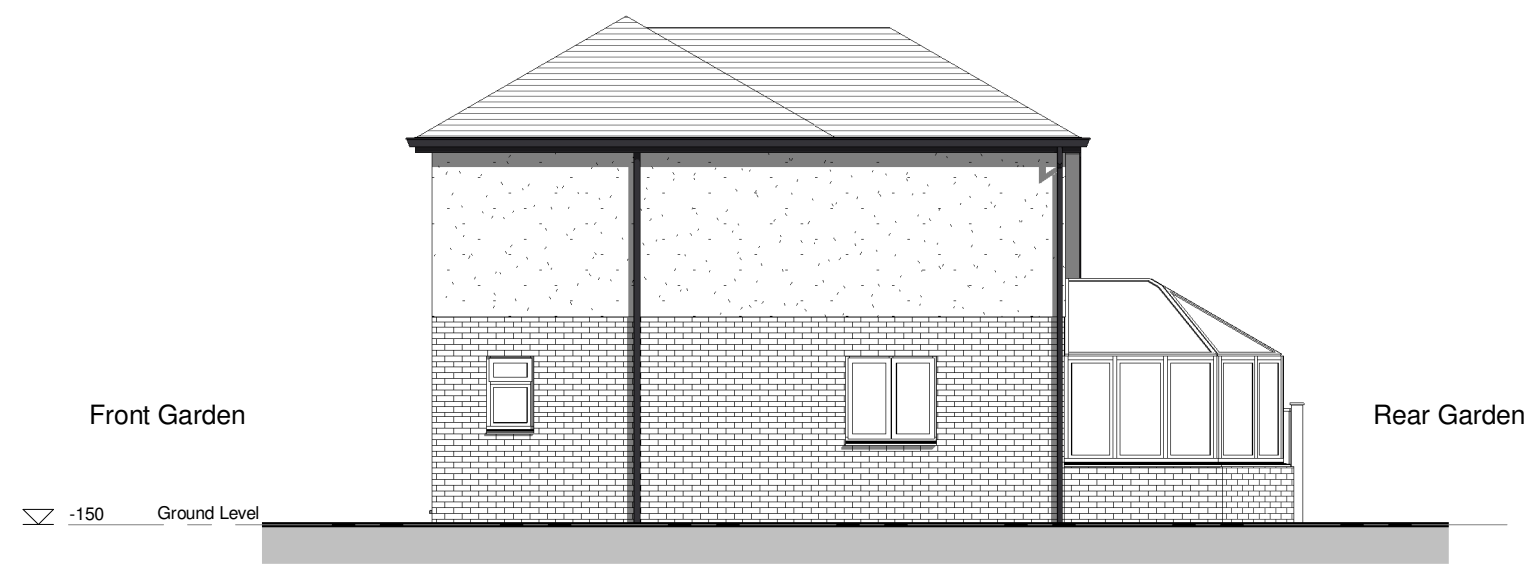

2 Side Elevation - As Existing  
1 : 100

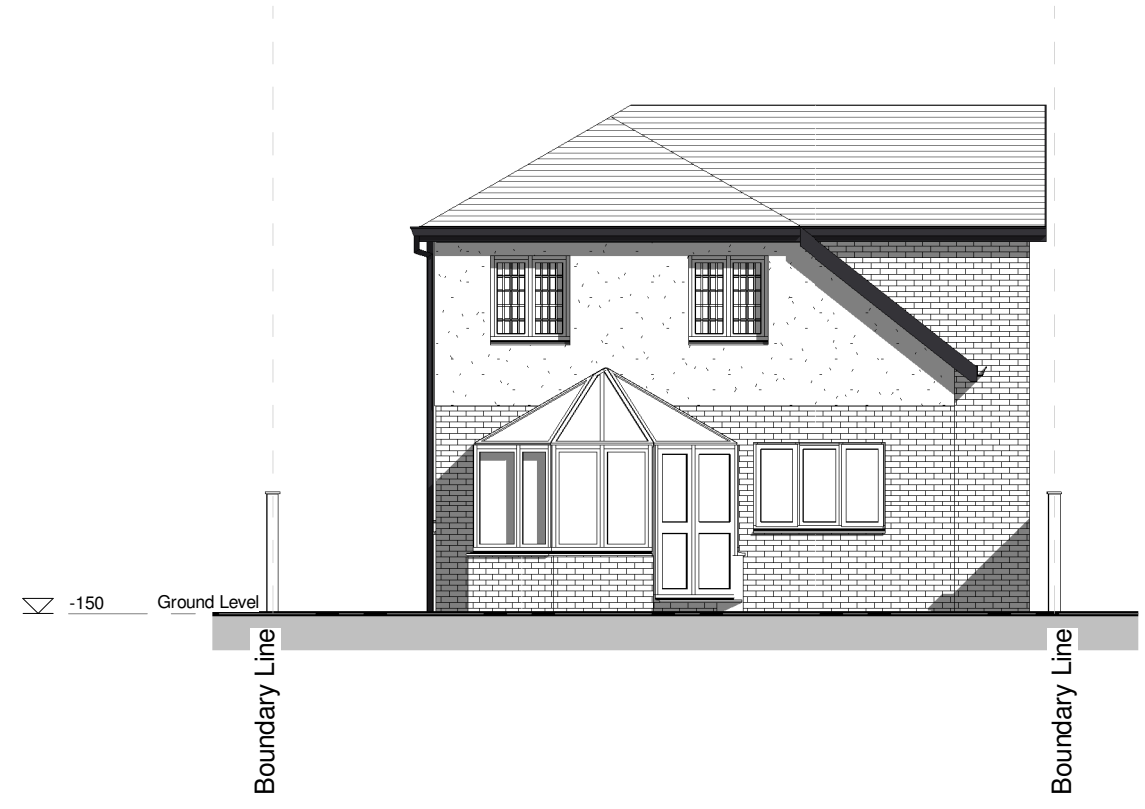

3 Rear Elevation - As Existing  
1 : 100



4 Side Elevation Two - As Existing  
1 : 100