




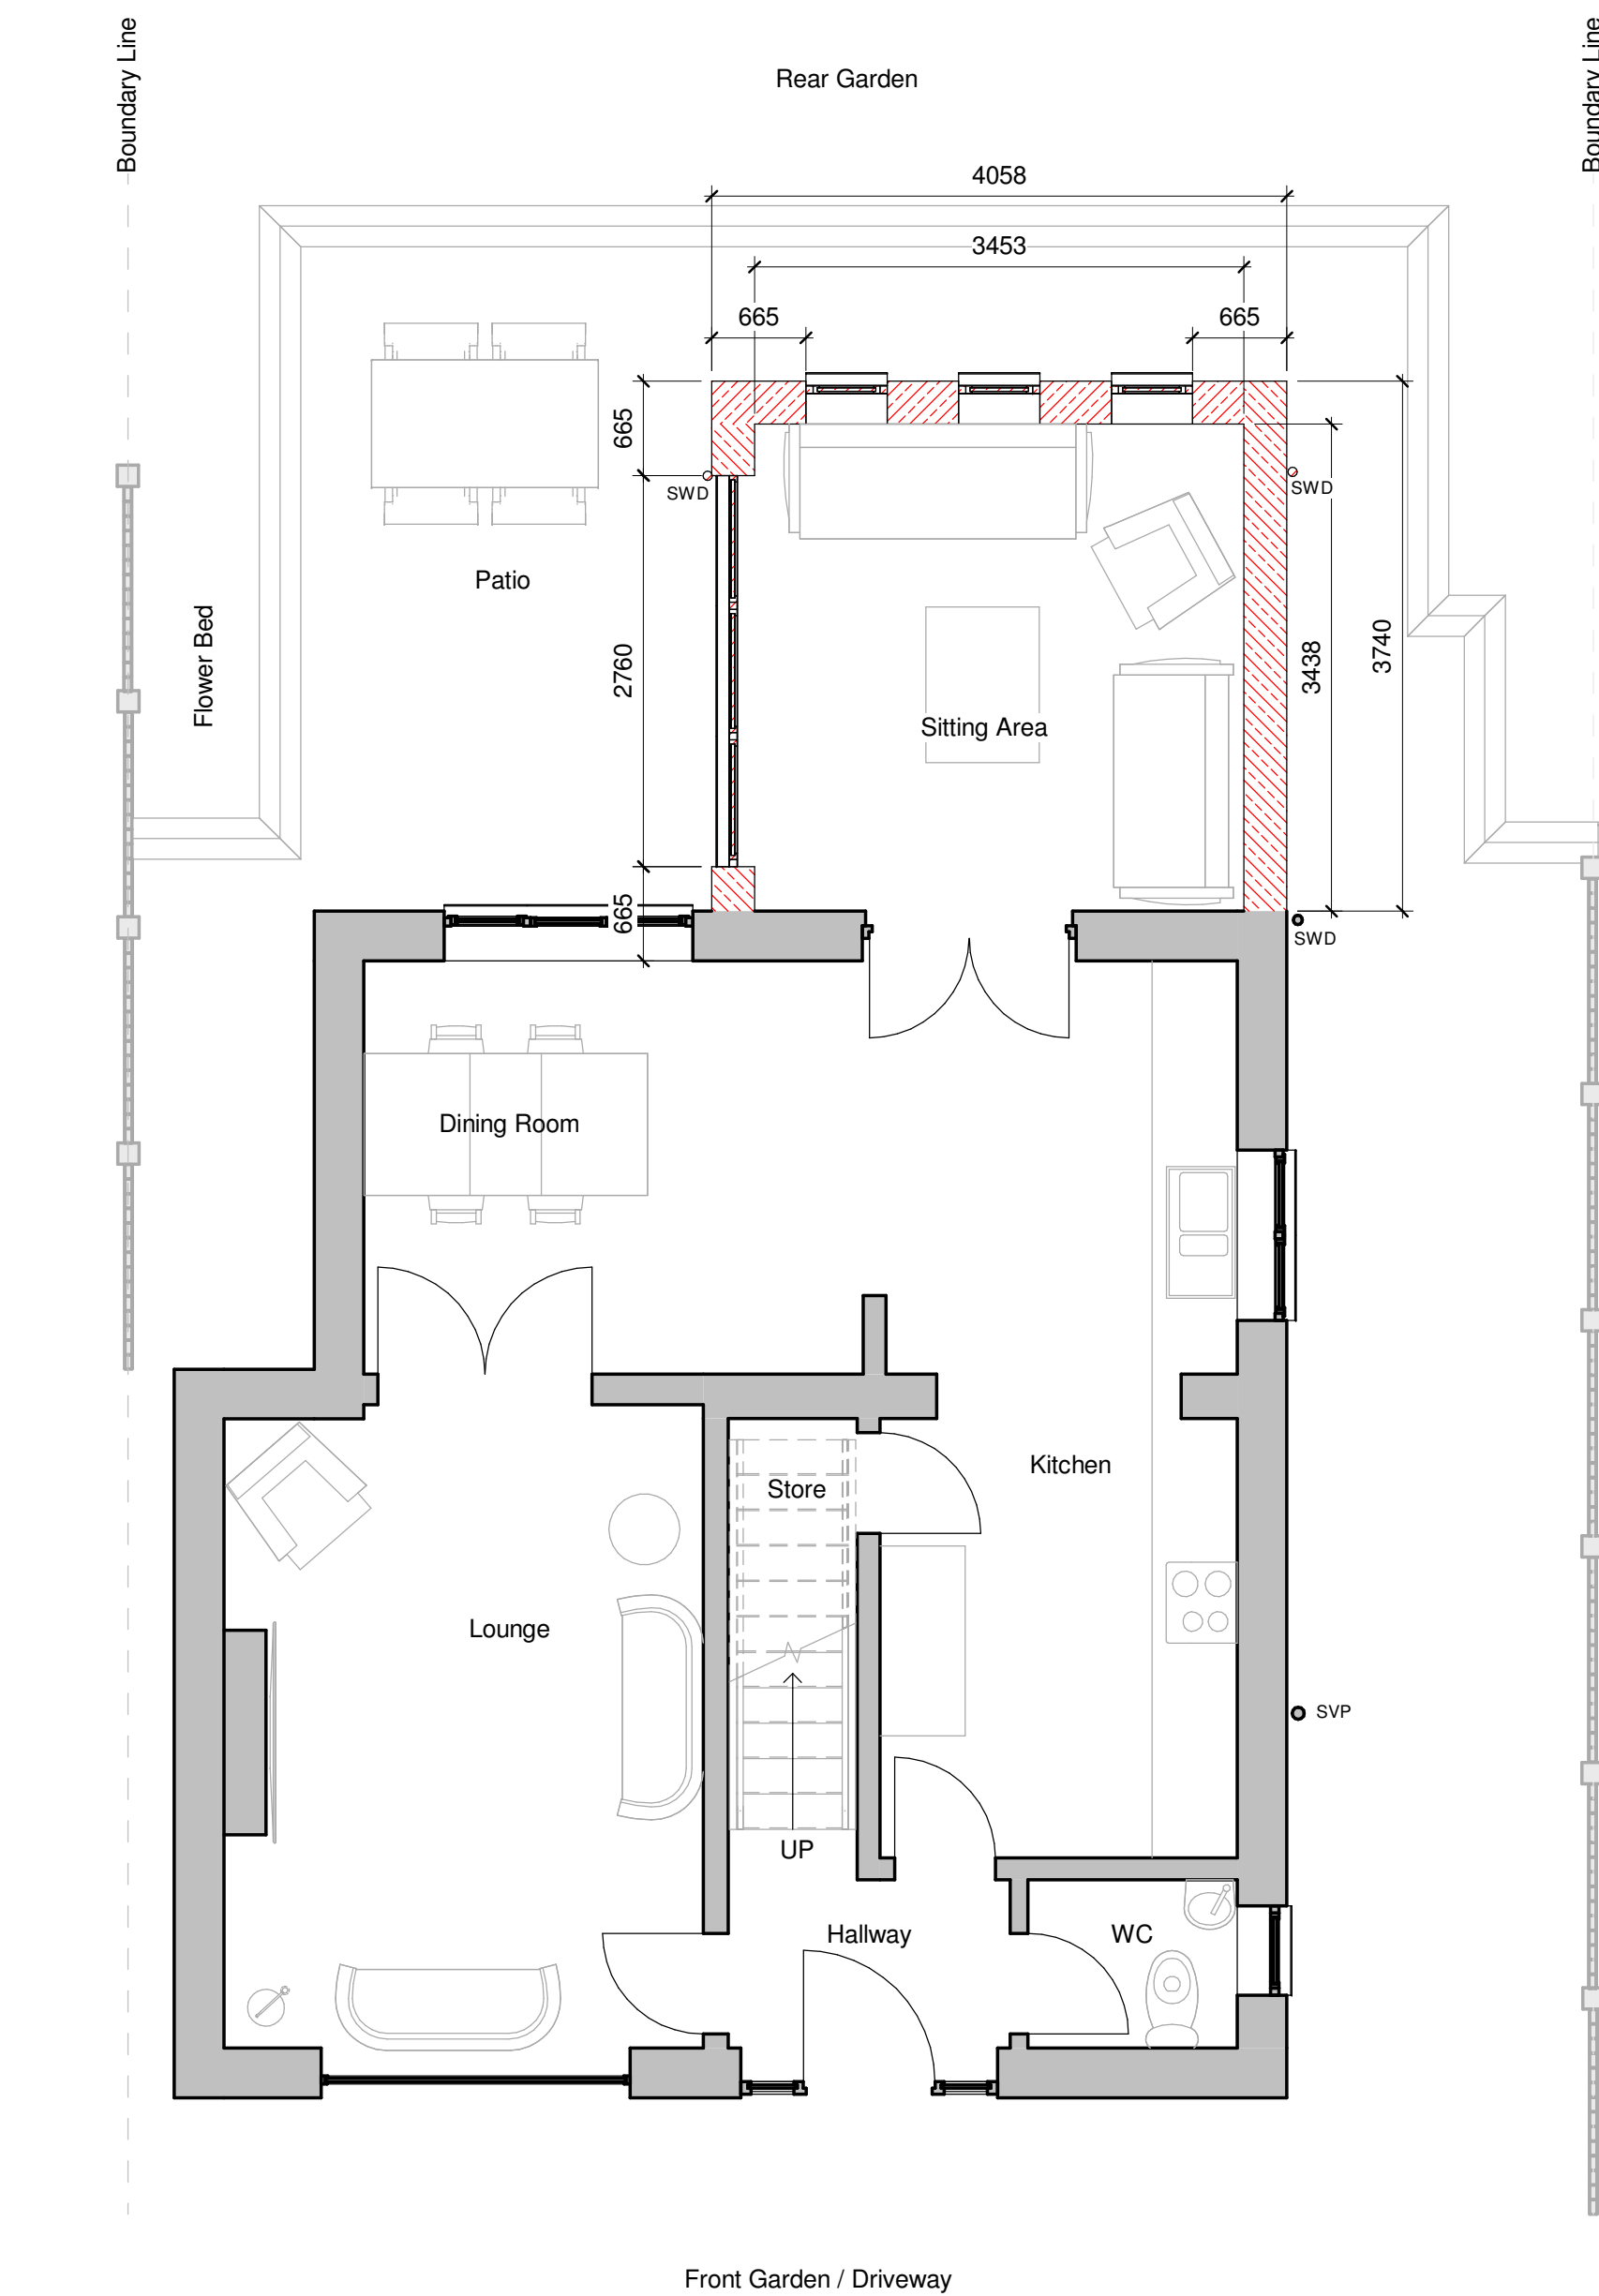


1 Ground Floor Level
1 : 50

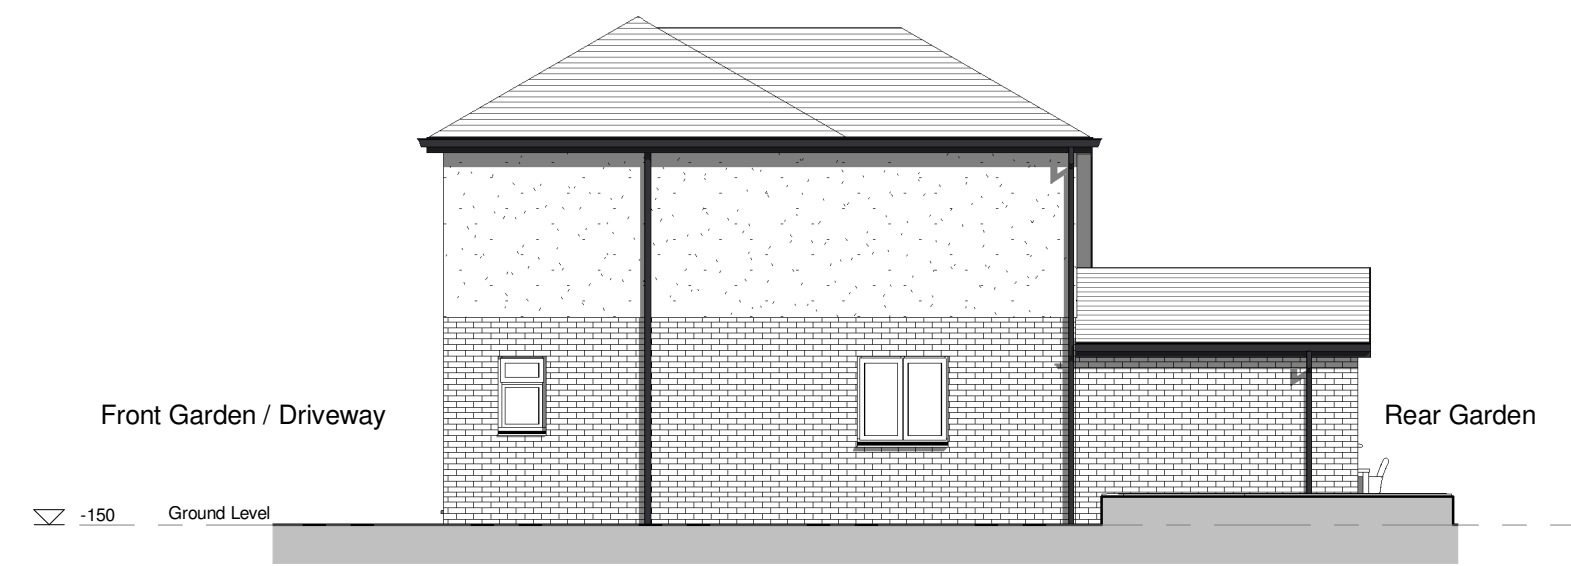

2 Side Elevation One - As Proposed
1 : 100

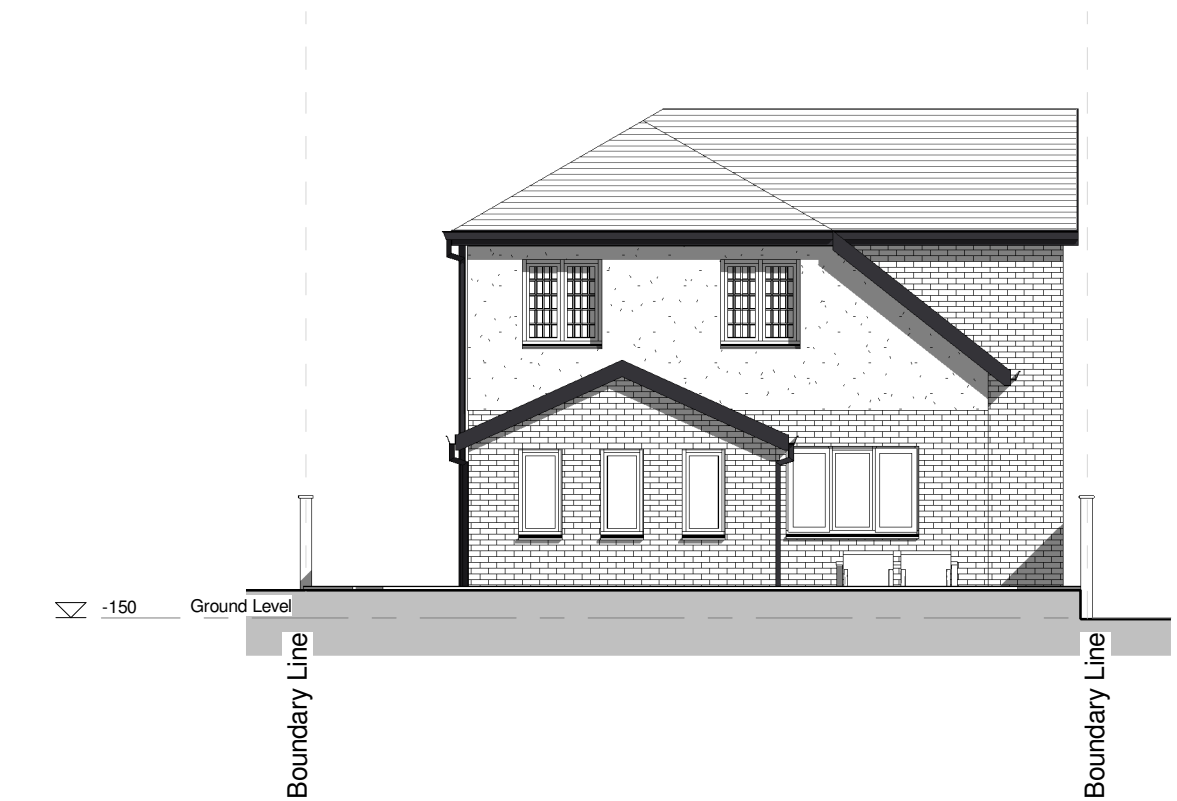

3 Rear Elevation - As Proposed
1 : 100

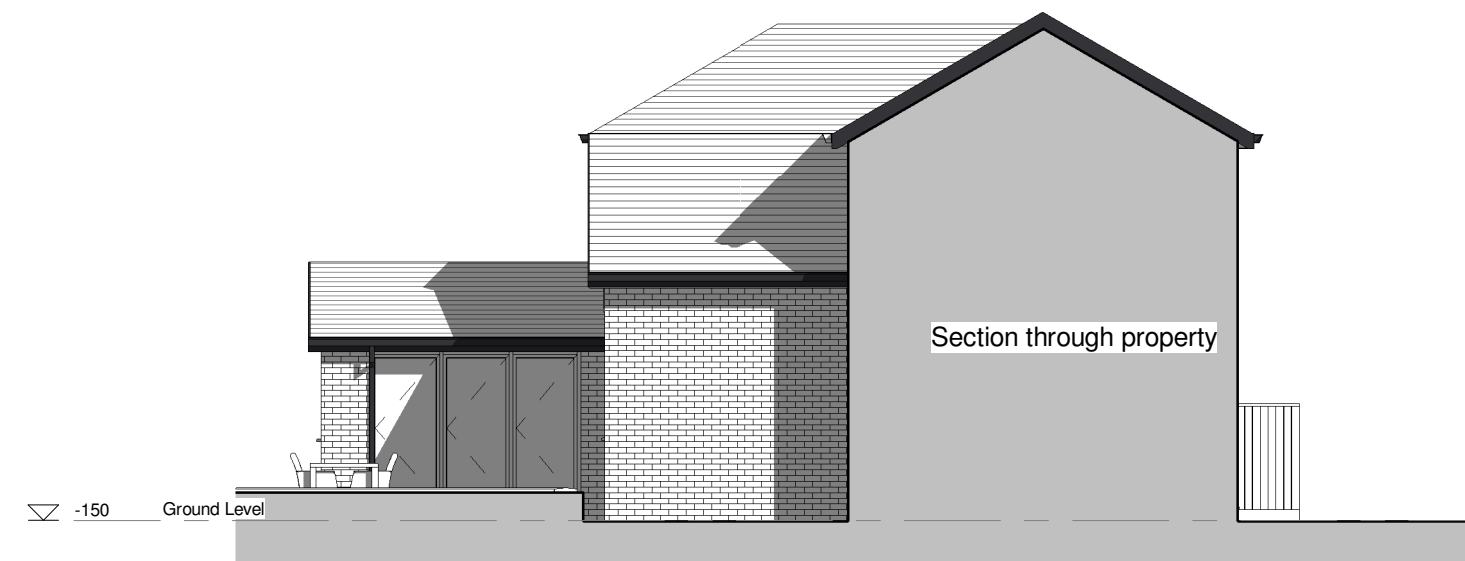

4 Side Elevation Two - As Proposed
1 : 100



3D View 1



3D View 2