


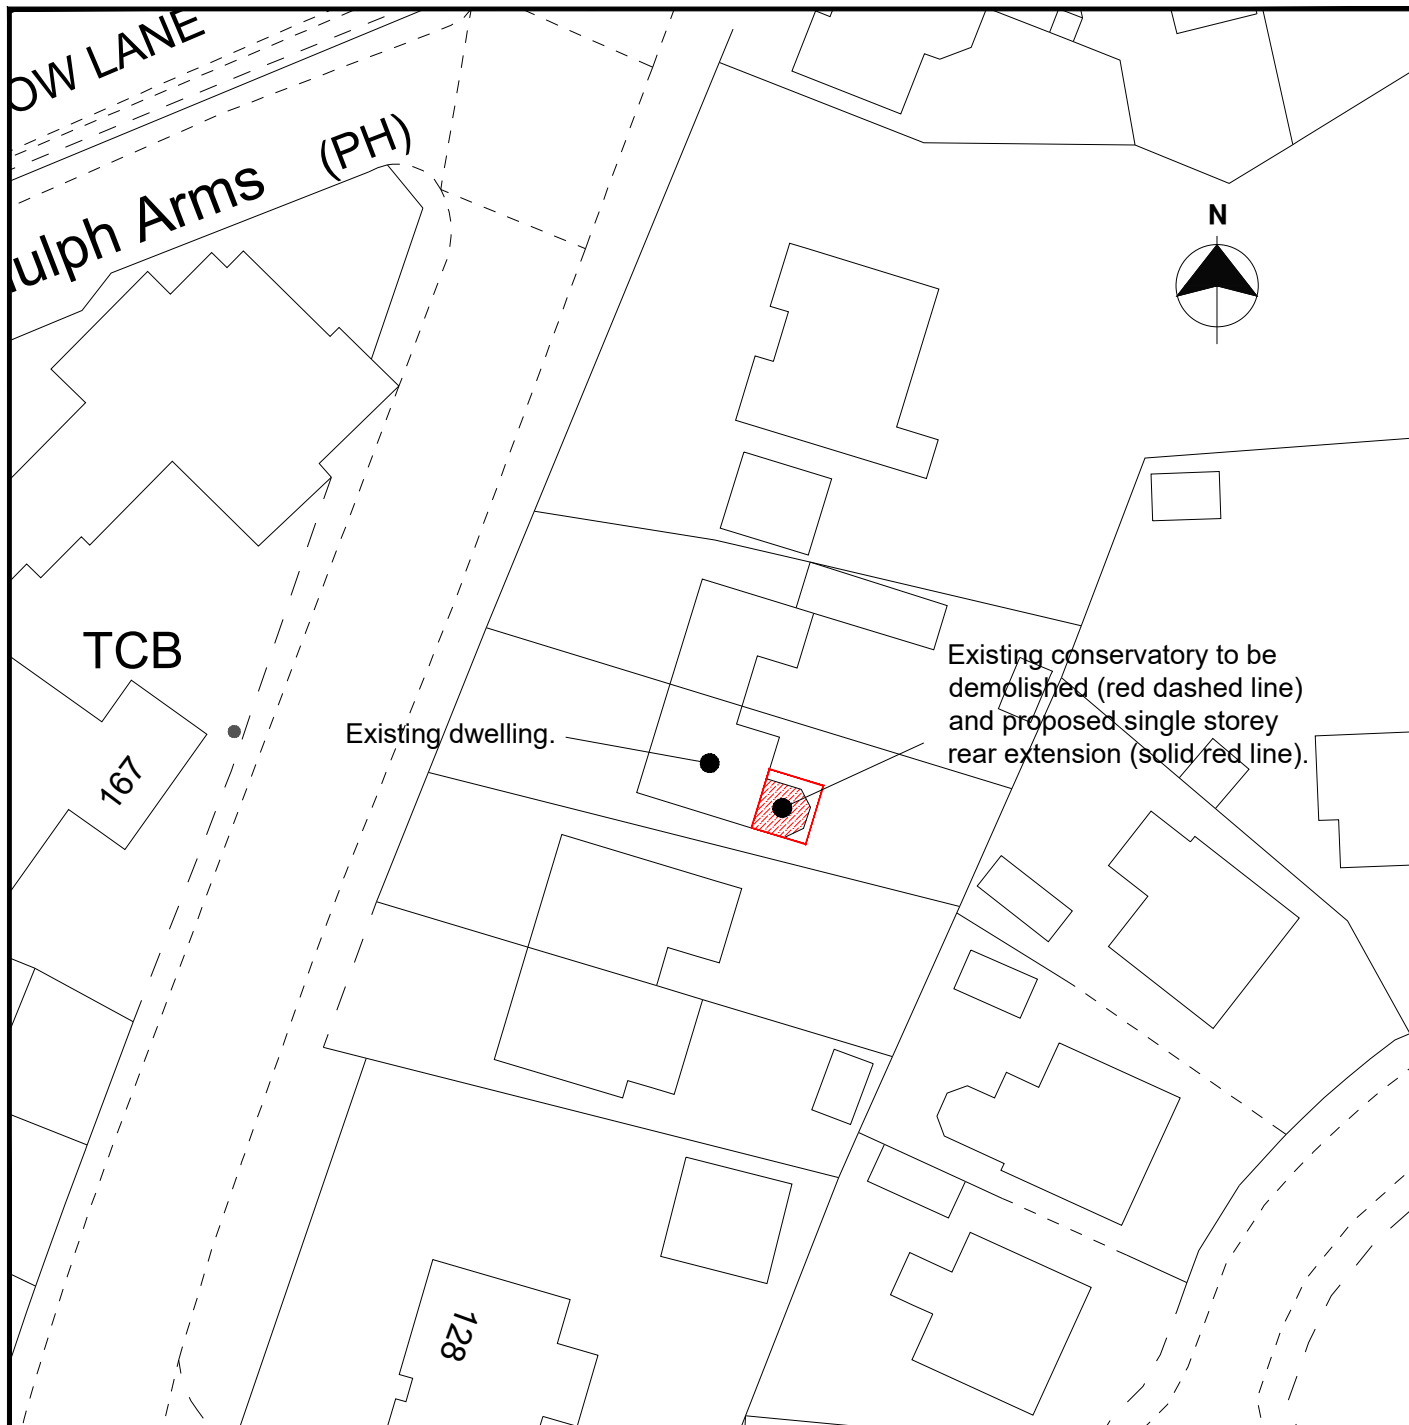

TWA TOMWITHERS
— ARCHITECTURE —

Tom Withers Architecture Ltd

Greenfield Industrial Estate, Congleton,
Cheshire, CW12 4TR.
Tel: 01260 277175

Email: info@tomwithersarchitecture.co.uk

Project Details:

Proposed single storey rear extension.
134 Congleton Road,
Biddulph,
Stoke-On-Trent,
Staffordshire,
ST8 6QL.
For: Mr Will Beresford.

Revisions: P0 Planning Application Issue. 06.10.2021

Date: Oct 2021	Status: As Proposed	Sheet No: Planning Drawings 0367-004-P0
Scale: 1:500 @ A4 Block Plan	Drawn By: MC	