

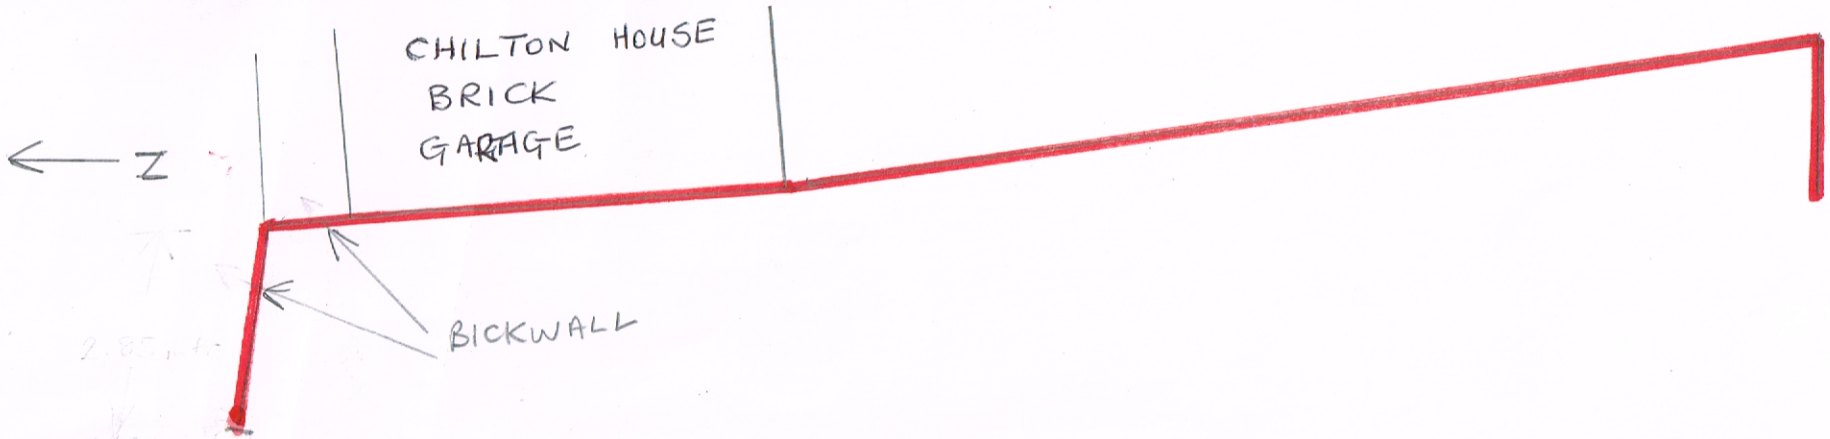


EXISTING PLAN

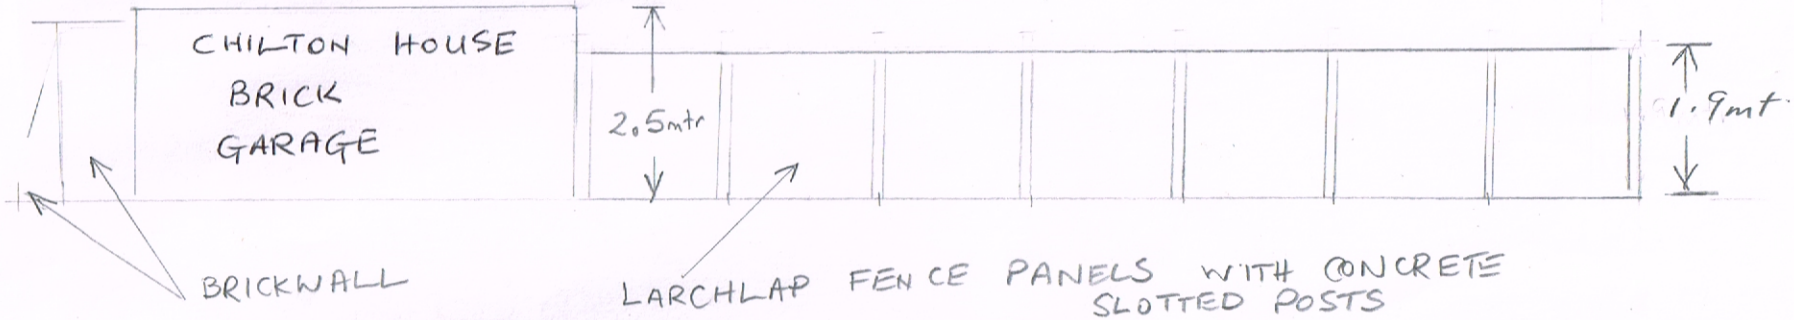

NEW FENCE

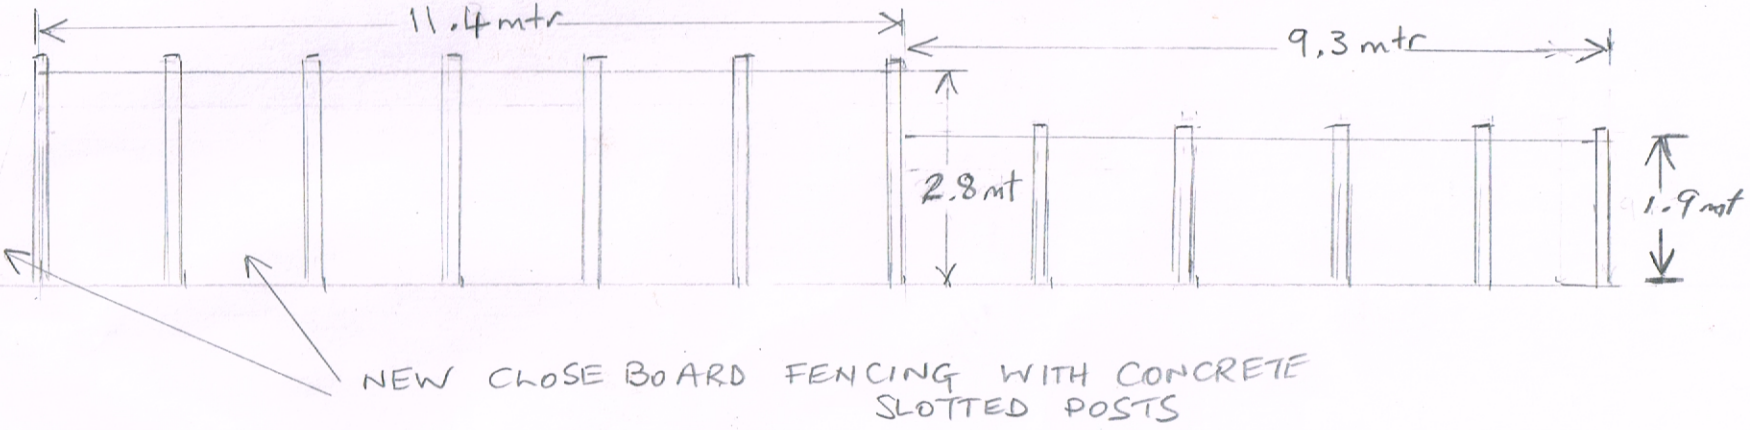

ELEVATION PLAN SMD/2021/0627

SCALE 1:100