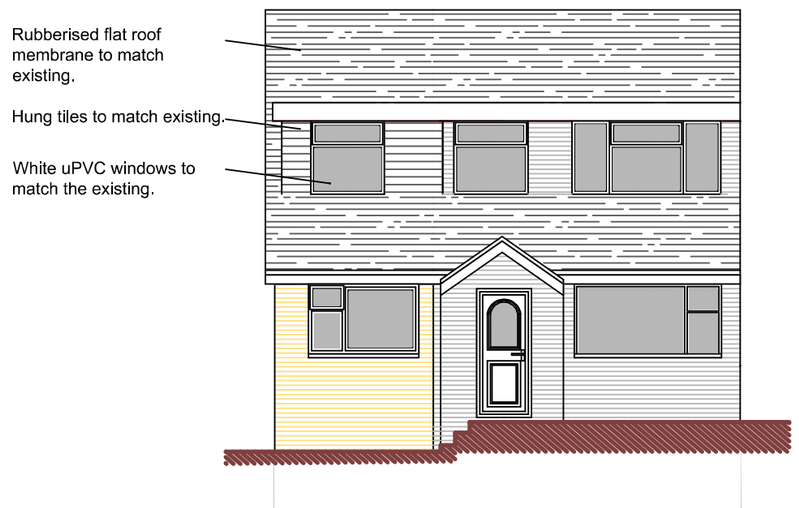

Front Elevation

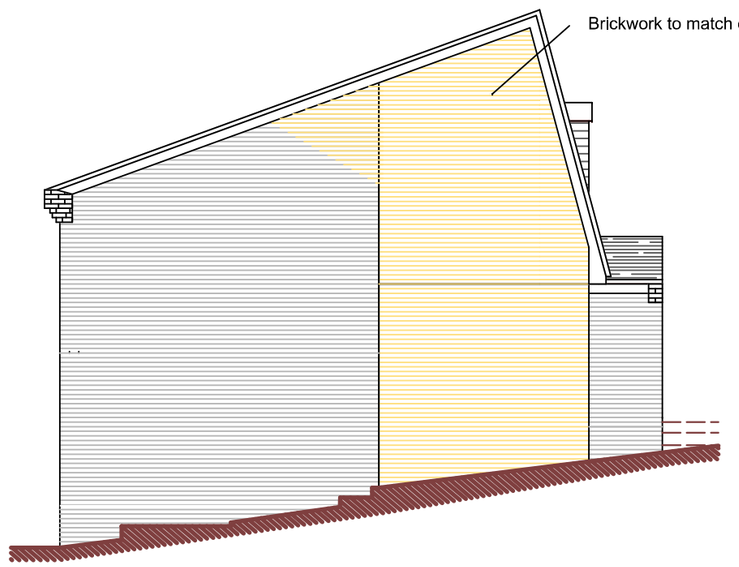

Side Elevation

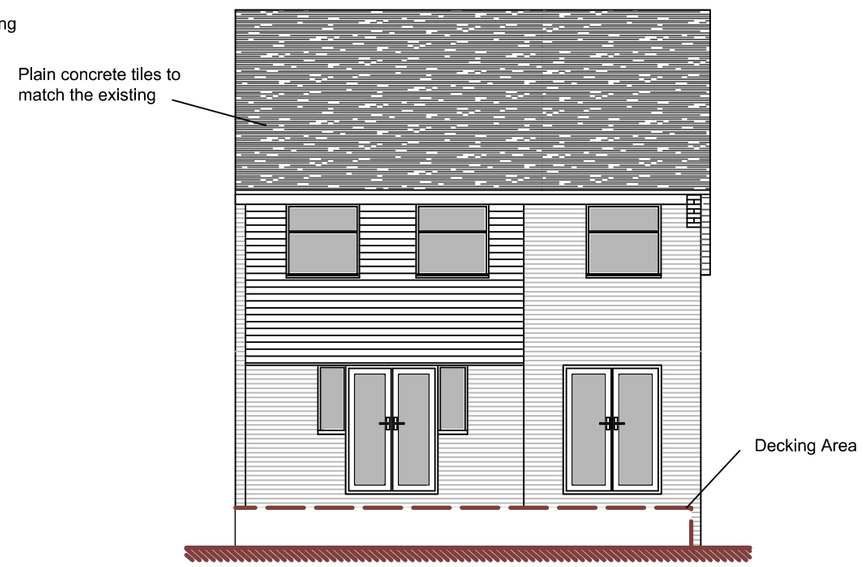

Rear Elevation

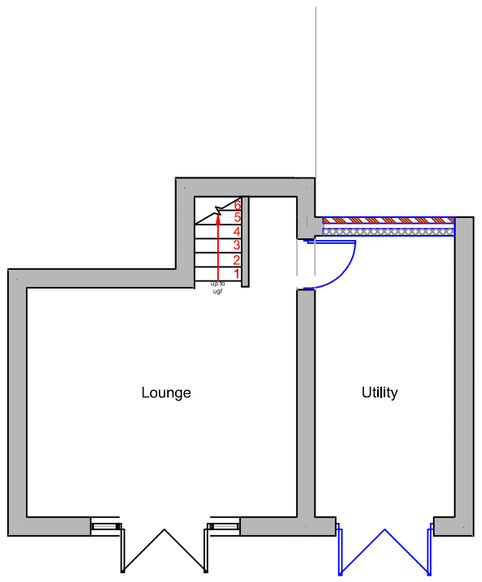

Lower Ground Floor Plan

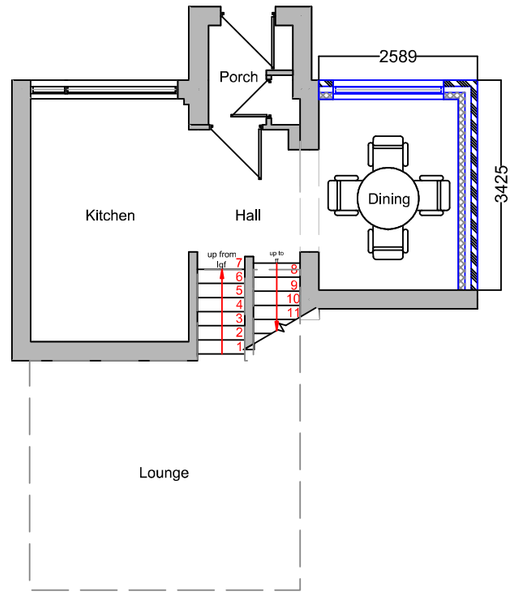

Upper Ground Floor Plan

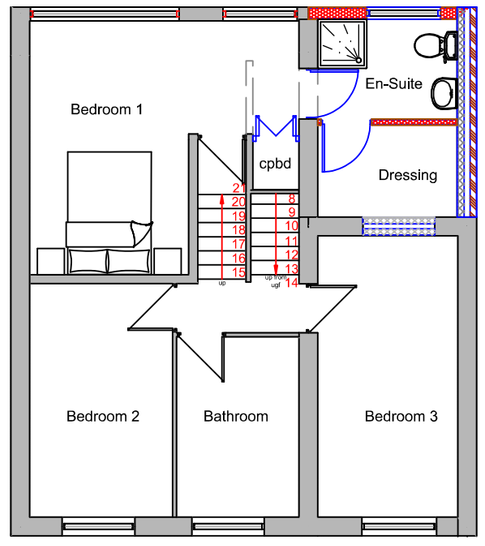

First Floor Plan

Metres

1 2 3 4 5 10

SCALE 1:100

DBD Architectural Consultancy Ltd ©2021

1. Copyright is vested with DBD Architectural Consultancy Ltd.

2. All dimensions to be checked on site before proceeding.

3. Contractor to check/adjust dimensions of new work to suit existing conditions.
Do not assume existing structure or details are plumb, square or level.

4. Contractor must notify the architect of any discrepancies before proceeding.

5. All drawings to be read in conjunction with all other consultants drawings and specs.

Rev	Date	Description
A	11.10.21	Amendments made following comments

DBD Architectural Consultancy

DBD Architectural Consultancy Ltd
50 Broad Street, Leek,
Staffordshire, ST13 5NS
01538 383118
mail@dbdconsultants.co.uk
www.dbdconsultants.co.uk

Client:
Mrs Kelly
12 Rownall View
Leek
ST13 8JN

Project:
Two storey side extension and conversion of garage

Title:
Plans as Proposed

Stage: Planning		
Size: A2	Date: 06.09.21	Job No: 2161
Scale: 1:100		

Drawing Number: PL03A