


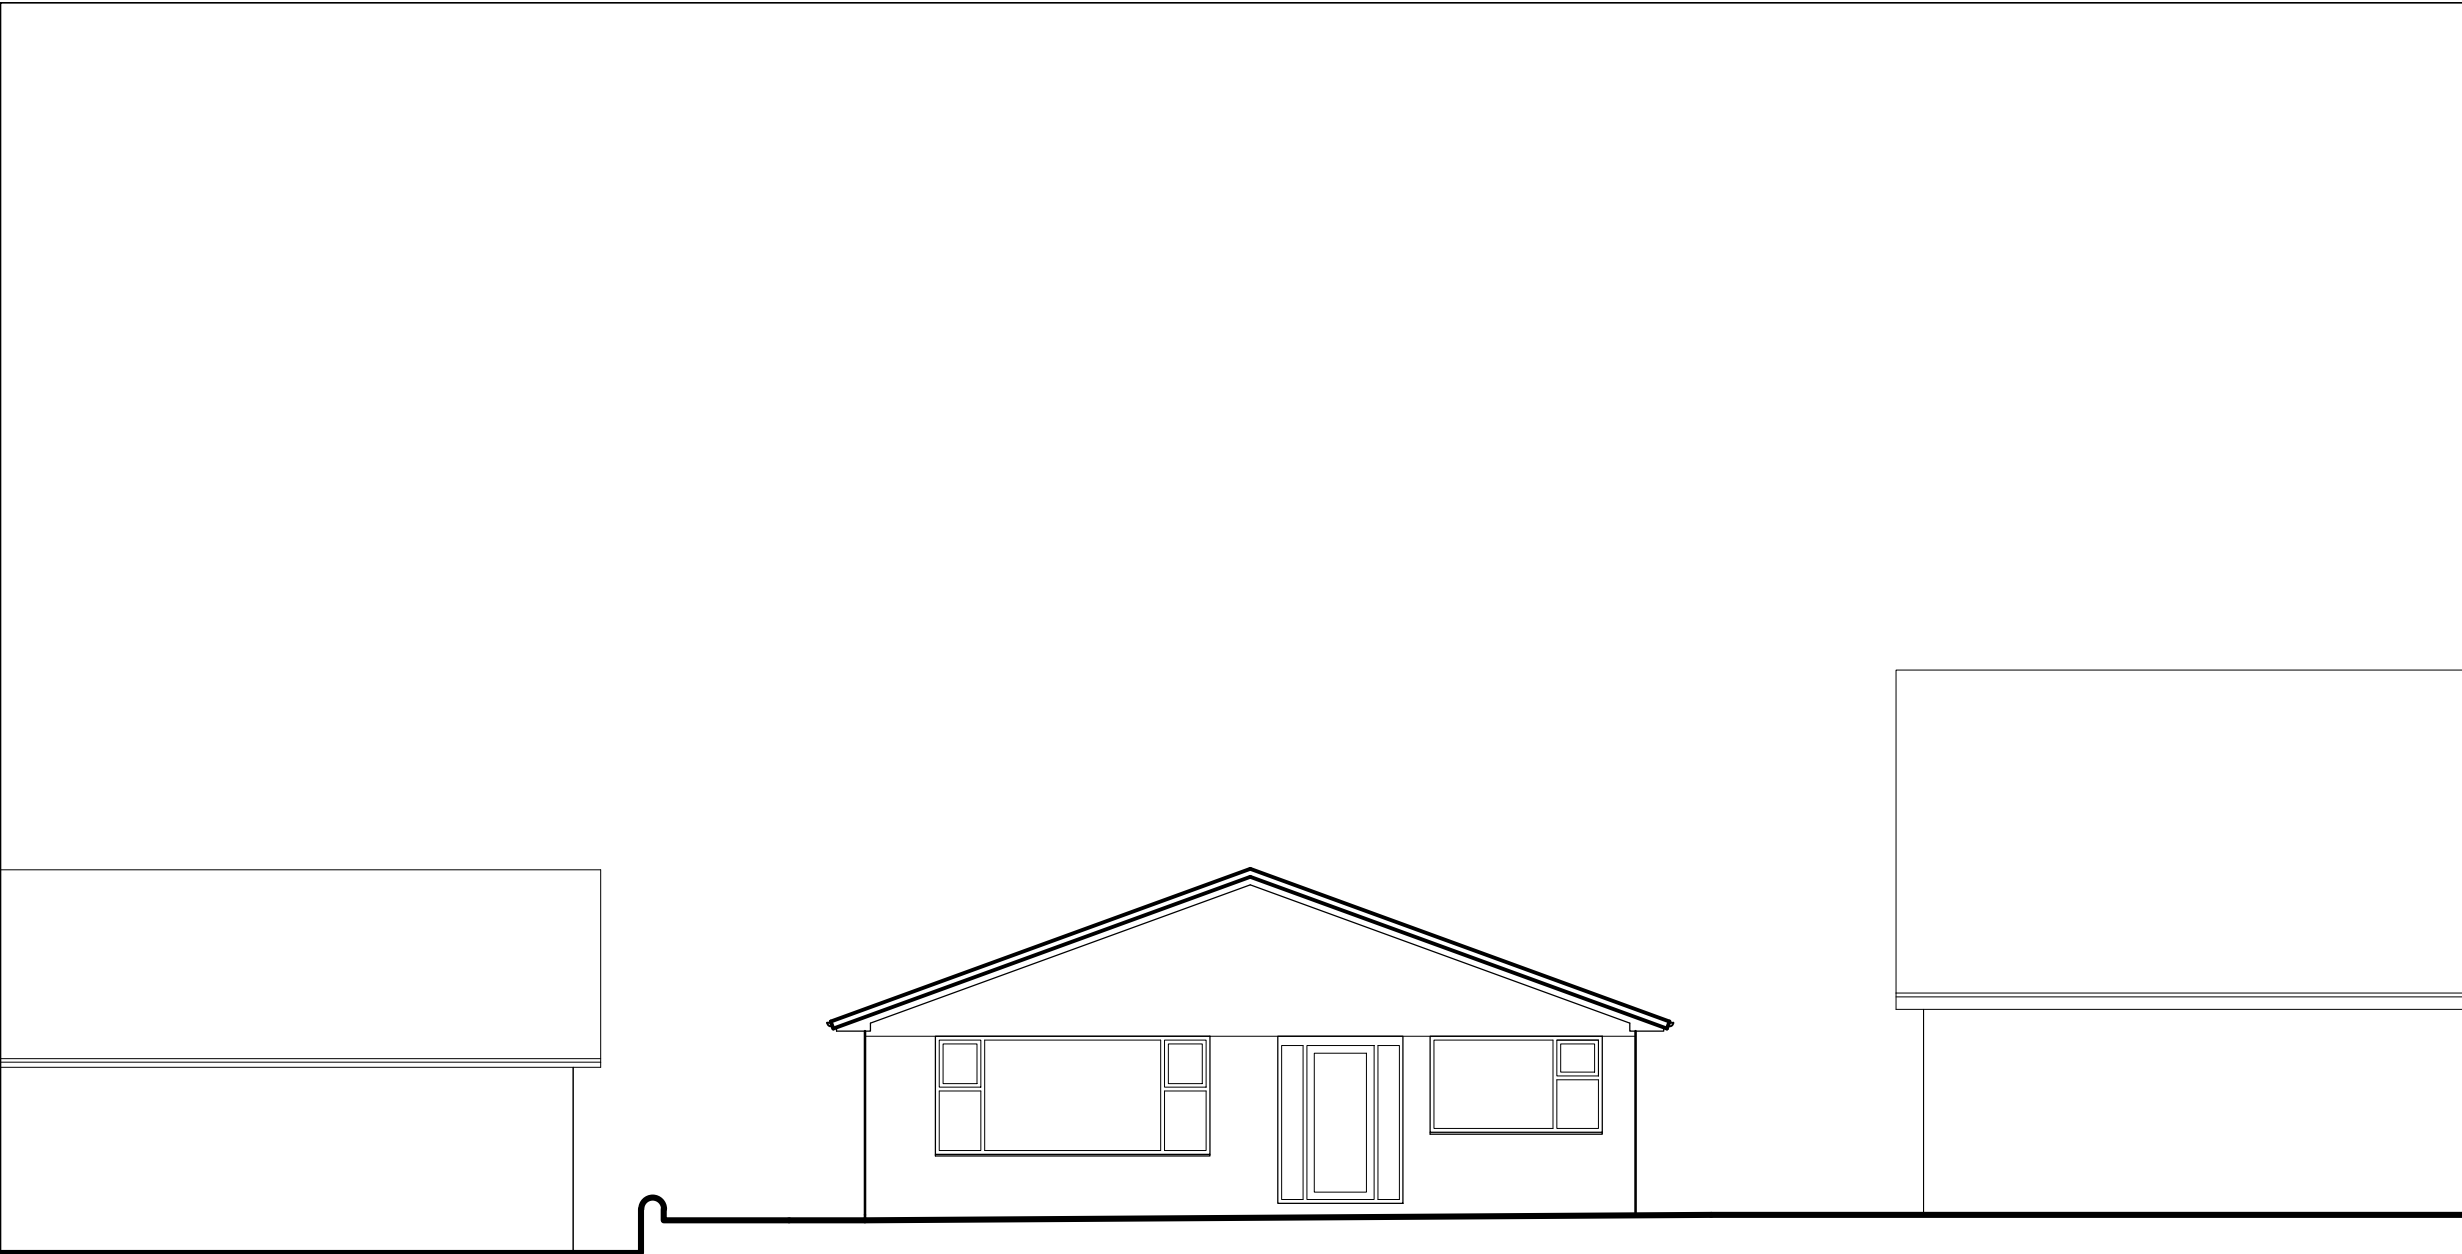


South West Elevation

NOTES



A	21.10.21	Class AA Assessment

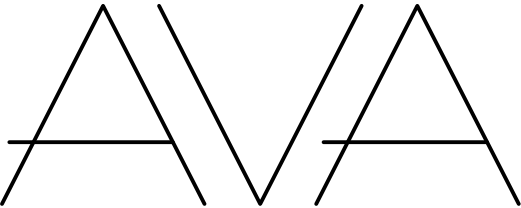

ADDED VALUE ARCHITECTURE

Registered Office:
Added Value Architecture Ltd.
25 Lawton Street
Congleton, CW12 1RU

Company No: 11124740
e. architect@ava-ltd.com
t. 01260 400 150
www.ava-ltd.com

Westerly, Biddulph Park Rd
Biddulph, Staffordshire, ST8 7SH
For Mr and Mrs Brough

Street Scene as Existing

Scale:	1:100 @A3	
Date:	April 2021	
Ref:	210309(EX)004	revision A