



Front Elevation



Side Elevation

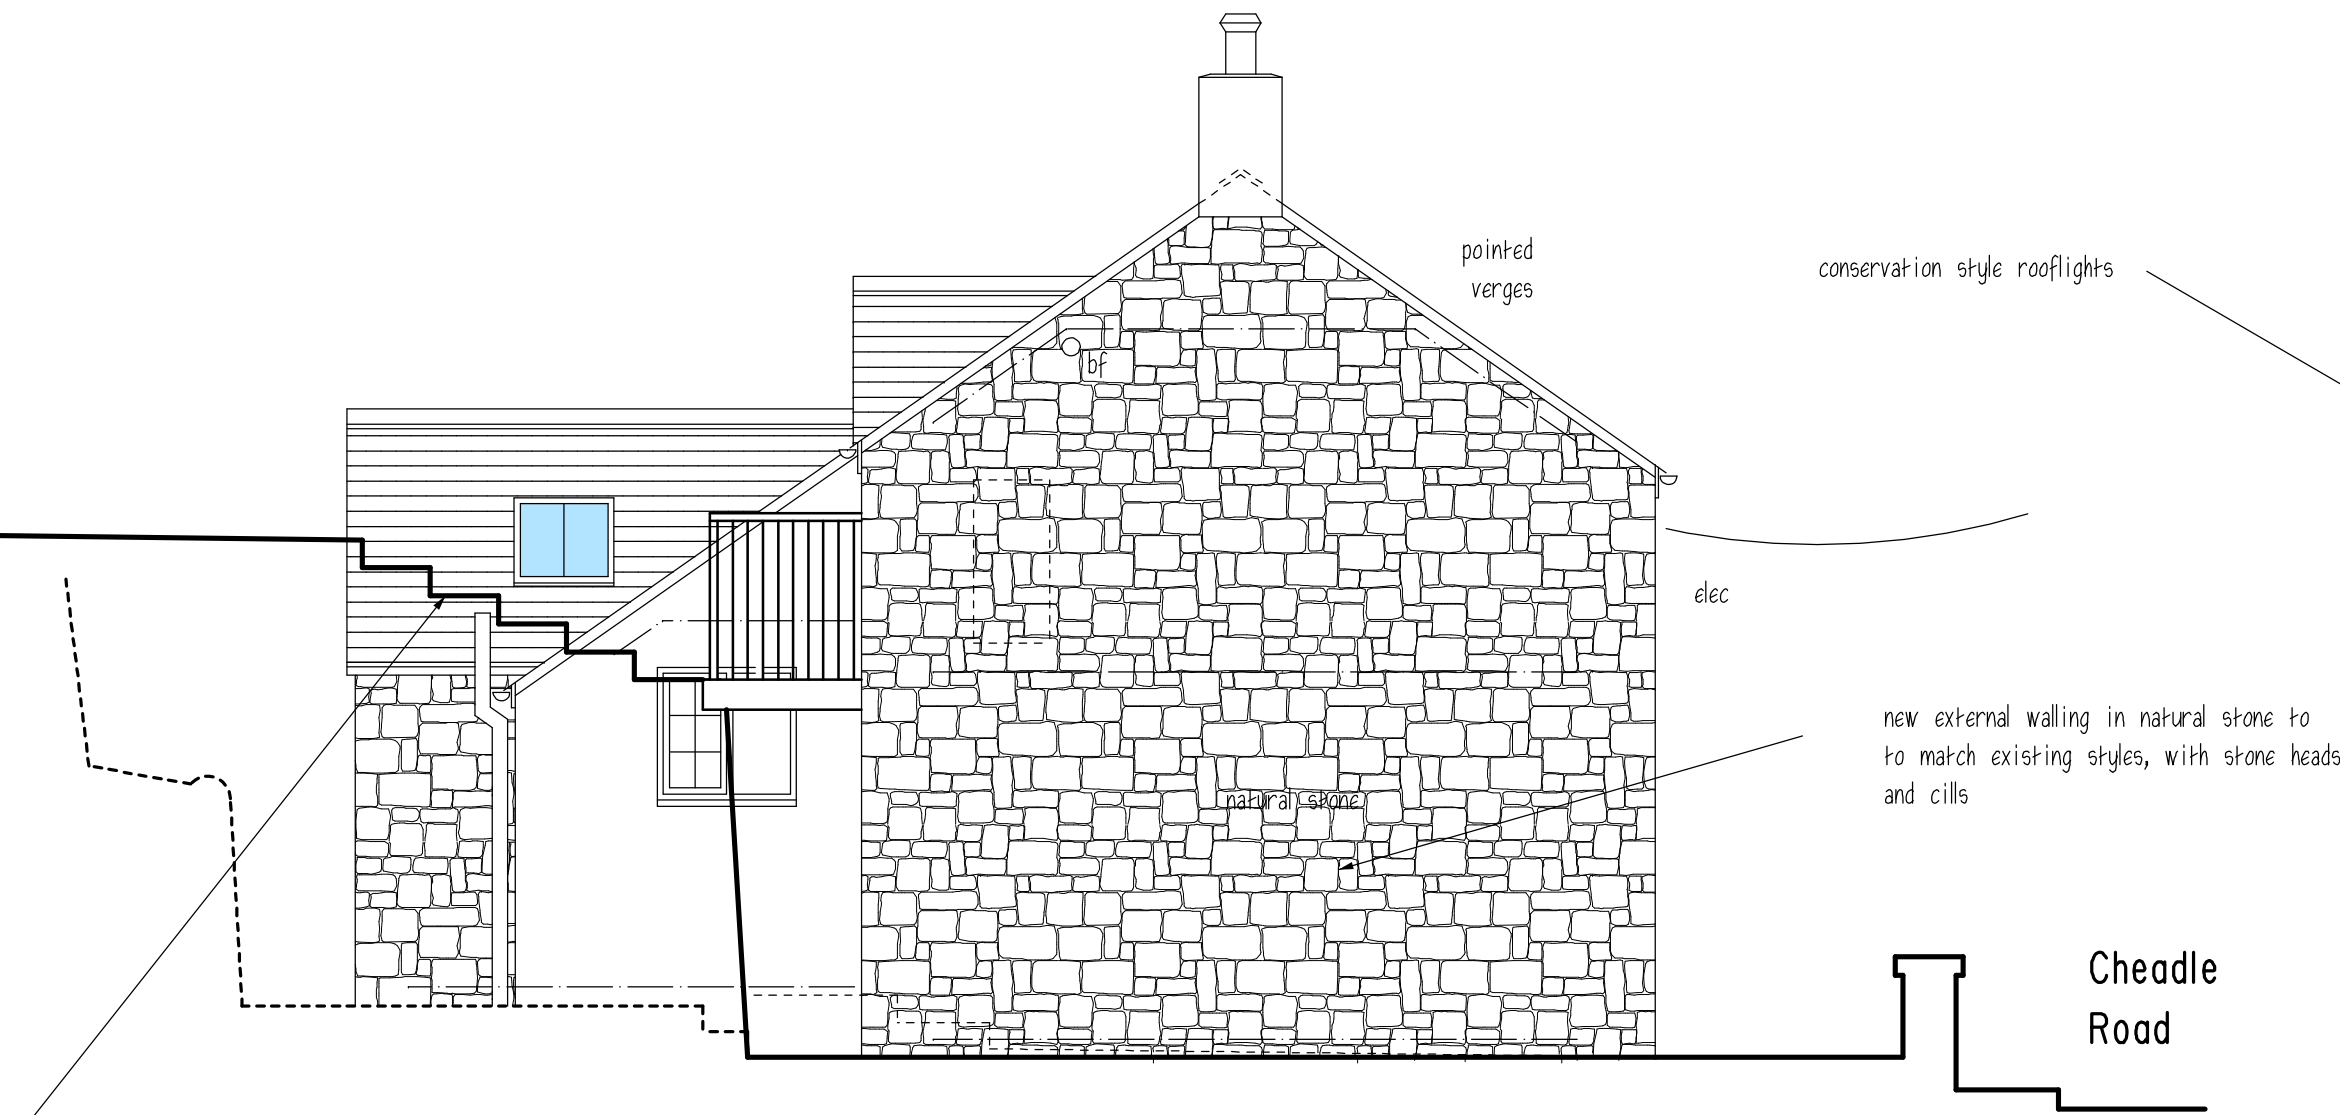

Side Elevation

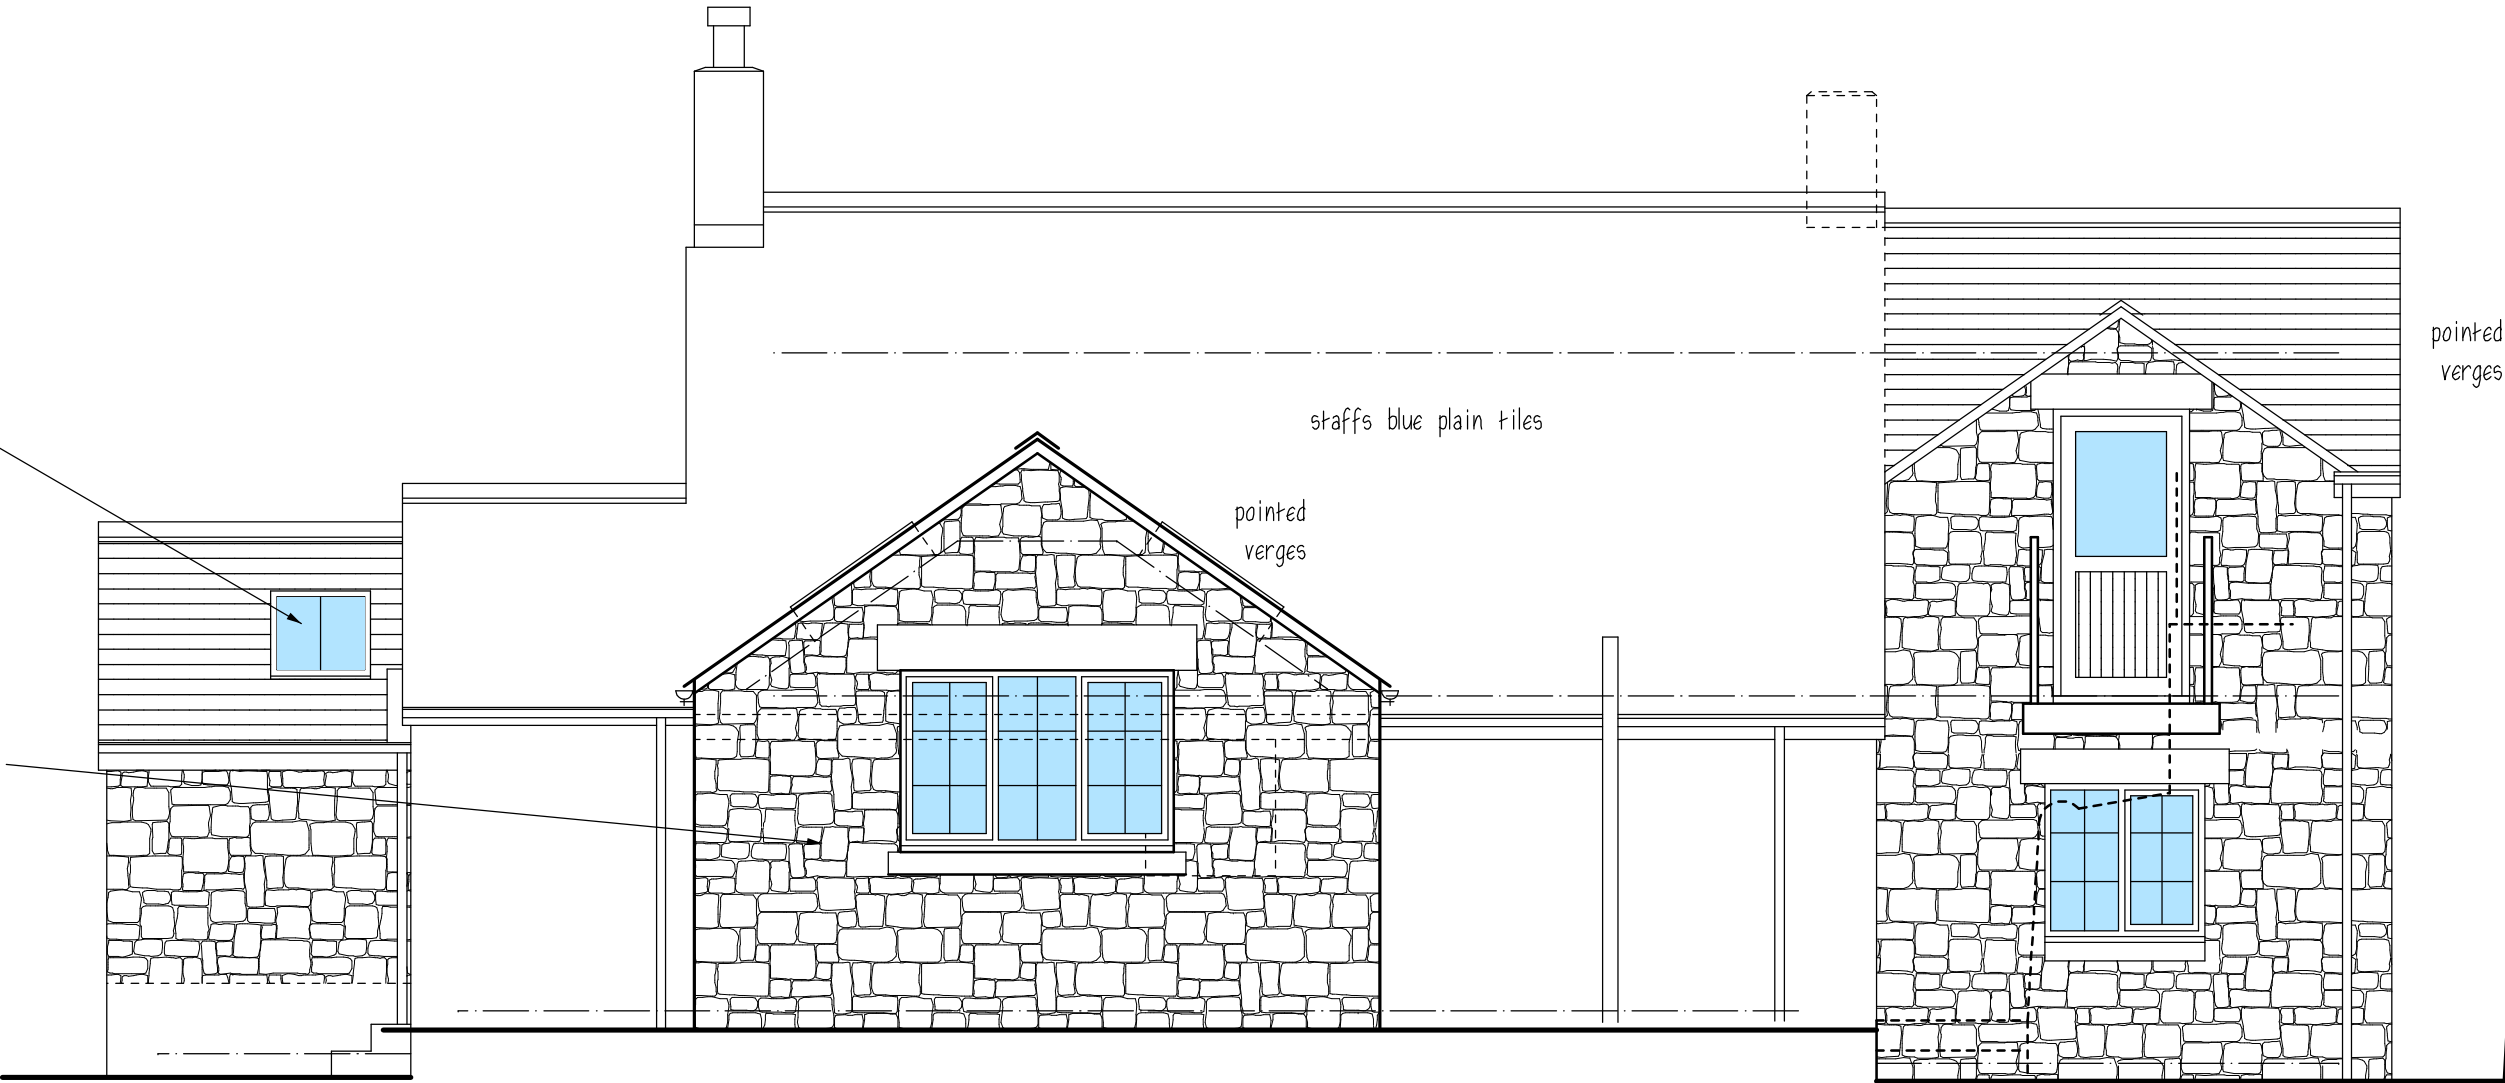

Rear Elevation



Clients are advised to clarify dimensions with the author prior to setting out and not to scale from the drawing. This drawing is copyright and should not be reproduced without the written consent of RLM ASSOCIATES.

RLM ASSOCIATES

JOB	647, CHEADLE ROAD, WETLEY ROCKS.
CLIENT	Mr. & Mrs. ABBOTT.
DRAWING	SCHEMATIC ELEVATIONS.
DATE	October 2021.
DRWG. No.	RLM1027/5.
SCALE	1:50.
REVISION	

