

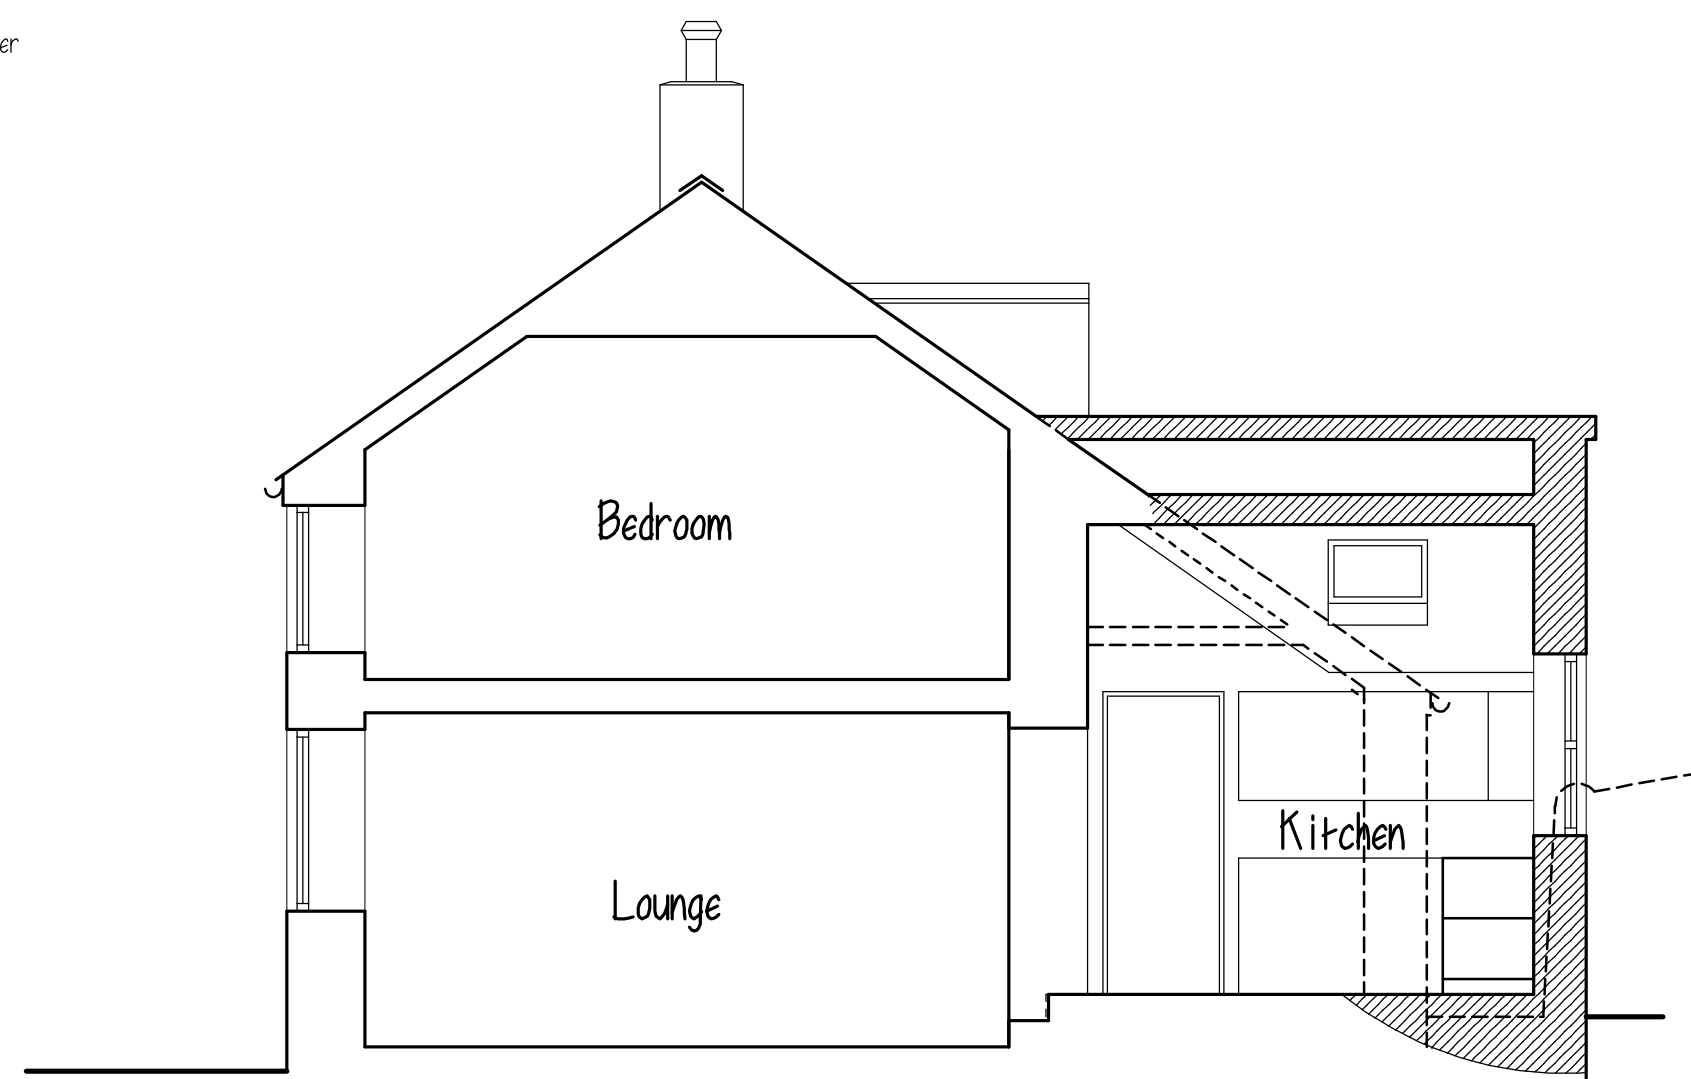


First Floor Plan

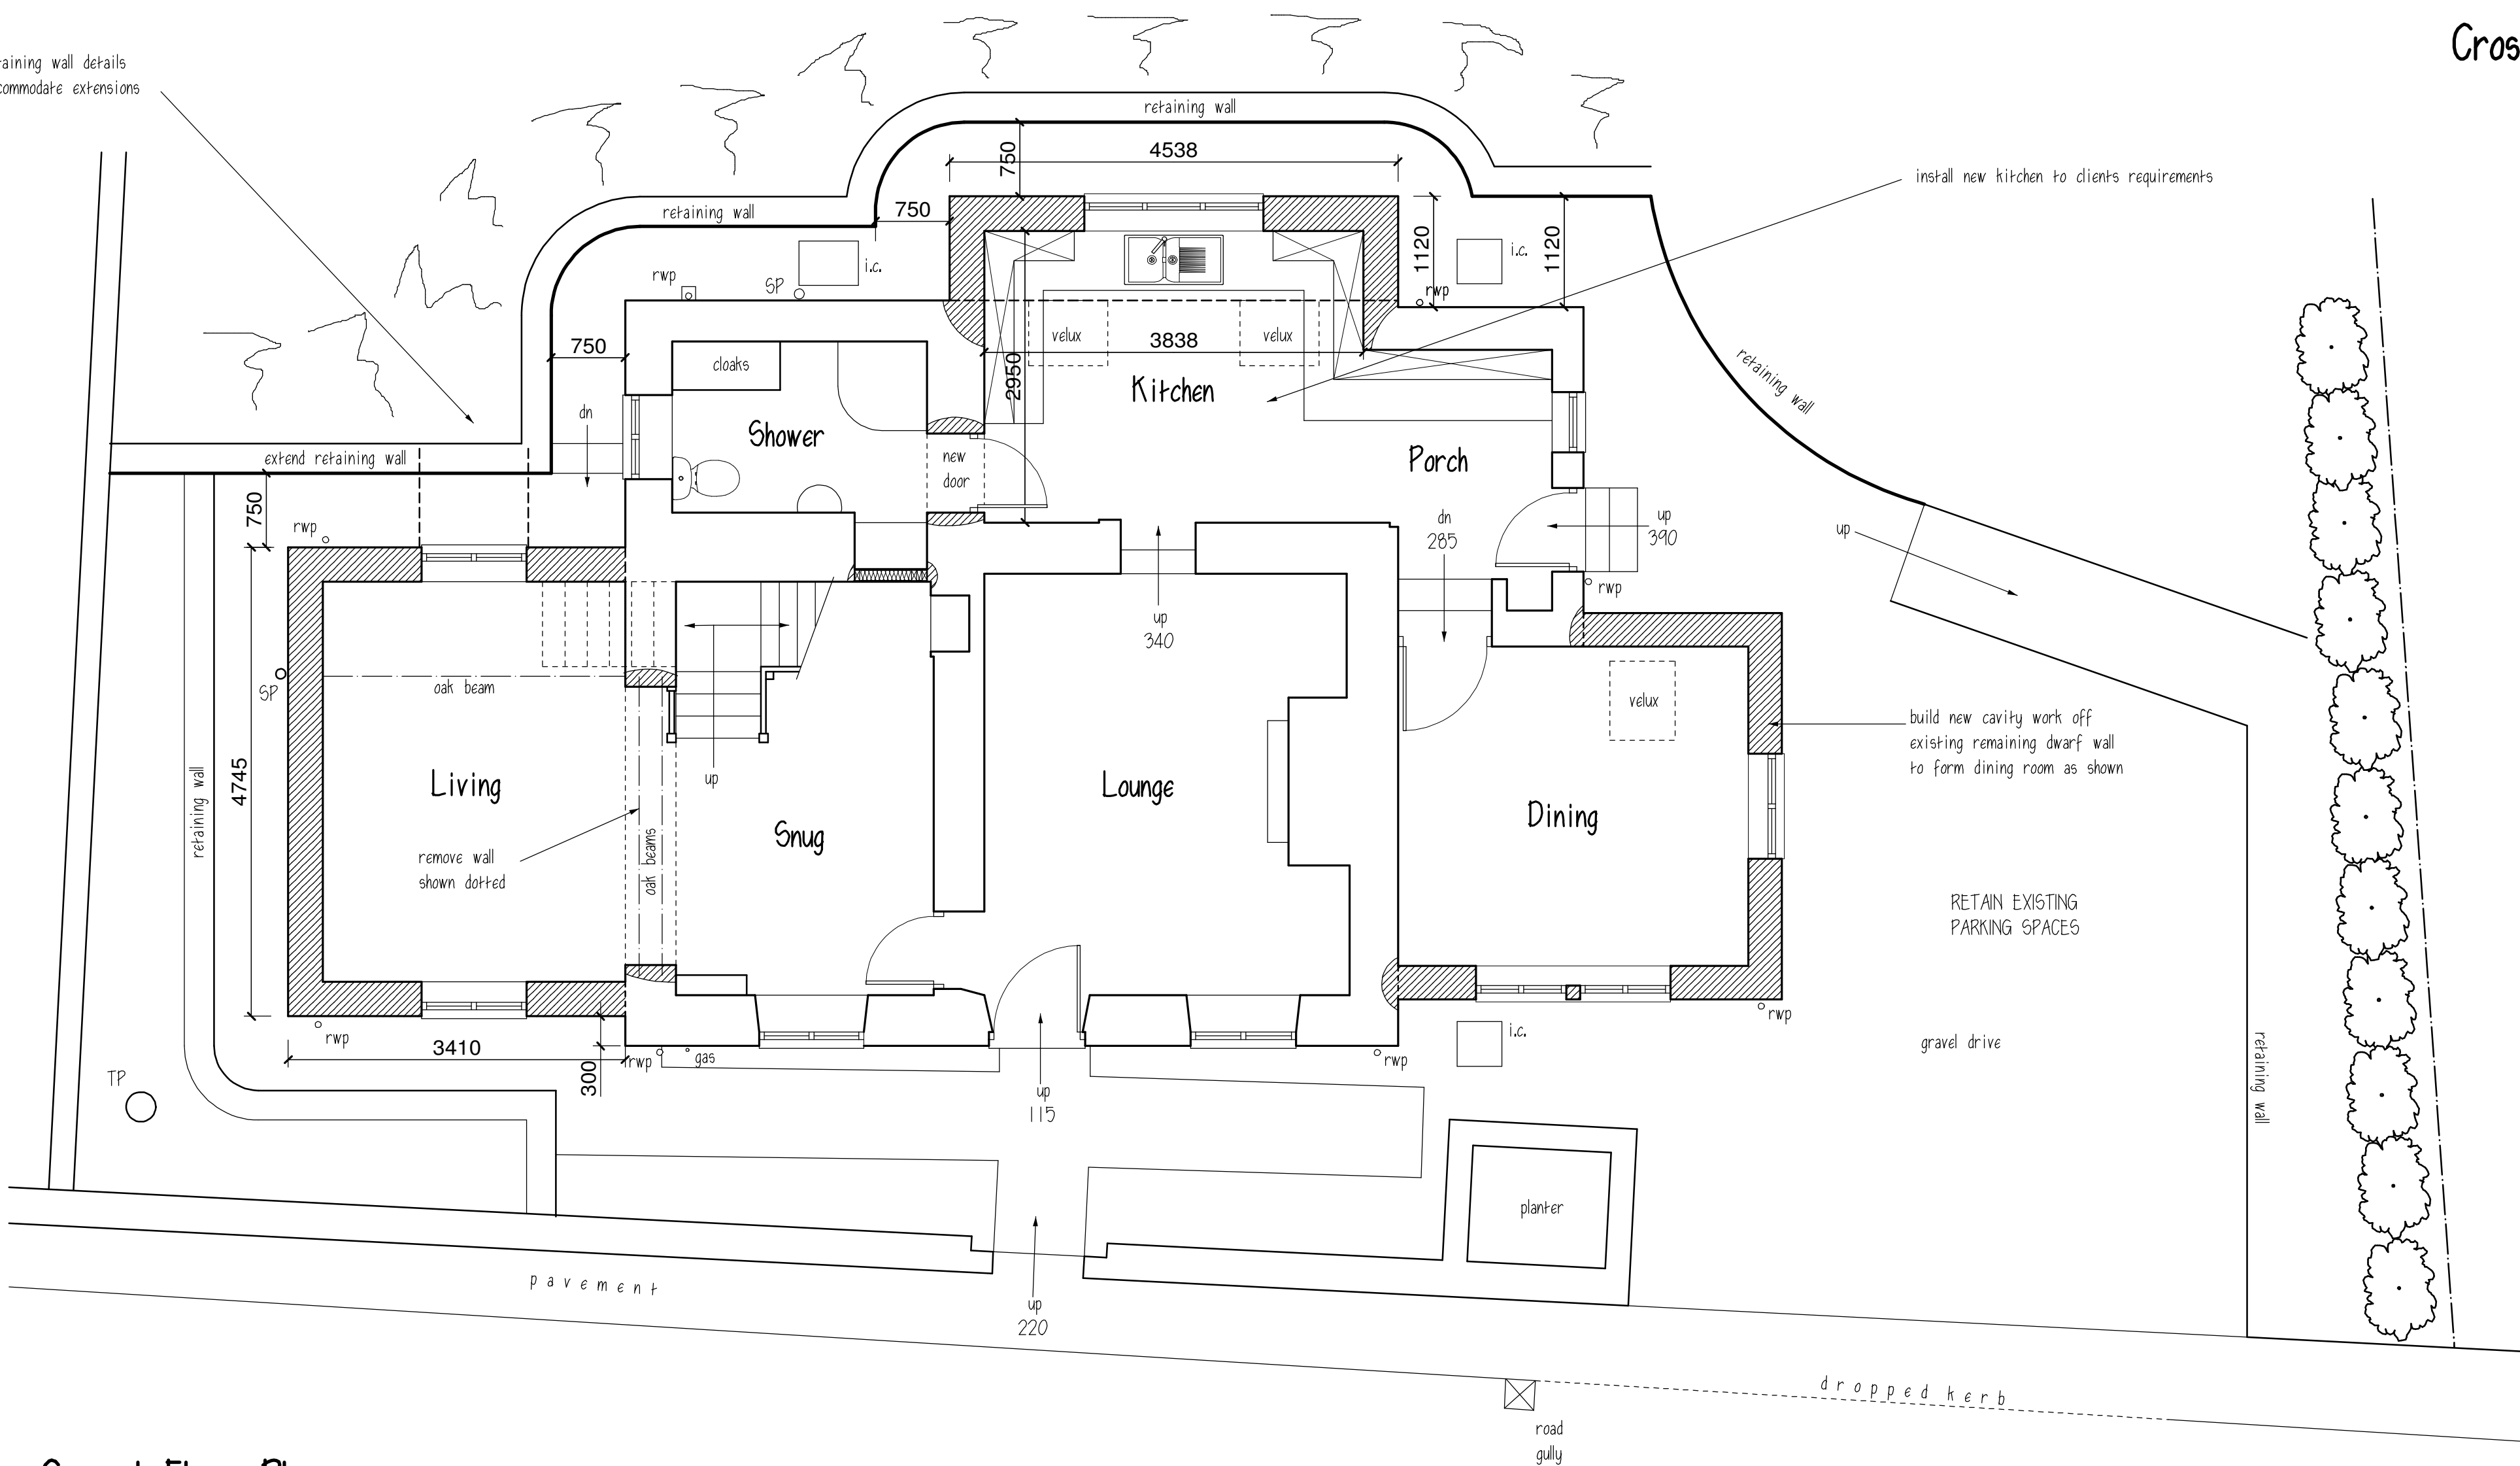

Cross Section as Proposed

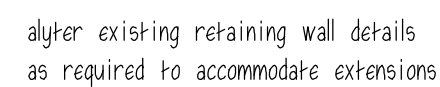

Ground Floor Plan



Clients are advised to clarify dimensions with the author prior to setting out and not to scale from the drawing. This drawing is copyright and should not be reproduced without the written consent of RLM ASSOCIATES.

RLM ASSOCIATES

JOB
647, CHEADLE ROAD, WETLEY ROCKS.

CLIENT
Mr. & Mrs. ABBOTT.

DRAWING
AMENDED SCHEMATIC PROPOSALS.

	
--	---

DATE	SCALE	
October 2021.	1:50.	

DRWG No. RLM1027/3.	REVISION C.	
------------------------	----------------	---

