


1 METRE X 5 METRES AT 1:100 SCALE

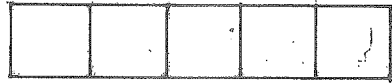


ROBERT L FORD

private architectural practitioner and rural development consultant

PARKSIDE PARK ROAD LEEK STAFFORDSHIRE ST13 8JT

robford@phoncoop.coop 01538 389290 / 07969 68 68 86

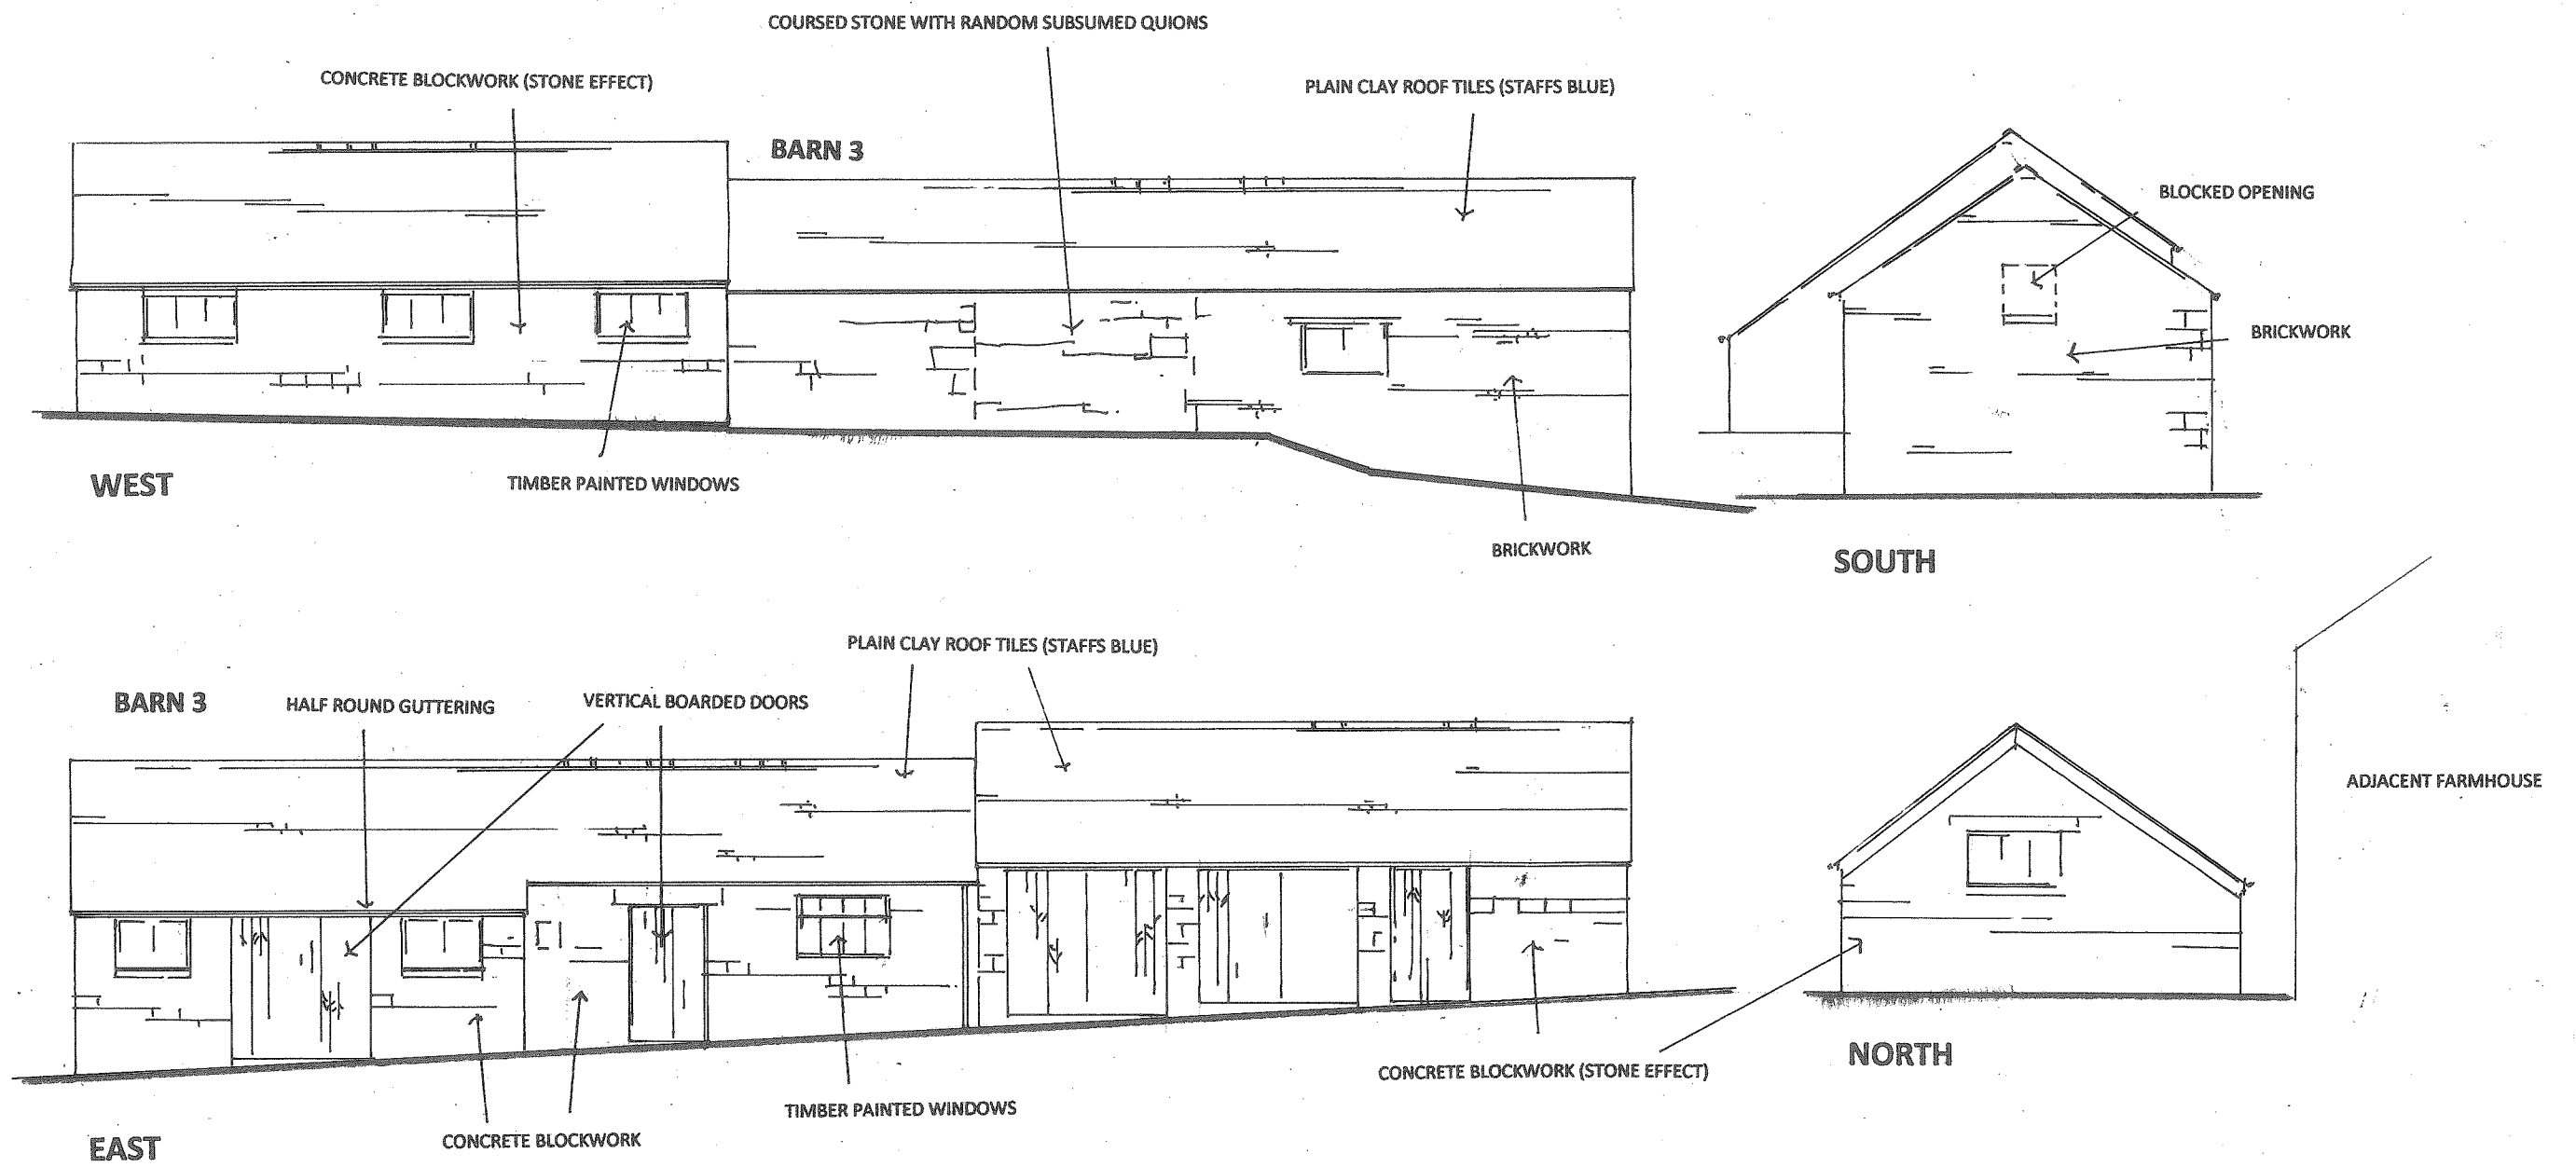

DRAWING NO. THL 07 BARN 3 ELEVATIONS AS EXISTING SCALE 1:100 AT A3

PROPOSED CONVERSION OF THREE TRADITIONAL AGRICULTURAL BUILDINGS INTO THREE DWELLINGS
(GPDO CLASS Q CHANGES OF USE) AT TAYLORS GREEN FARM HONEYSUCKLE LANE LONGSDON
STAFFORDSHIRE ST9 9QN

08 2021