
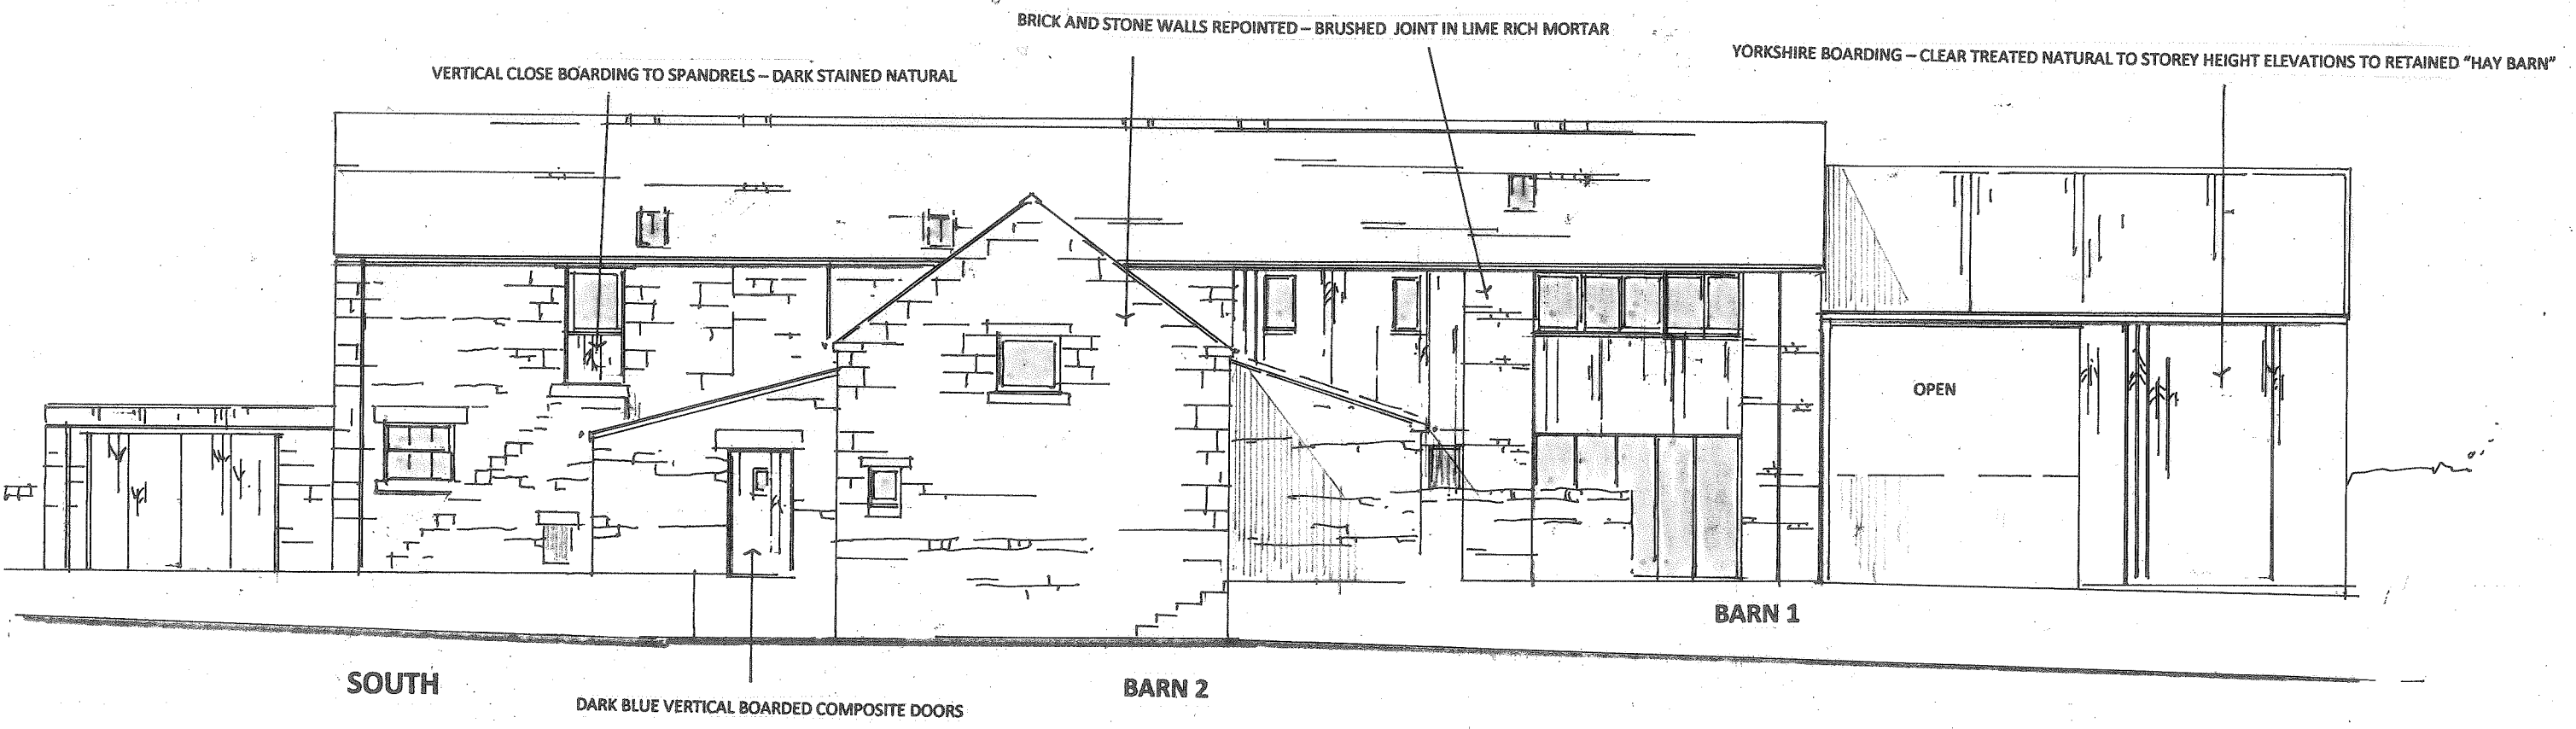


ROBERT L FORD
private architectural practitioner and rural development consultant
PARKSIDE PARK ROAD LEEK STAFFORDSHIRE ST13 8JT
robford@phonecoop.coop 01538 389290 / 07969 68 68 86

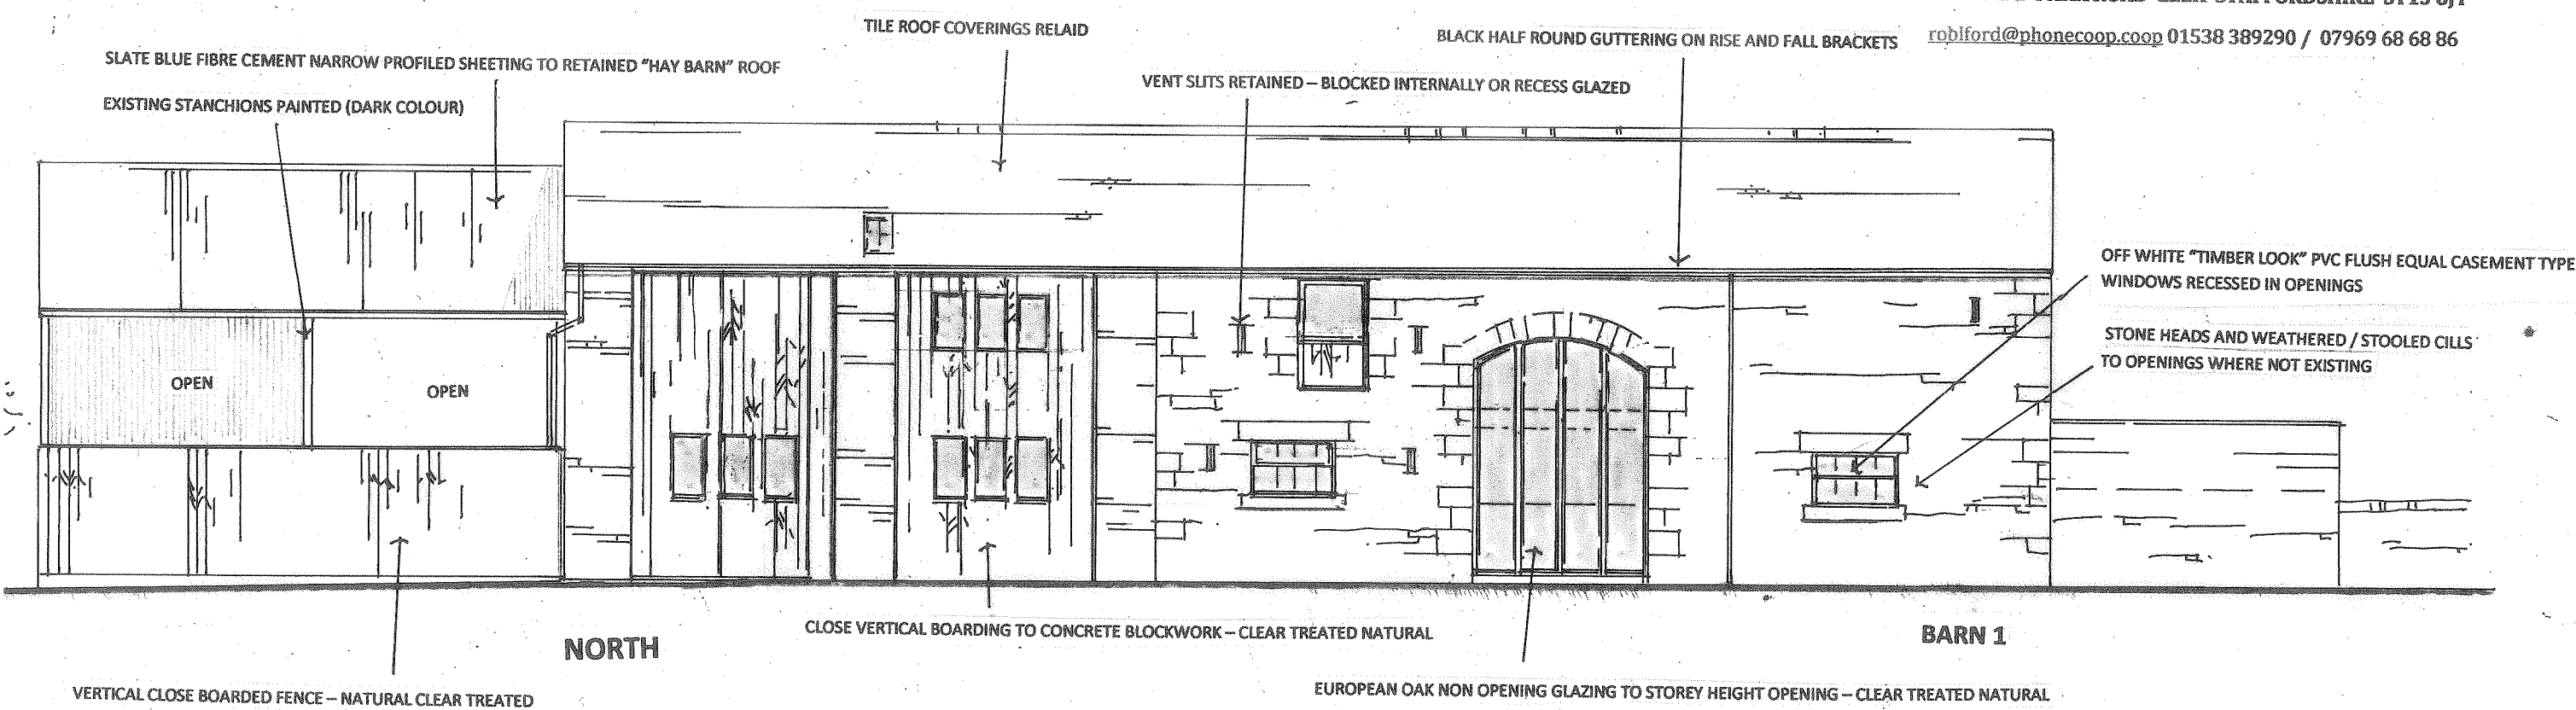

1 METRE X 5 METRES AT 1:100 SCALE

--	--	--	--	--

DRAWING NO. THL 11 BARNs 1 AND 2 ELEVATIONS NORTH AND SOUTH AS PROPOSED SCALE 1:100 AT A3

PROPOSED CONVERSION OF THREE TRADITIONAL AGRICULTURAL BUILDINGS INTO THREE DWELLINGS (GPDO CLASS Q CHANGES OF USE) AT TAYLORS GREEN FARM HONEYSUCKLE LANE LONGSDON STAFFORDSHIRE ST9 9QN

08 2021