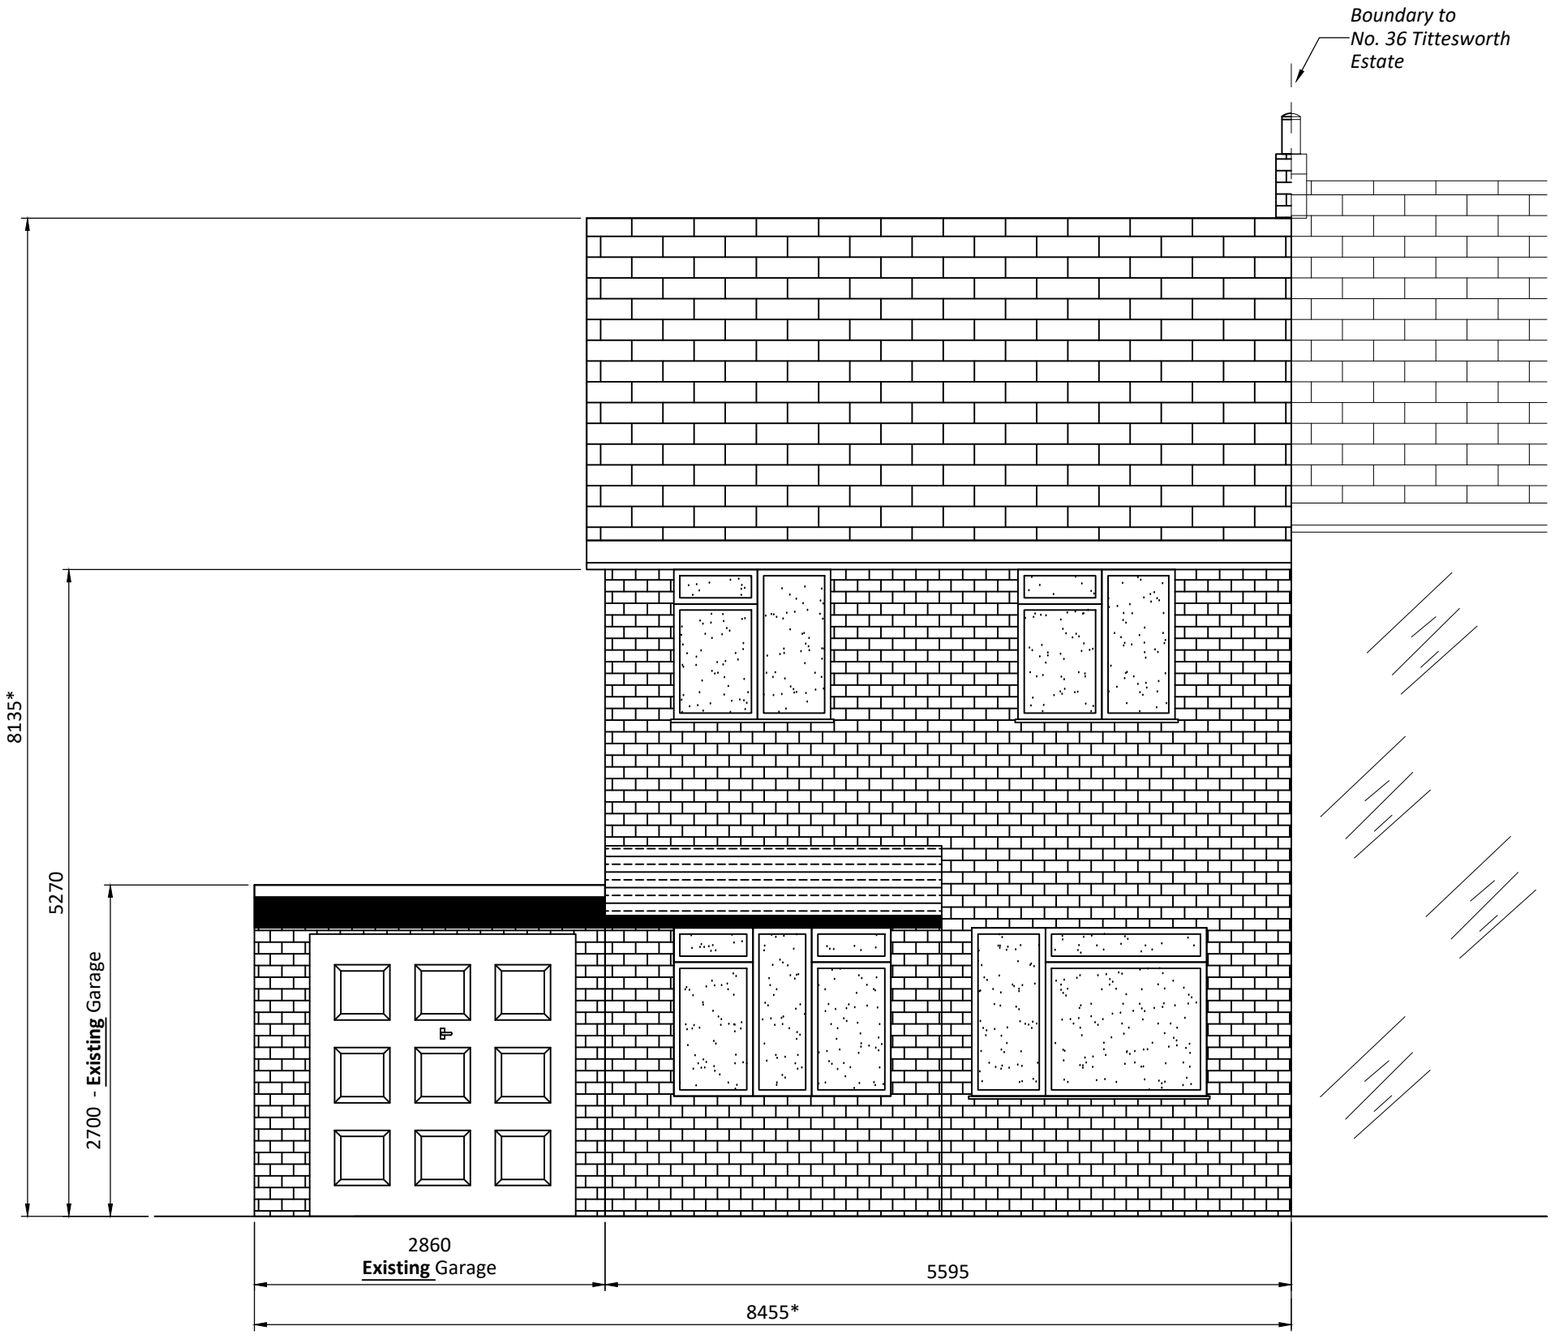


EXISTING FRONT VIEW

General Drawing Notes:

- All dimensions are given in millimeters
- Dimension marked thus are to be taken as approximate "*"

THE INFORMATION CONTAINED IN THIS DRAWING IS THE PROPERTY OF S.PADDY. NO INFORMATIONS SHOULD BE COPIED, REPRODUCED, RETAINED OR DISCLOSED WITHOUT THE CONSENT OF S.PADDY.

S.PADDY

TITLE
37 Tittesworth Estate - Existing Elevation - Front

CLIENT
Mr D Lawlor


SCALE 1:50

A3

DRG No. 181214-01

DATE
20.10.21

REV. -

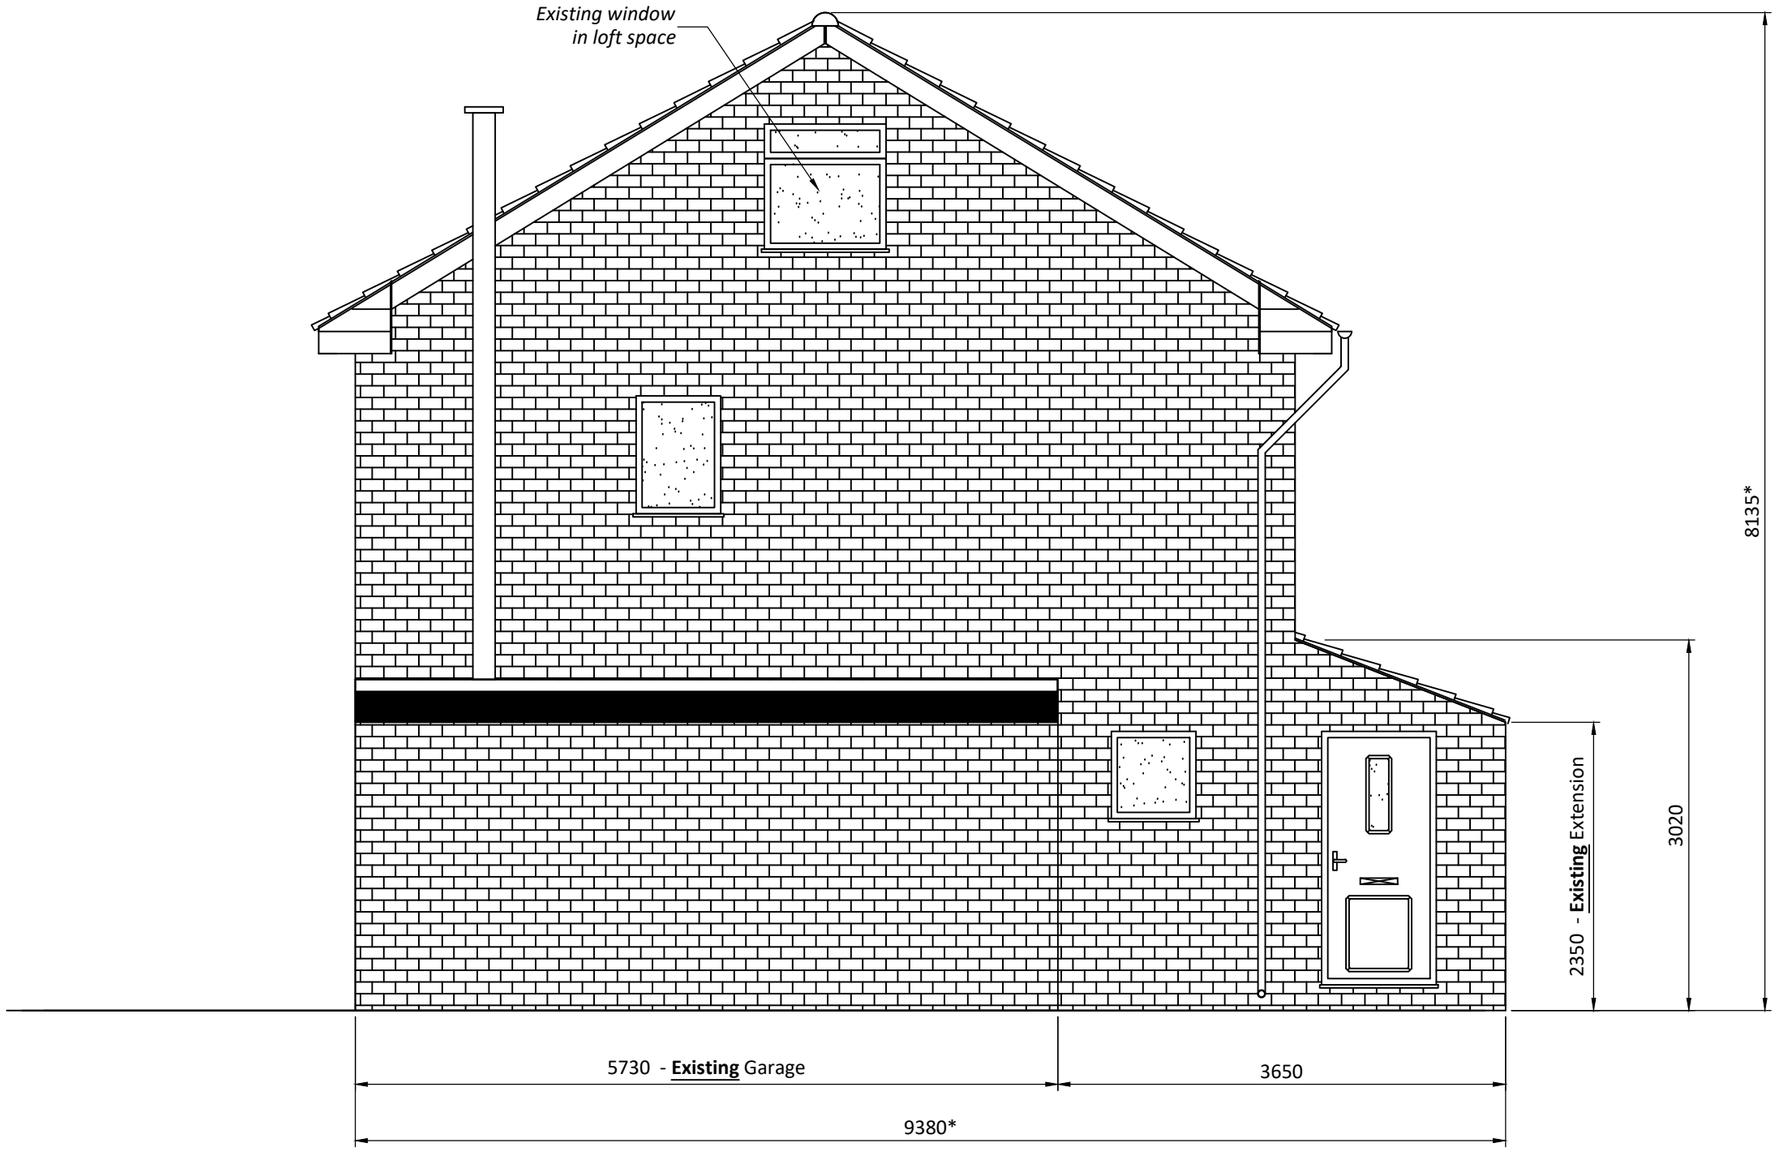

EXISTING SIDE VIEW

General Drawing Notes:

- All dimensions are given in millimeters
- Dimension marked thus are to be taken as approximate "*"

THE INFORMATION CONTAINED IN THIS DRAWING IS THE PROPERTY OF S.PADDY. NO INFORMATIONS SHOULD BE COPIED, REPRODUCED, RETAINED OR DISCLOSED WITHOUT THE CONSENT OF S.PADDY.

S.PADDY

TITLE
37 Tittesworth Estate - Existing Elevation - Side


CLIENT
Mr D Lawlor

SCALE 1:50 | A3

DRG No. 181214-02

DATE 20.10.21

REV. -

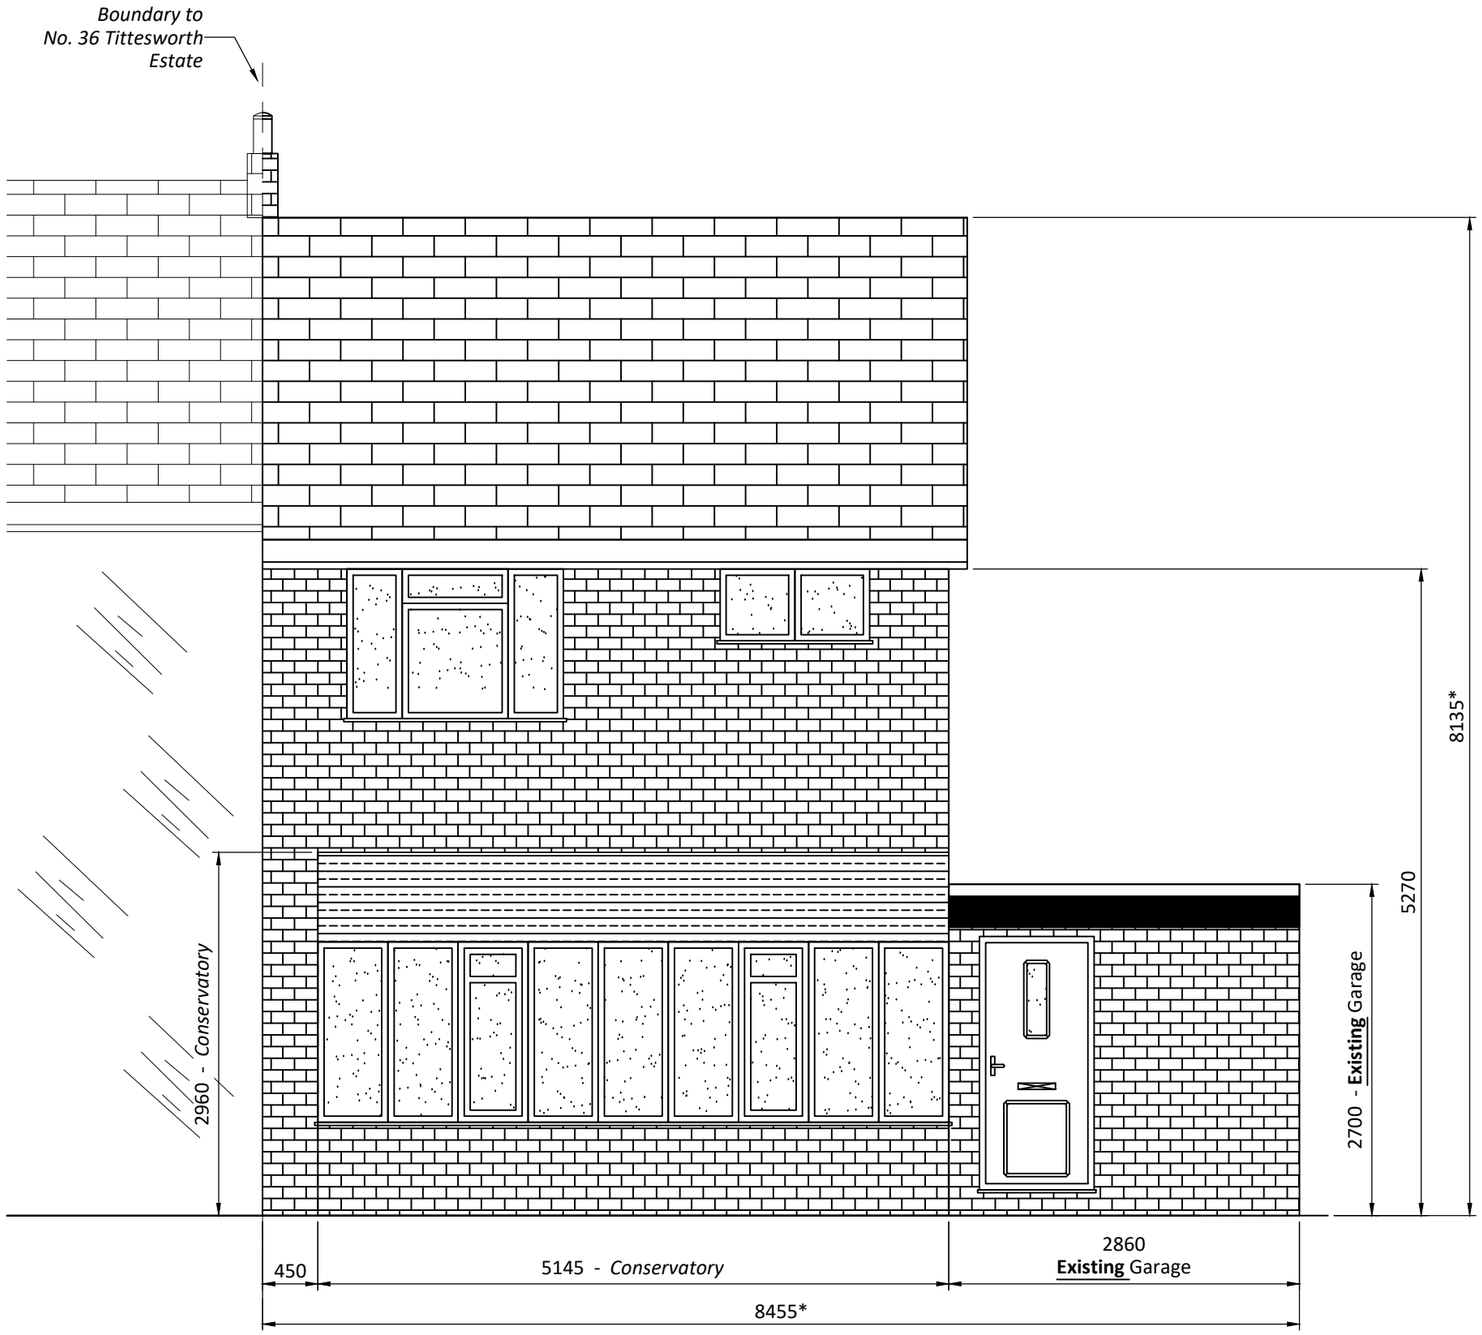

EXISTING REAR VIEW

General Drawing Notes:

- All dimensions are given in millimeters
- Dimension marked thus are to be taken as approximate "*"

THE INFORMATION CONTAINED IN THIS DRAWING IS THE PROPERTY OF S.PADDY. NO INFORMATIONS SHOULD BE COPIED, REPRODUCED, RETAINED OR DISCLOSED WITHOUT THE CONSENT OF S.PADDY.

S.PADDY

TITLE
37 Tittesworth Estate - Existing Elevation - Rear

CLIENT
Mr D Lawlor

SCALE 1:50 | A3

DRG No. 181214-03

DATE 20.10.21

REV. -