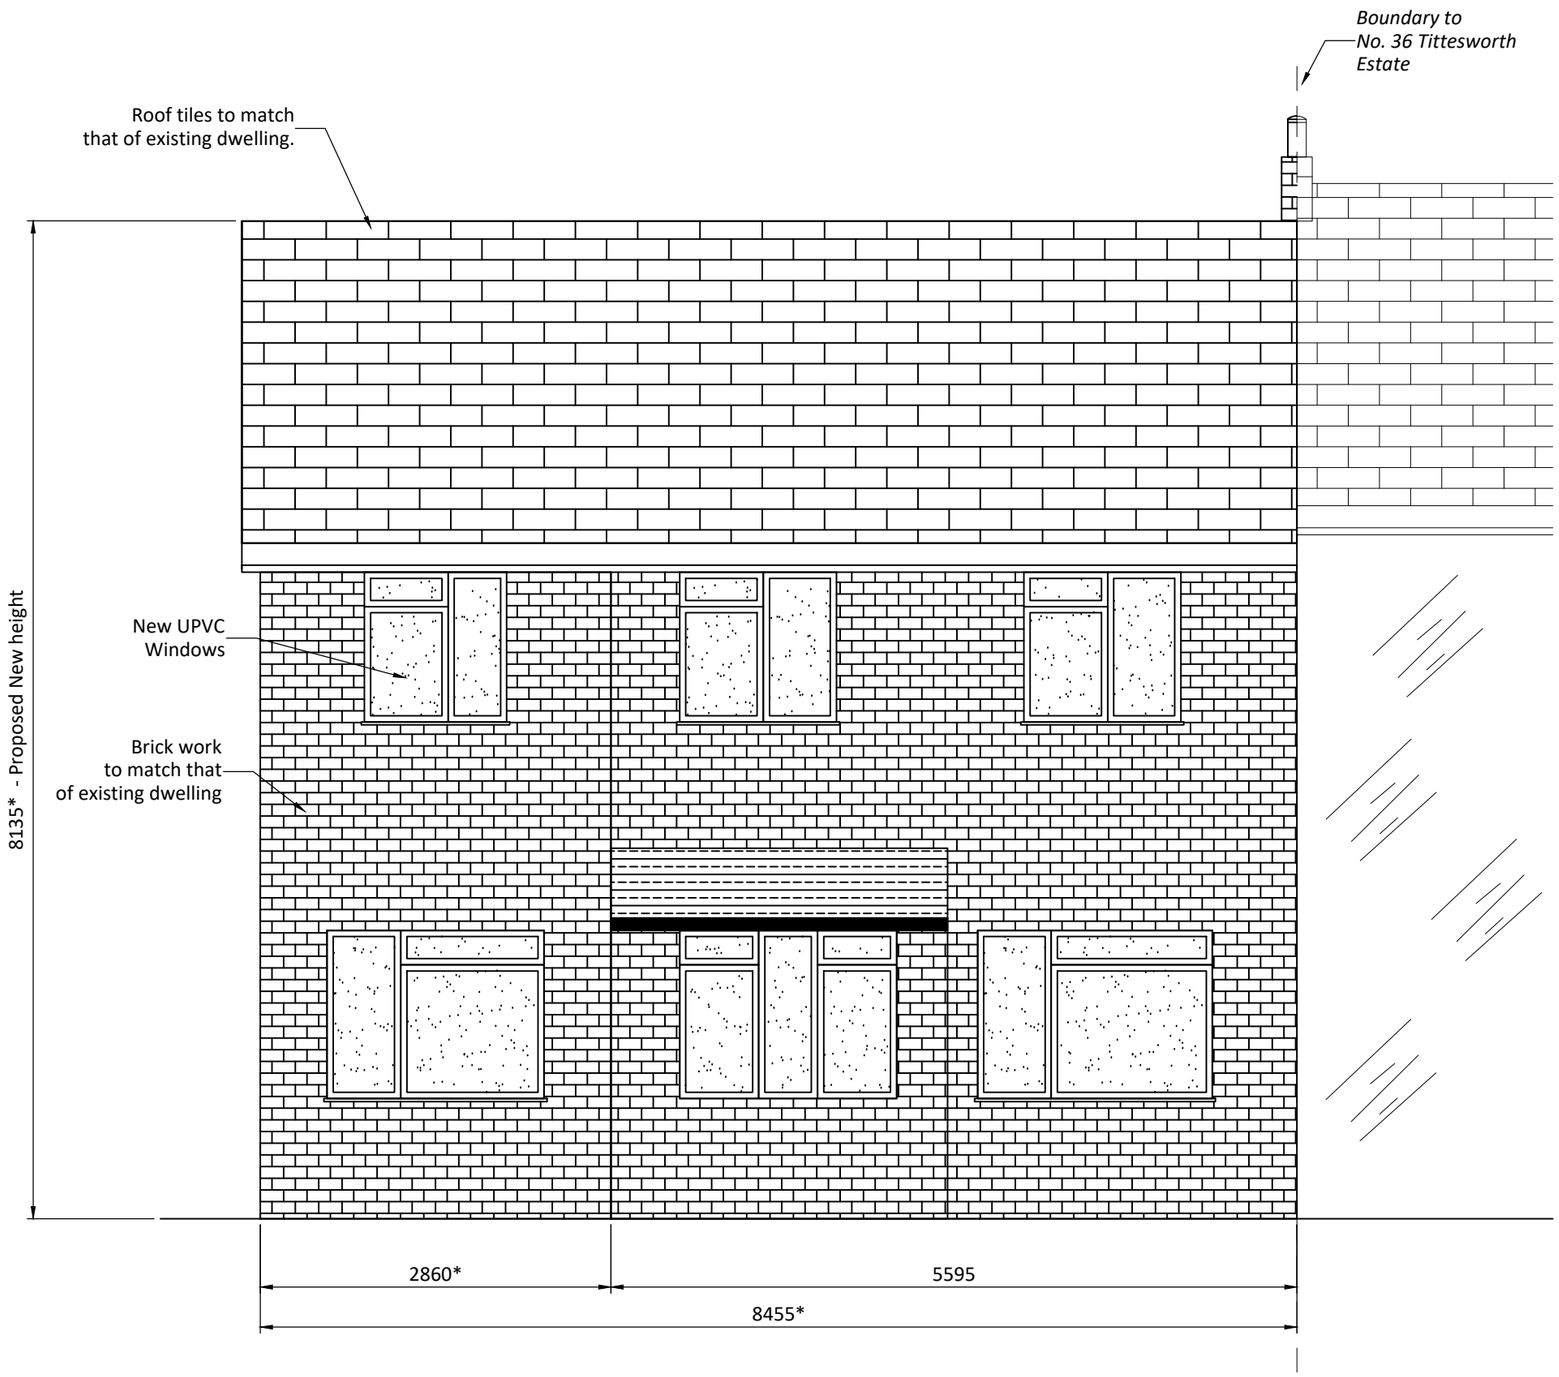


PROPOSED FRONT VIEW

General Drawing Notes:

- All dimensions are given in millimeters
- Dimension marked thus are to be taken as approximate "*"

THE INFORMATION CONTAINED IN THIS DRAWING IS THE PROPERTY OF S.PADDY. NO INFORMATIONS SHOULD BE COPIED, REPRODUCED, RETAINED OR DISCLOSED WITHOUT THE CONSENT OF S.PADDY.

S.PADDY

TITLE
37 Tittesworth Estate - Proposed Elevation - Front


CLIENT
Mr D Lawlor

SCALE 1:50 | A3

DRG No. 181214-04

DATE 20.10.21

REV. -

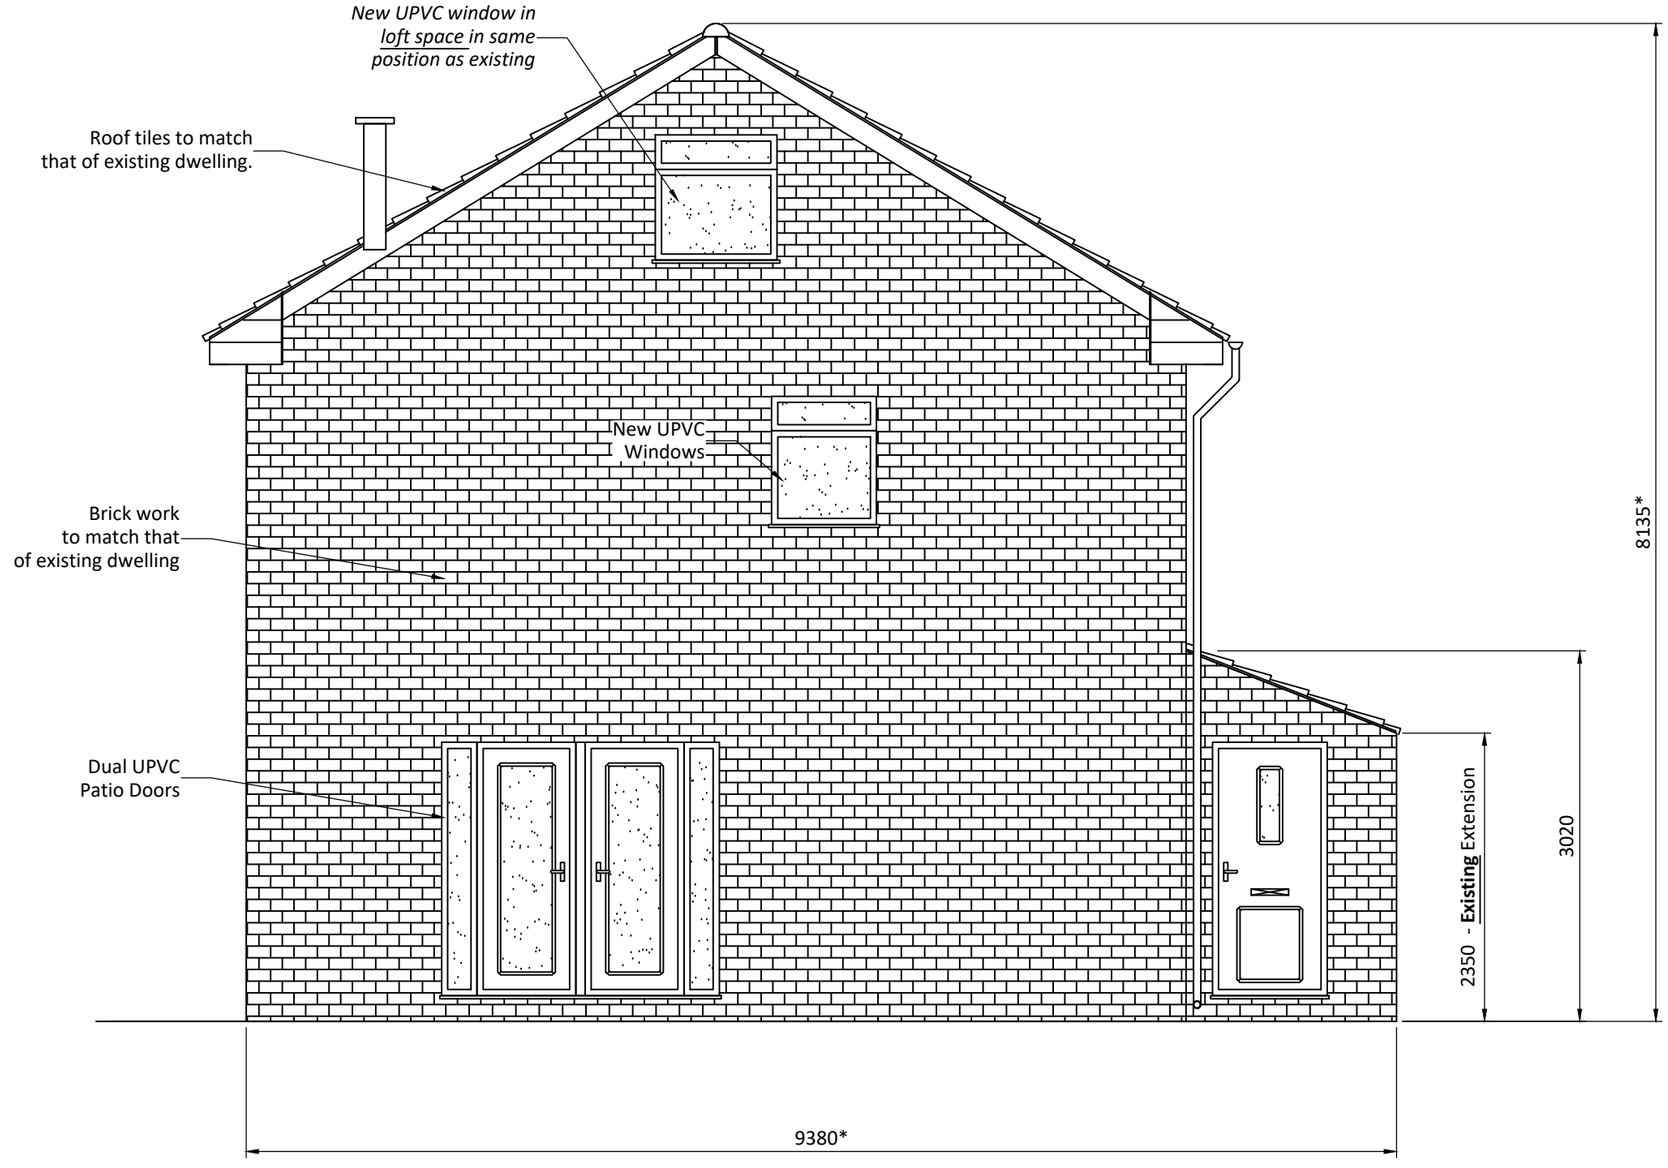

PROPOSED SIDE VIEW

General Drawing Notes:

- All dimensions are given in millimeters
- Dimension marked thus are to be taken as approximate "*"

THE INFORMATION CONTAINED IN THIS DRAWING IS THE PROPERTY OF S.PADDY. NO INFORMATIONS SHOULD BE COPIED, REPRODUCED, RETAINED OR DISCLOSED WITHOUT THE CONSENT OF S.PADDY.

S.PADDY

TITLE
37 Tittesworth Estate - Proposed Elevation - Side


CLIENT
Mr D Lawlor

SCALE 1:50 | A3

DRG No. 181214-05

DATE 20.10.21

REV. -

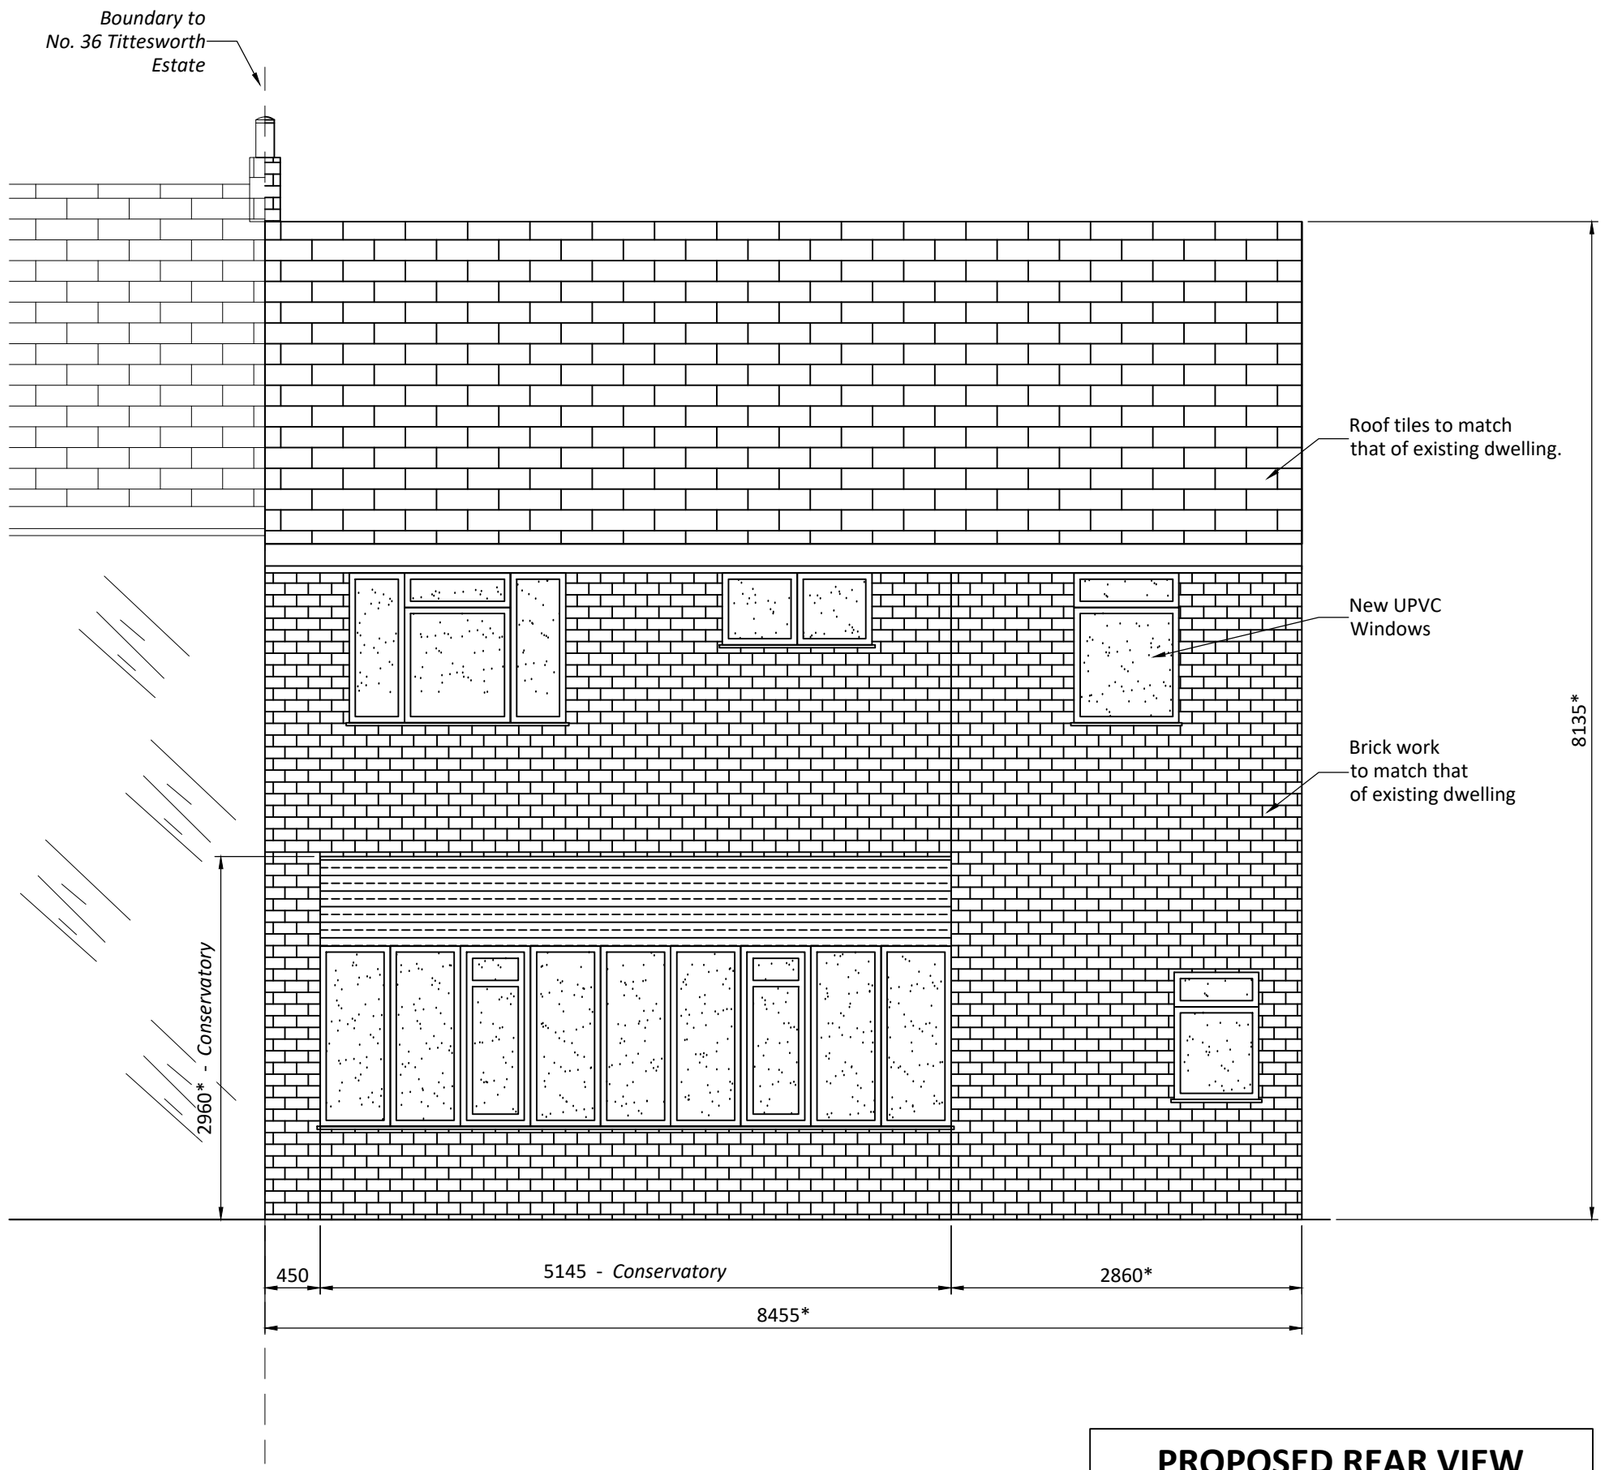

PROPOSED REAR VIEW

General Drawing Notes:

- All dimensions are given in millimeters
- Dimension marked thus are to be taken as approximate "*"

THE INFORMATION CONTAINED IN THIS DRAWING IS THE PROPERTY OF S.PADDY. NO INFORMATIONS SHOULD BE COPIED, REPRODUCED, RETAINED OR DISCLOSED WITHOUT THE CONSENT OF S.PADDY.

S.PADDY

TITLE
37 Tittesworth Estate - Proposed Elevation - Rear

CLIENT
Mr D Lawlor

SCALE 1:50 | A3

DRG No. 181214-06

DATE 20.10.21

REV. -