

Scale 1:50

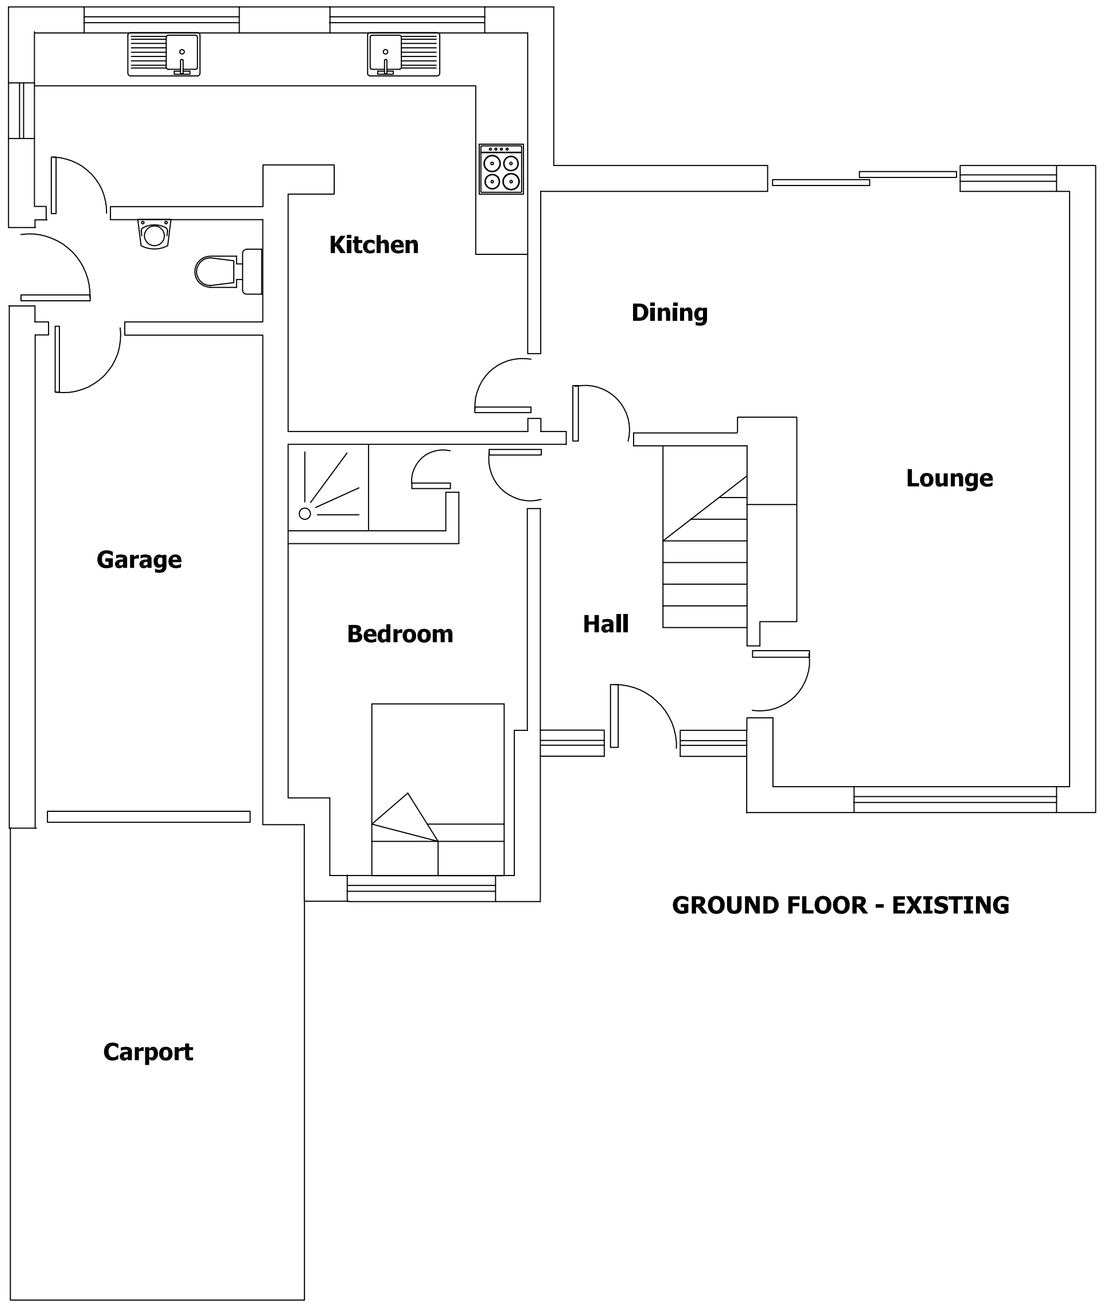

GROUND FLOOR - EXISTING

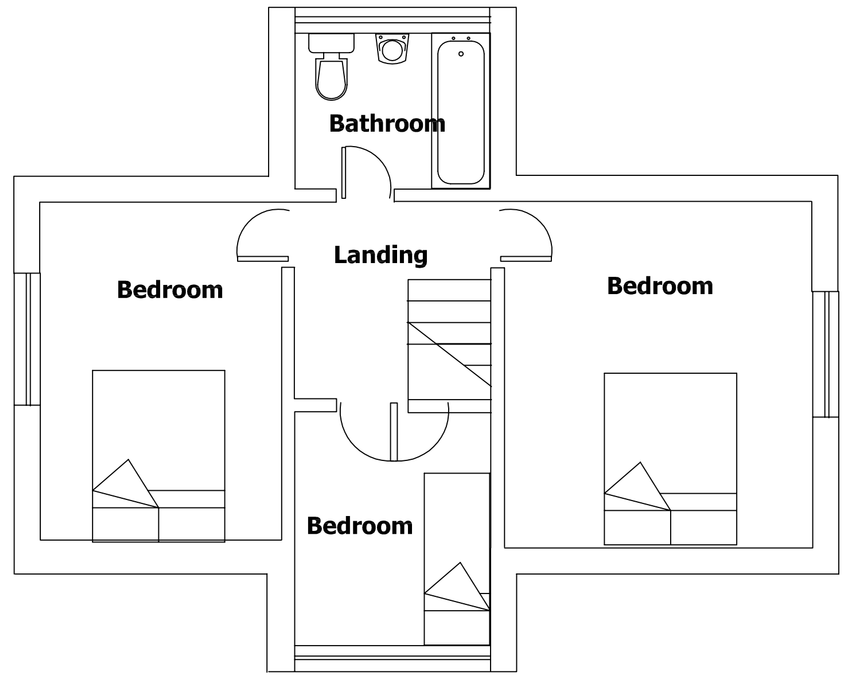

FIRST FLOOR - EXISTING

Rev A:

This drawing is copyright and should not be reproduced without the permission of John Keates Design.

To be read in context with any other structural or specialist drawing.

Contractor is to check and verify all building and site dimensions, levels and services locations and to only use figured dimensions. Any discrepancy to be verified with John Keates Design before work commences.

If any dimensions are changed or specification of materials altered from this drawing then John Keates Design cannot accept any responsibility from the resulting consequencies.

John Keates *design*

"Kenwood",
Newcastle Road,
Talke,
Stoke-on-Trent,
ST7 1UR

01782 771843

07944408853
www.john-keates-design.co.uk
e-mail: john@john-keates-design.co.uk

TITLE: Existing Floor plans

PROJECT: Rear and front extensions at 27, Greenfield Road, Endon, Stoke-on-Trent, ST9 9HL

CLIENT: Alastair Walker, 27, Greenfield Road, Endon, Stoke-on-Trent, ST9 9HL

DATE: 25th. June 2021 | SCALE: 1:50 @ A1

DRG NO: 21-016-01