


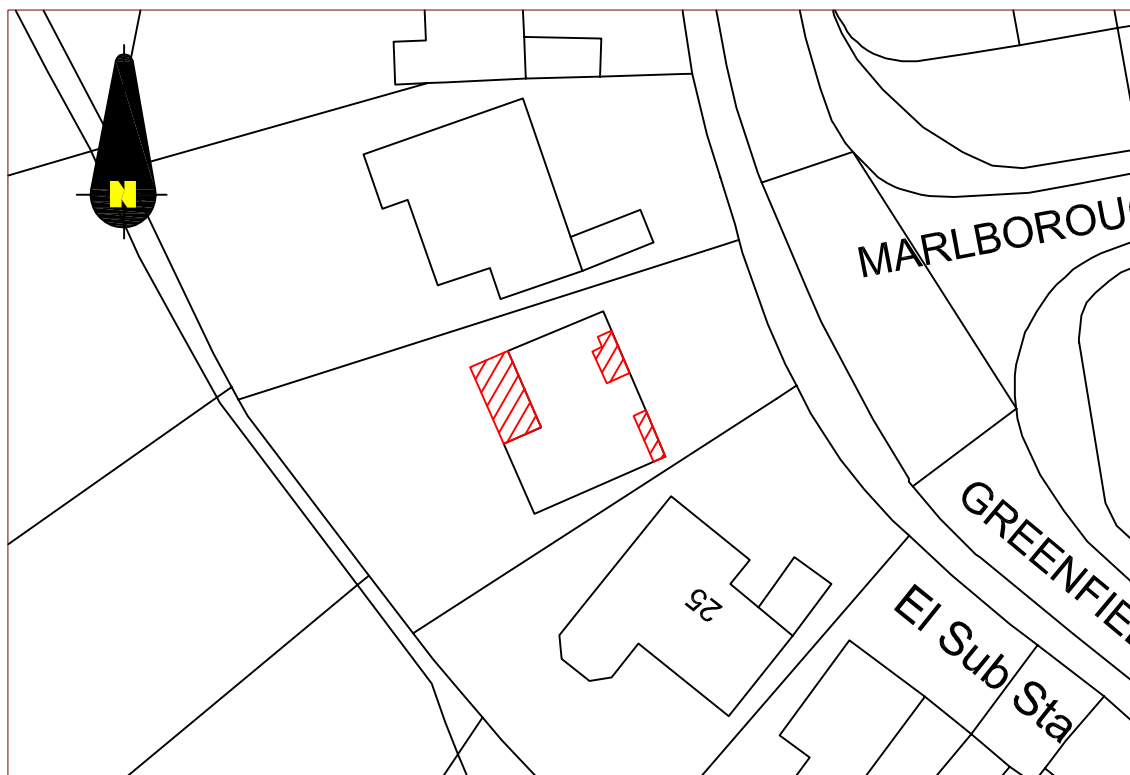

Block Plan 1:500


Location Plan 1:1250

Ordnance Survey[®]

OS Mastermap[™]


Provided by Blackwells

Licence no: 100041040

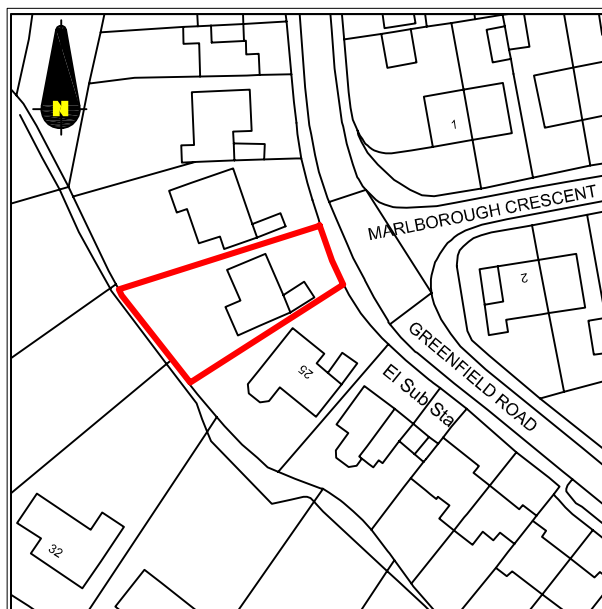

©Crown Copyright 2021

Reproduction in whole
or in part is prohibited
without the prior permission
of Ordnance Survey.

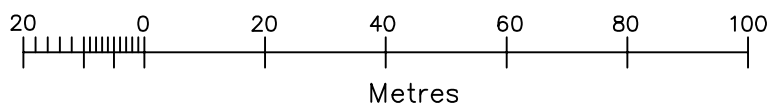

John Keates *design*

"Kenwood", Newcastle Road, Talke, Stoke-on-Trent, ST7 1UR

01782 771843

07944408853

e-mail: john@john-keates-design.co.uk

www.john-keates-design.co.uk

**TITLE: Location
and Block
Plans**

**PROJECT: Rear & front extensions at
27, Greenfield Road
Endon**

**CLIENT: Alastair Walker
27, Greenfield Road
Endon**

**DATE: 28th. October 2021
SCALE: 1:500 & 1:1250 @ A4**

DRG NO: 21-016-02