
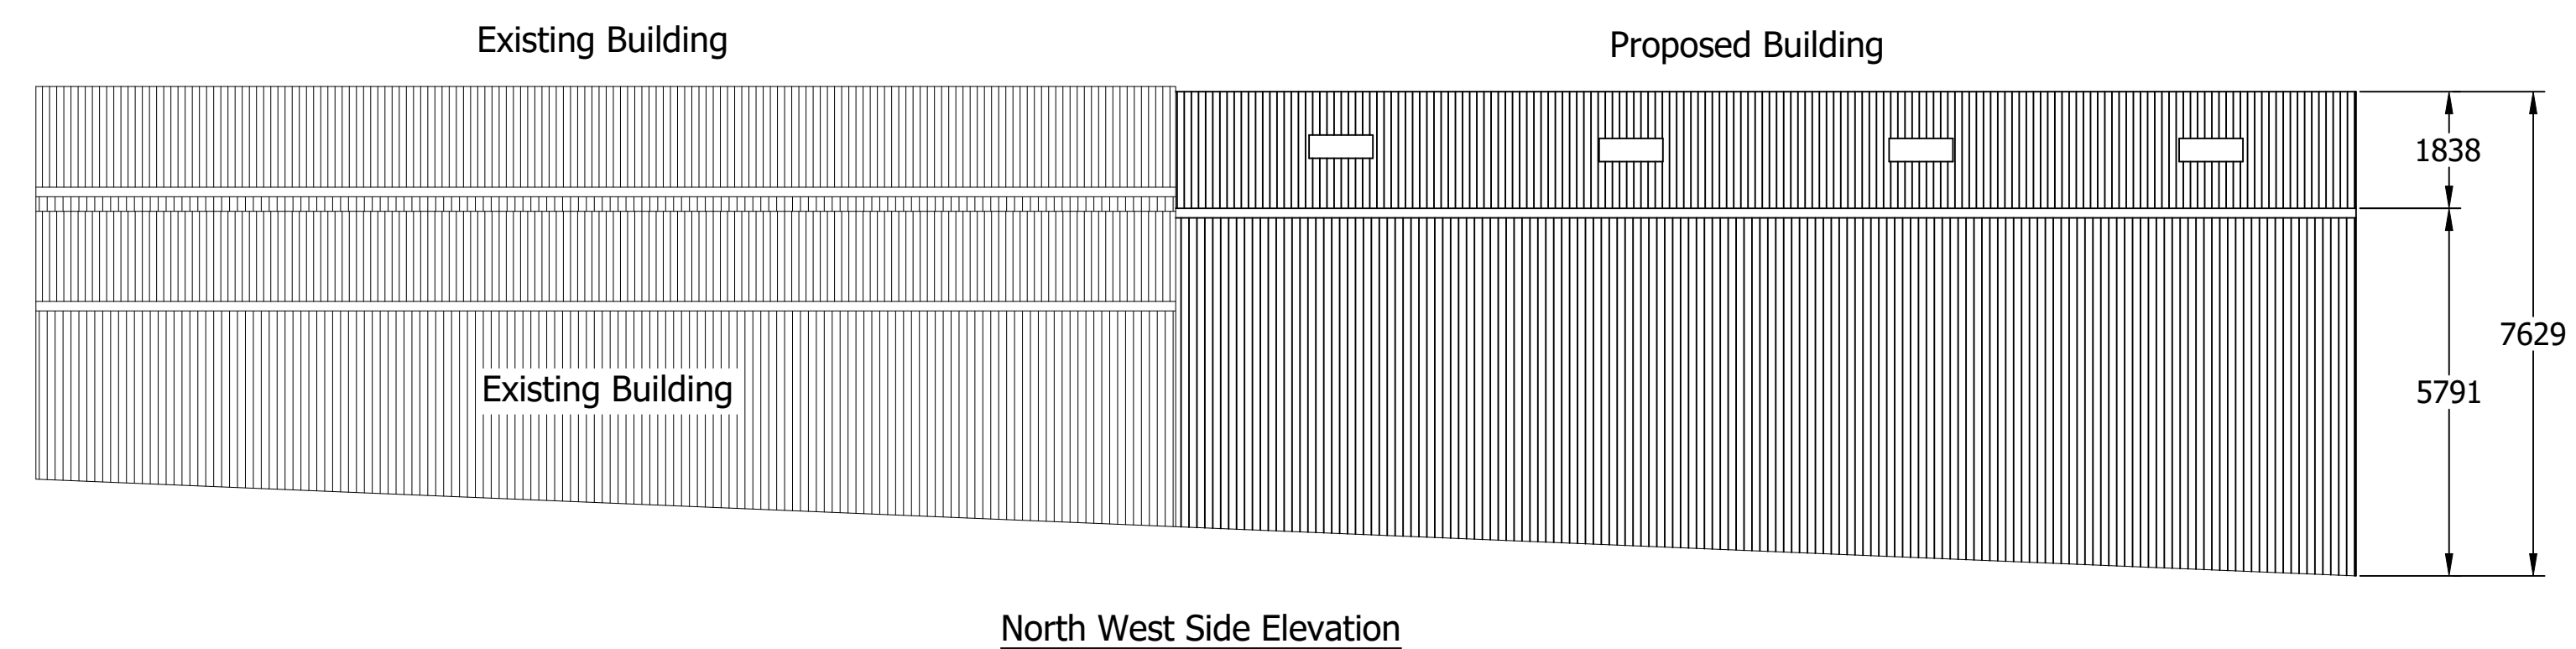
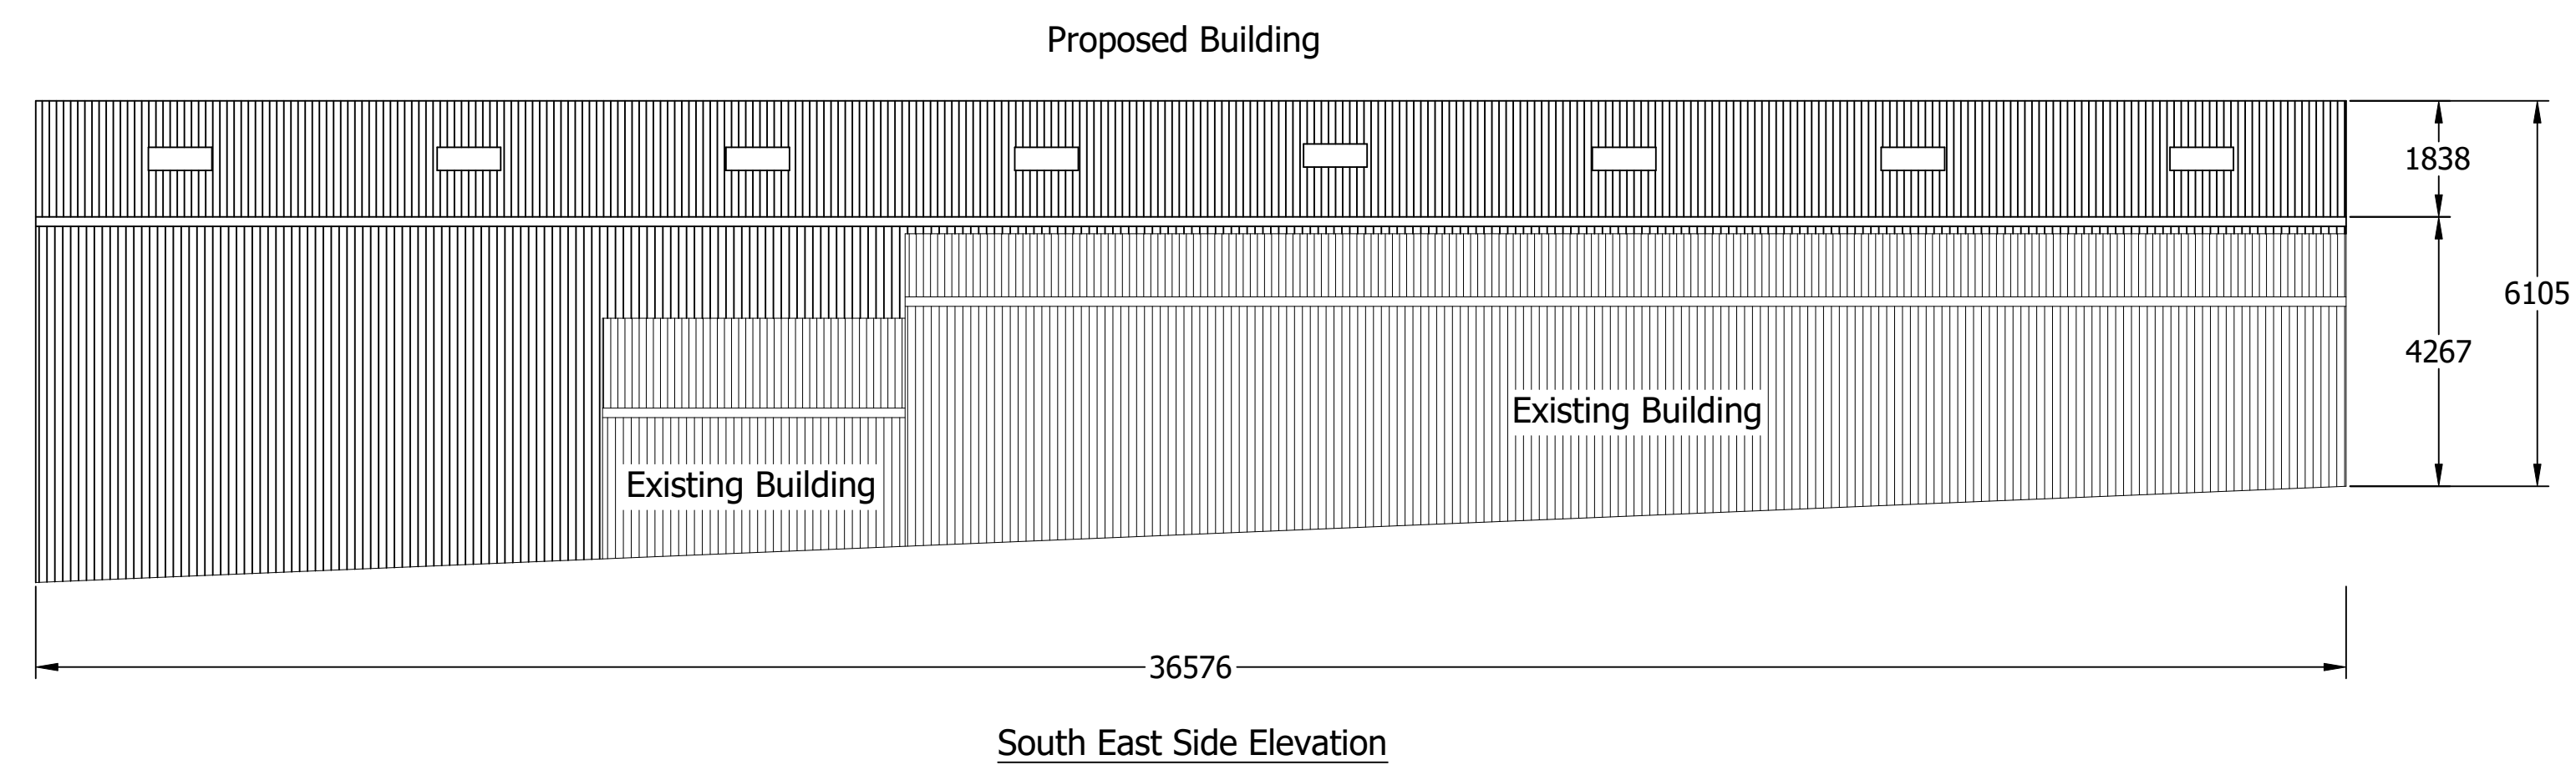
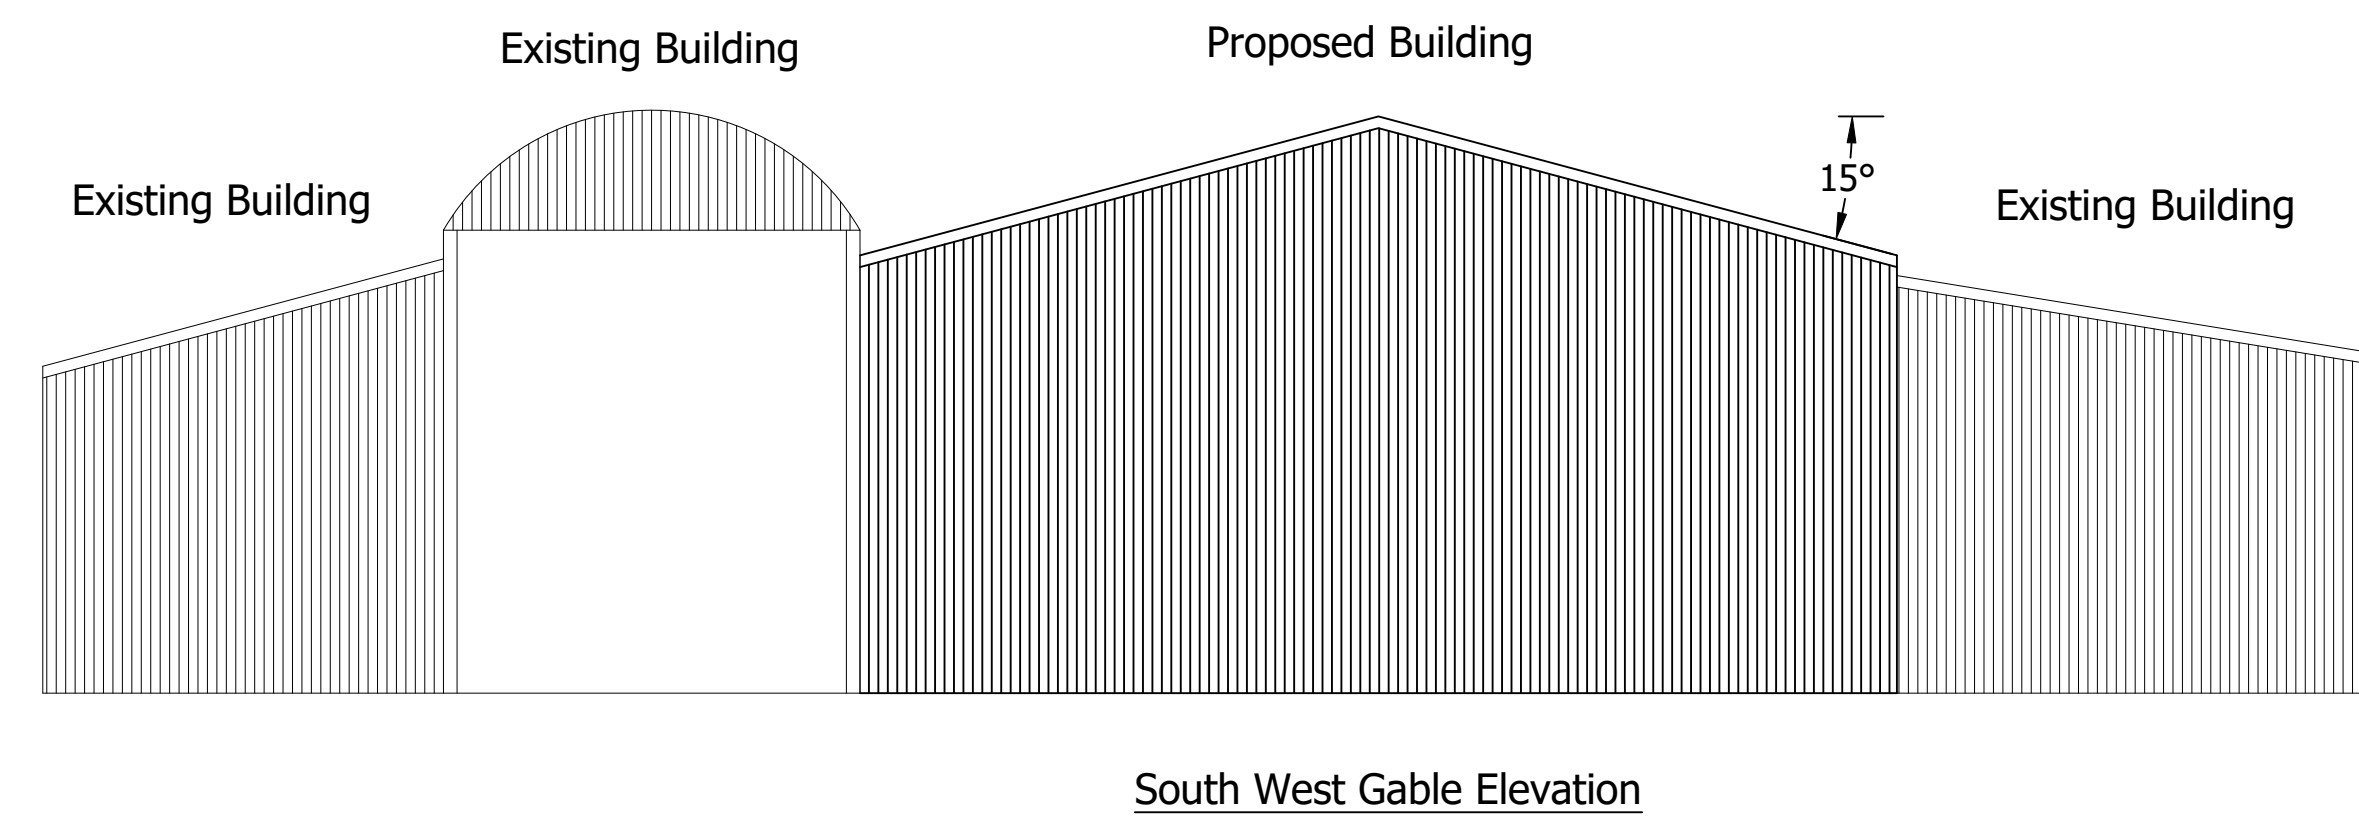


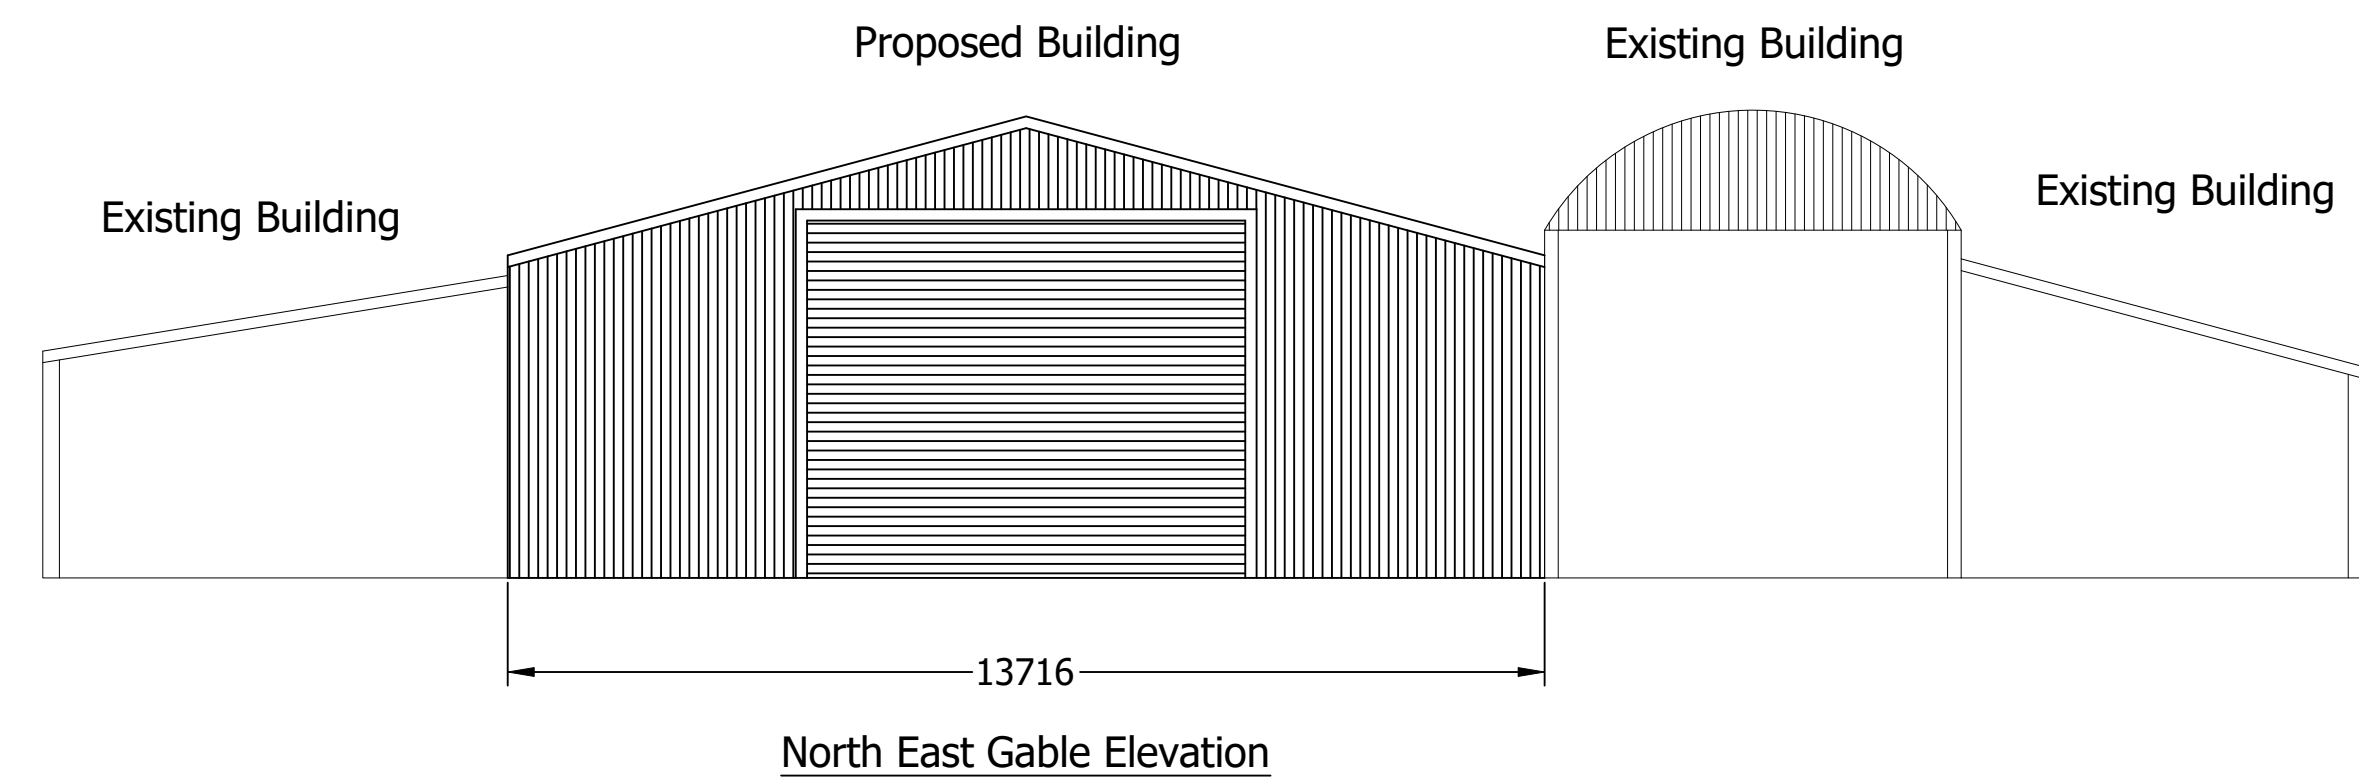

Roof sheeting to be Natural coloured fibre cement sheeting.

Vertical cladding to be box profile steel sheeting coloured Juniper Green (BS12B29).

The North East Gable Elevation will incorporate a Roller Shutter Door.

All dimensions are stated in mm



Vine House, Ashbourne, Derbyshire. DE6 1AE
Telephone: 01335 342201 opt:2
www.bagshaws.com

Applicant:		P G Beswick & Sons Birch Trees Farm, Biddulph Road, Horton, Leek. ST13 8PL
Proposal:		Proposed Agricultural Replacement Building
Scales:	1:100 @ A1	Detail: Elevation Details
Date:	19th October 2021	Drawing No. 14741-003