


Reproduced from Ordnance Survey digital map data, 1:2500 scale, by permission of Ordnance Survey on behalf of The Controller of Her Majesty's Stationery Office.
© Crown copyright. All rights reserved. Licence Number: 100005813

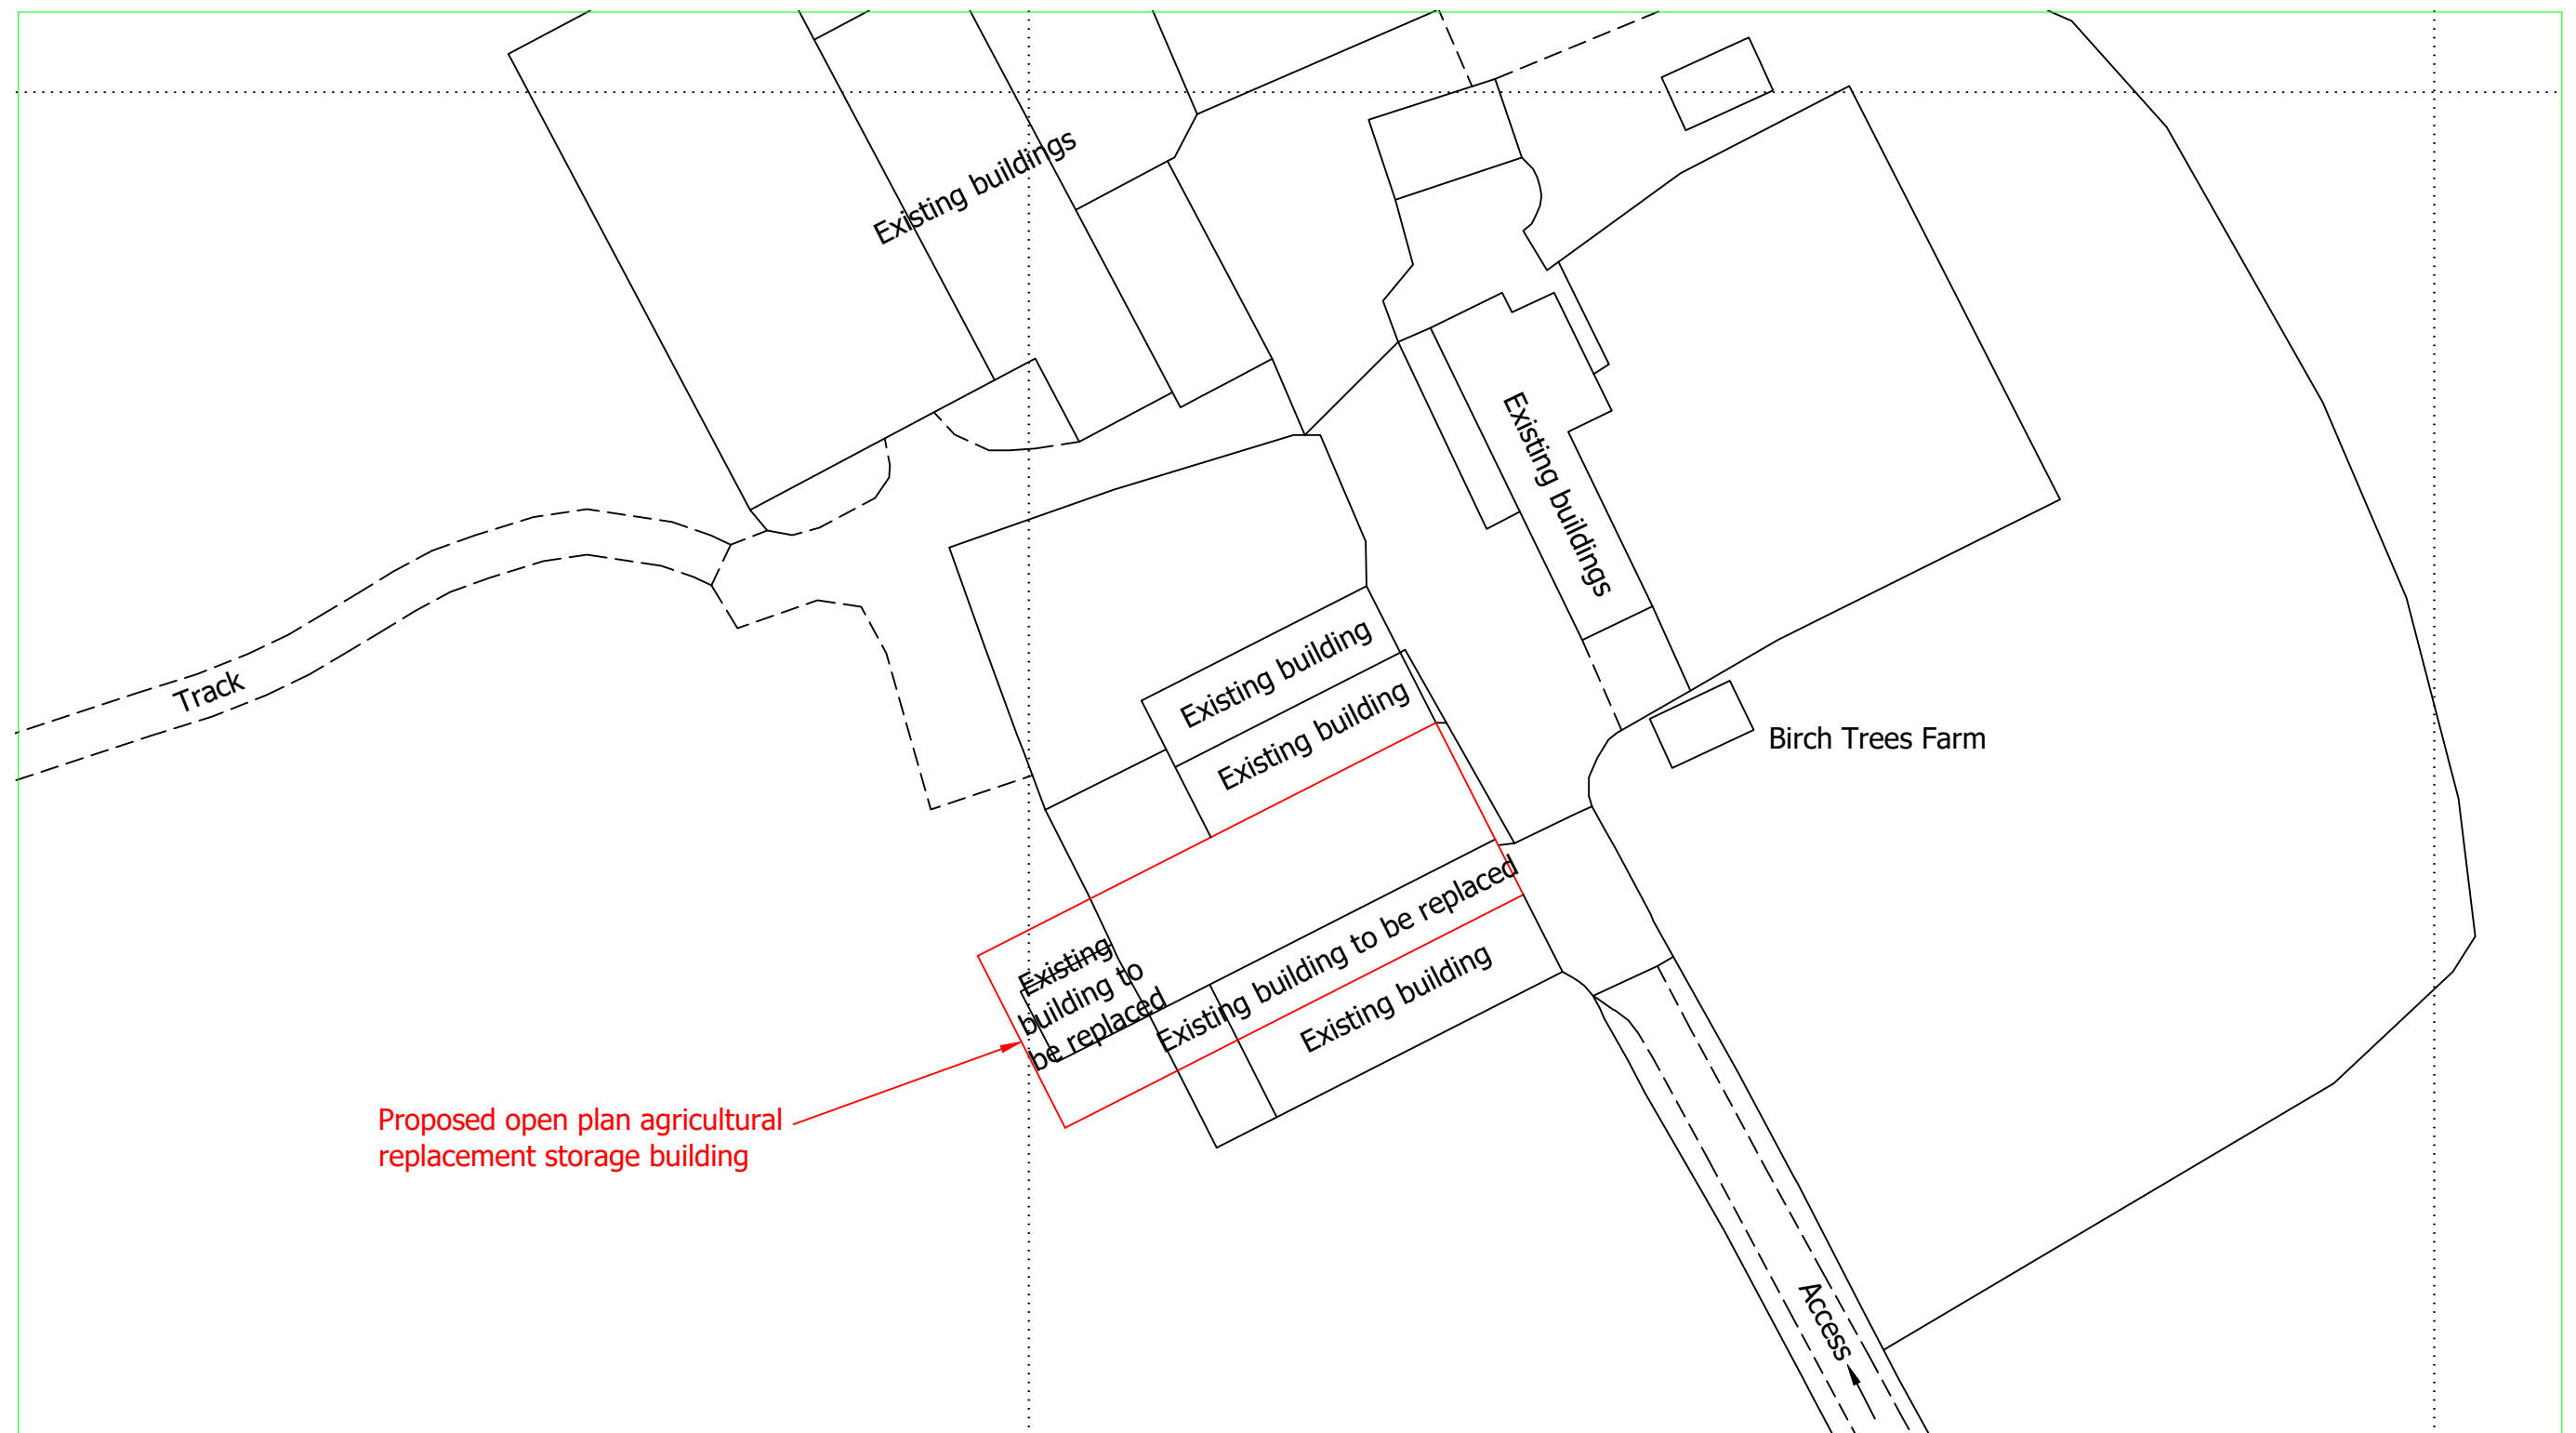

Vine House, Ashbourne, Derbyshire. DE6 1AE
Telephone: 01335 342201 opt:2
www.bagshaws.com

Applicant:		P G Beswick & Sons Birch Tree Farm, Biddulph Road, Horton, Leek. ST13 8PL	
Proposal:		Proposed Agricultural Replacement Building	
Scales:	1:500 @ A3	Detail:	Block plan
Date:	19th October 2021	Drawing No.	14741-002