



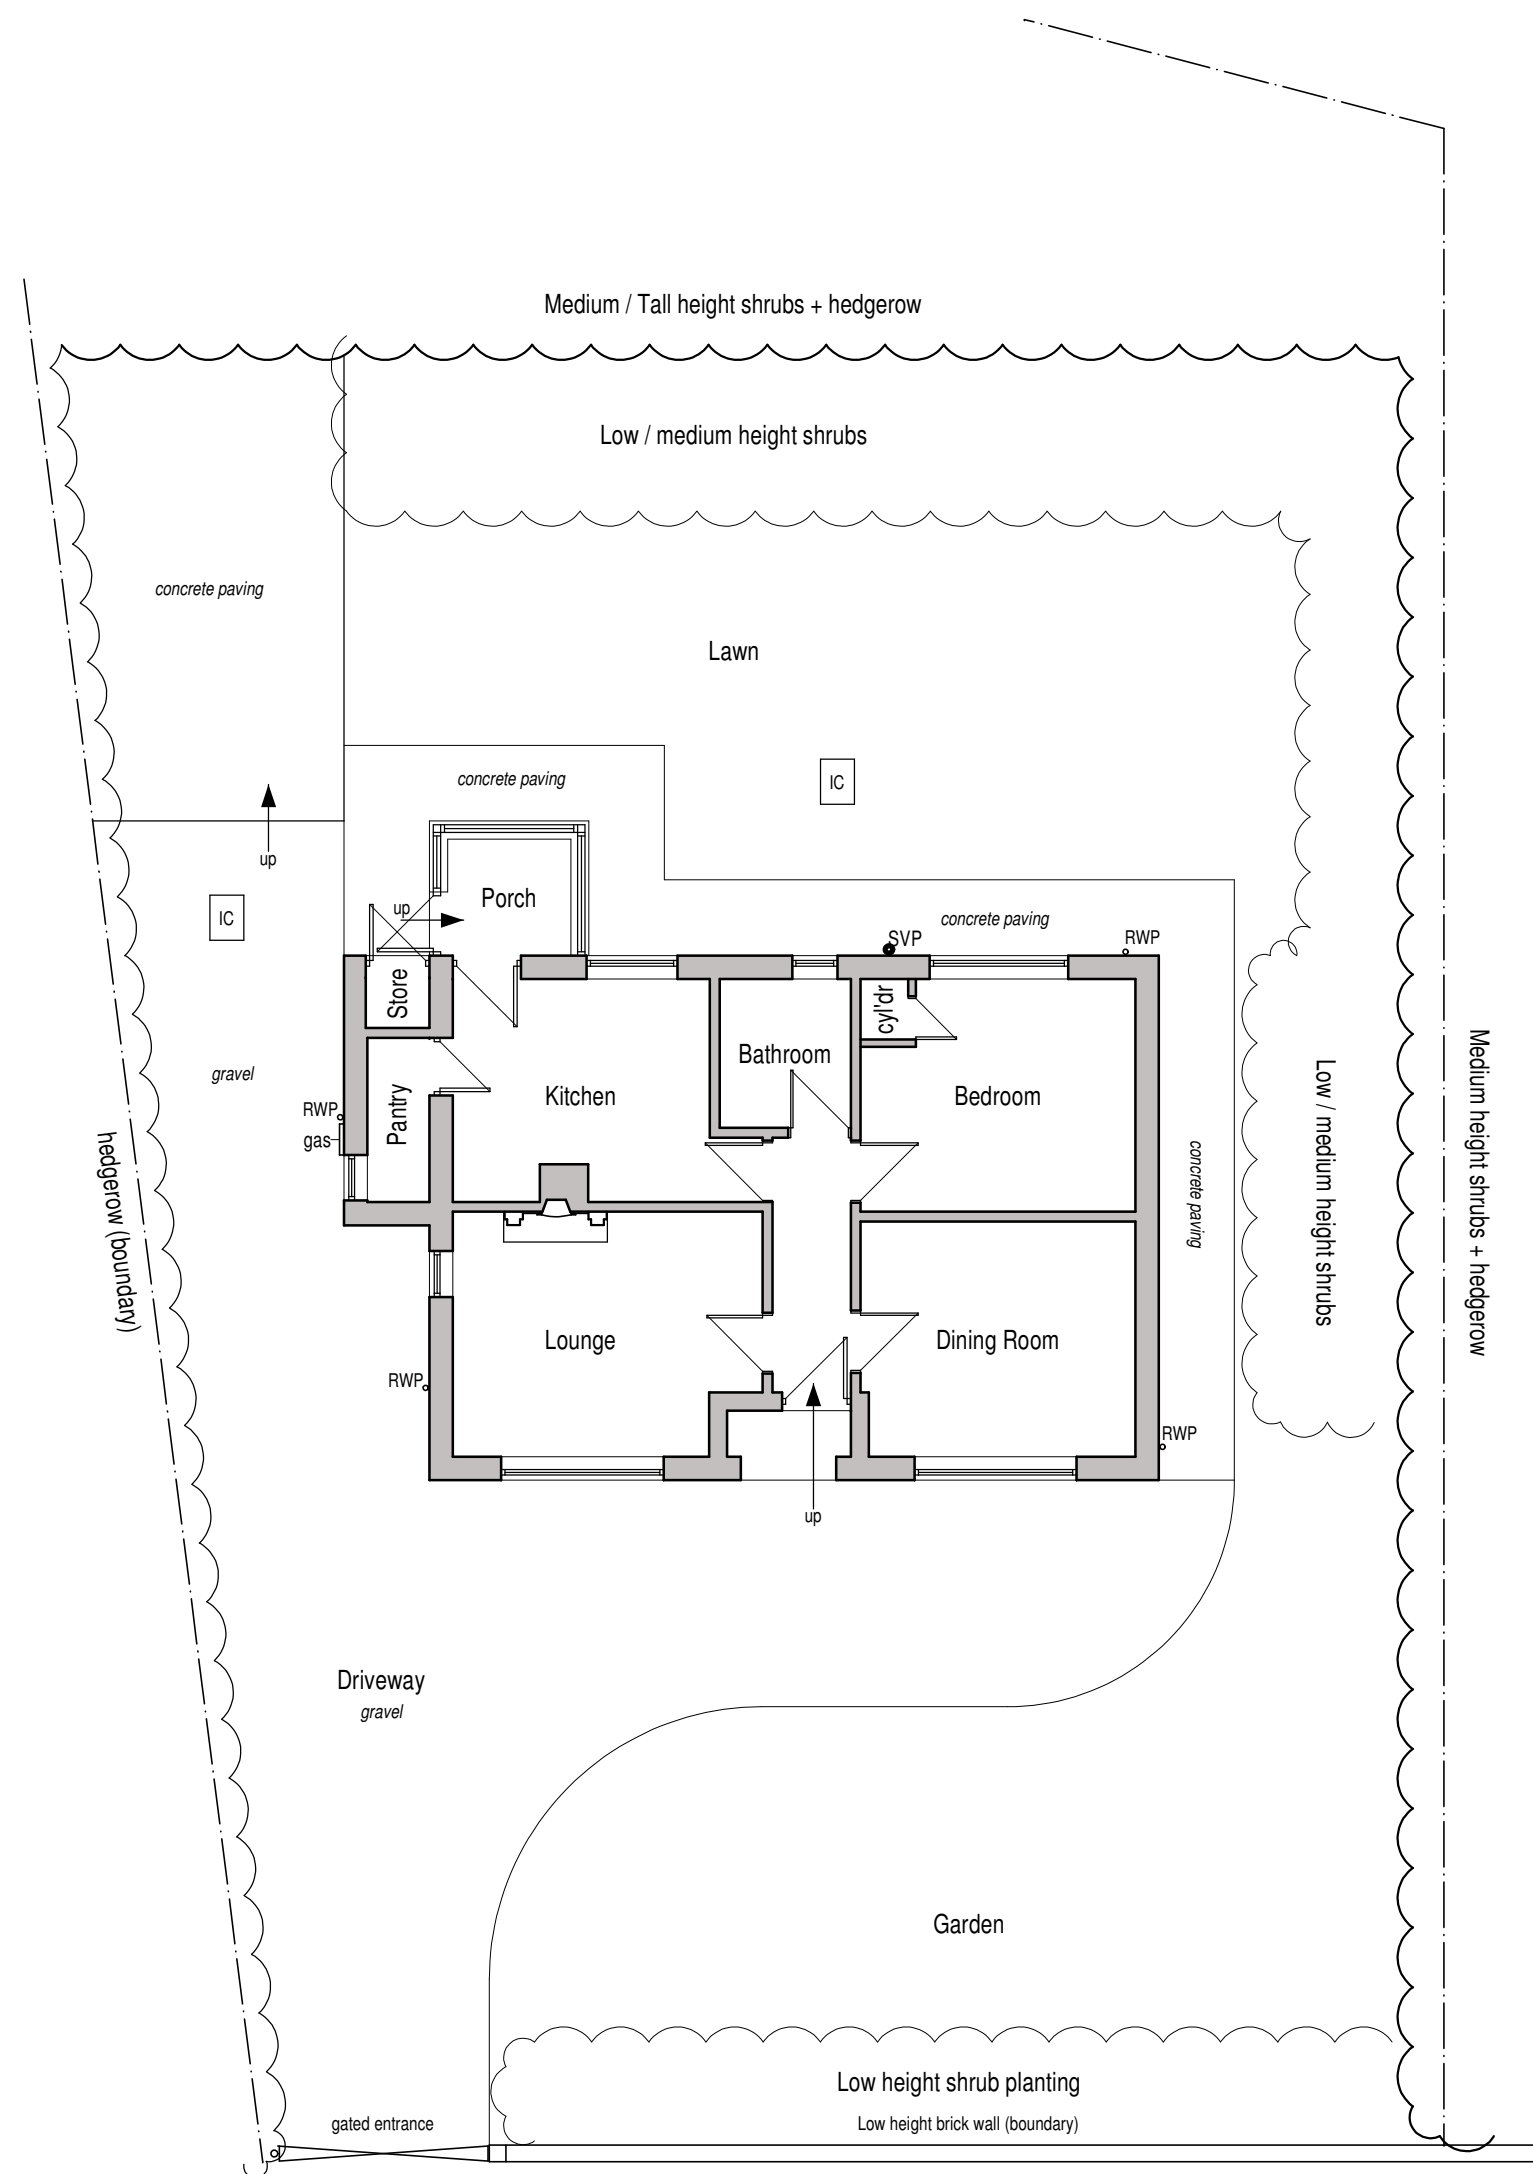


Floor Plan

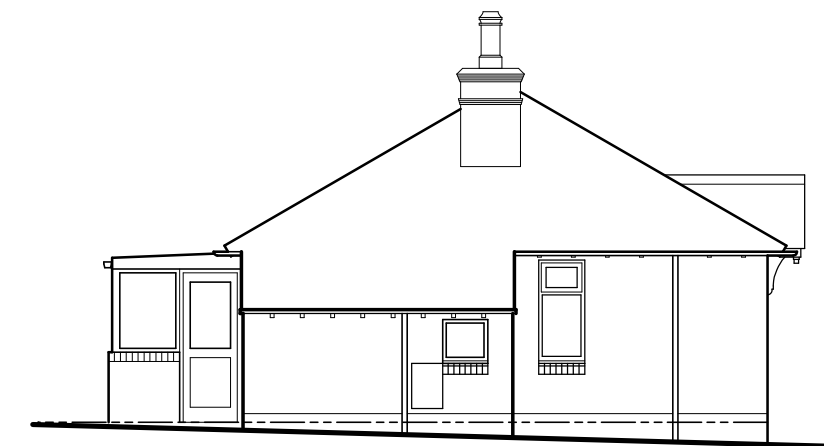


North-West Elevation




North-East Elevation

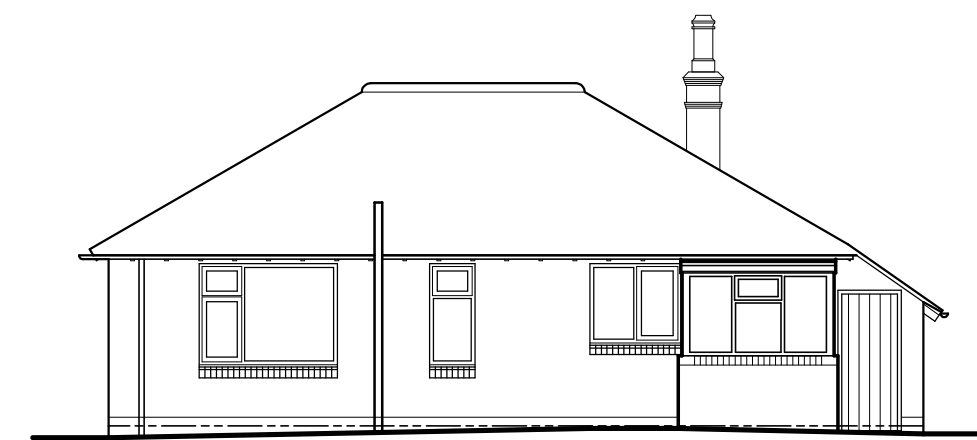

South-East Elevation

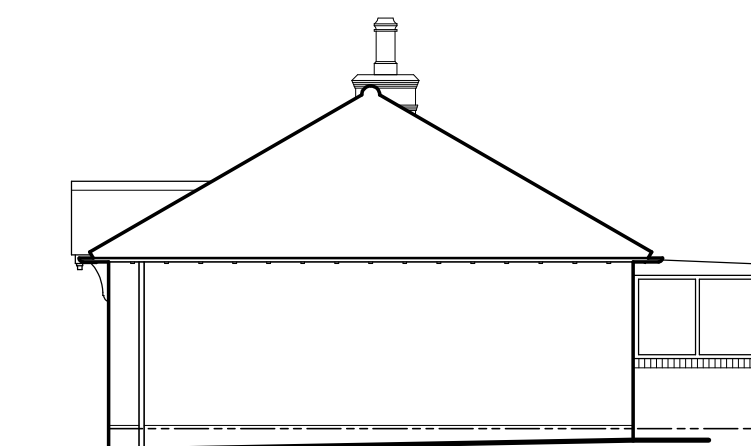

South-West Elevation

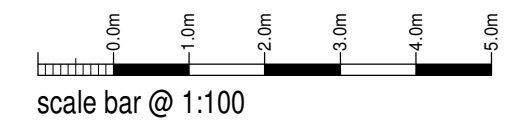

Mr Berrisford

Proposed detached garage,
replacement of boundary wall and
reinstatement of access at
Dorandale, Stanley Road
Stockton Brook,
Stoke-On-Trent, ST9 9LL

Existing Conditions
Floor Plan + Elevations

Date	Sheet	Scale
August 2021	A2	1:100
Org No.	Rev.	Drawn
2021-2623-01	-	NAW



10 Cawdry Buildings, Fountain Street, Leek. ST13 6JP
Telephone: 01538 386002
E-mail: info@sammonsltd.co.uk
Web: www.sammonsltd.co.uk

This drawing is copyright.
All dimensions must be checked prior to commencement.