

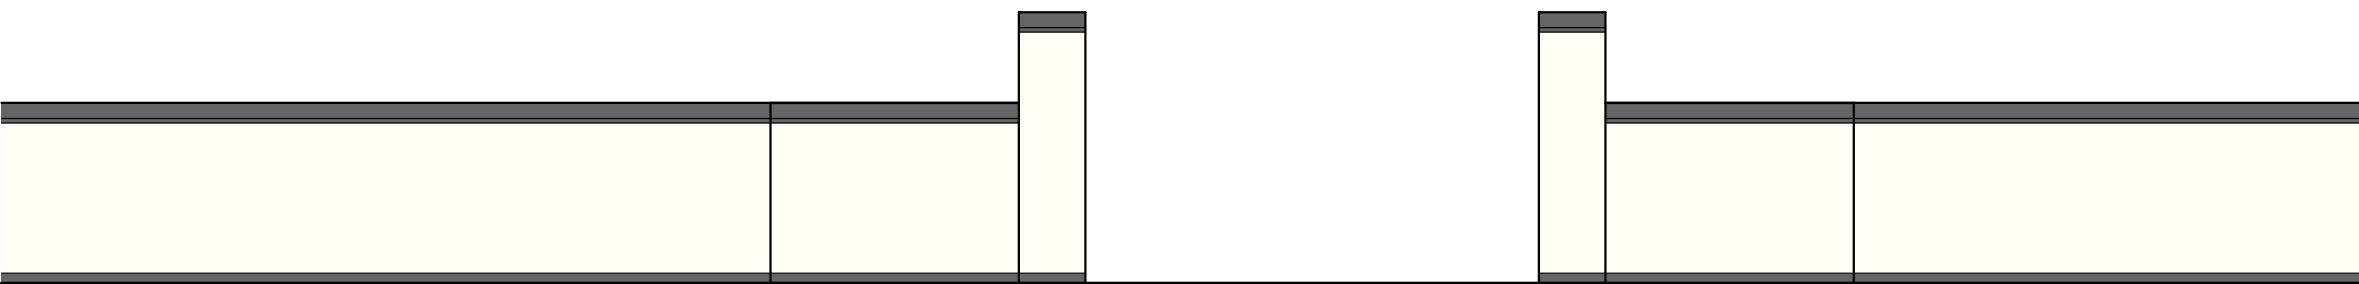


Proposed Elevation
Stanley Road (North West)

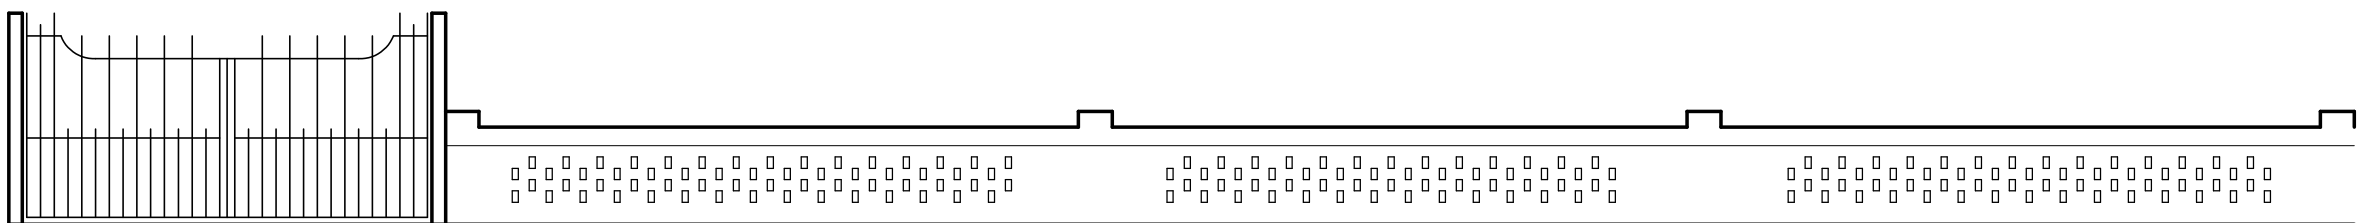


Proposed Elevation
South East

NOTE -
Refer to drawing ref 2021-2623-02 for description of
materials and landscaping.
Always refer to latest amended drawing.

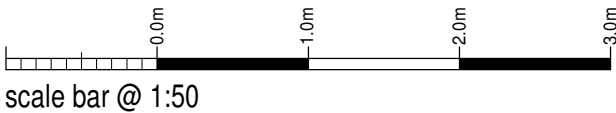

Existing Elevation
Stanley Road (North West)

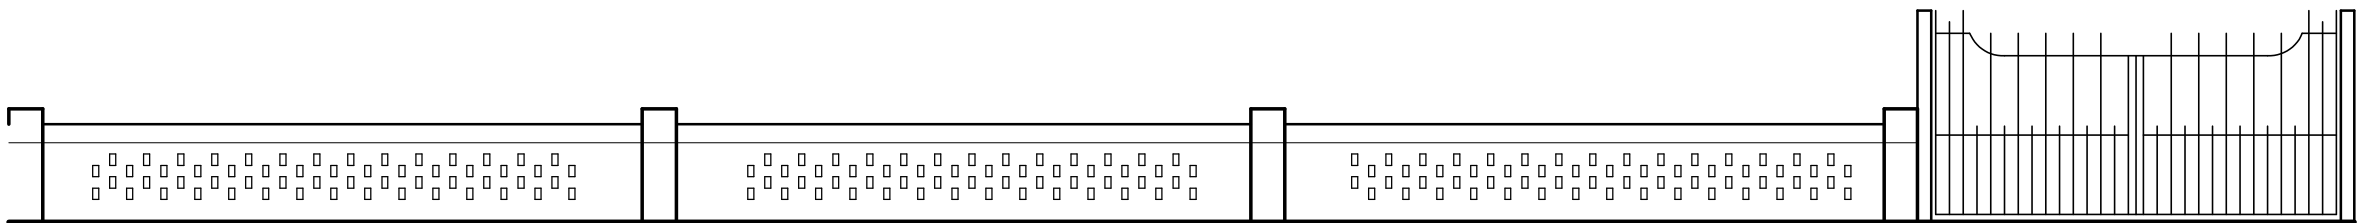

Existing Elevation
South East

Mr Berrisford

Proposed detached garage,
replacement of boundary wall and
reinstatement of access at
Dorandale, Stanley Road
Stockton Brook,
Stoke-On-Trent, ST9 9LL
Planning Proposal - Boundary Wall
Existing and Proposed Elevations

Date	Sheet	Scale
October 2021	A2	1:50
Dwg No.	Rev.	Drawn
2021-2623-04	-	NAW



10 Cawdry Buildings, Fountain Street, Leek. ST13 6JP
Telephone: 01538 386002
E-mail: info@sammonsltd.co.uk
Web: www.sammonsltd.co.uk

This drawing is copyright.
All dimensions must be checked prior to commencement.