



RECESSED BOX SASH WINDOW (GENERIC)

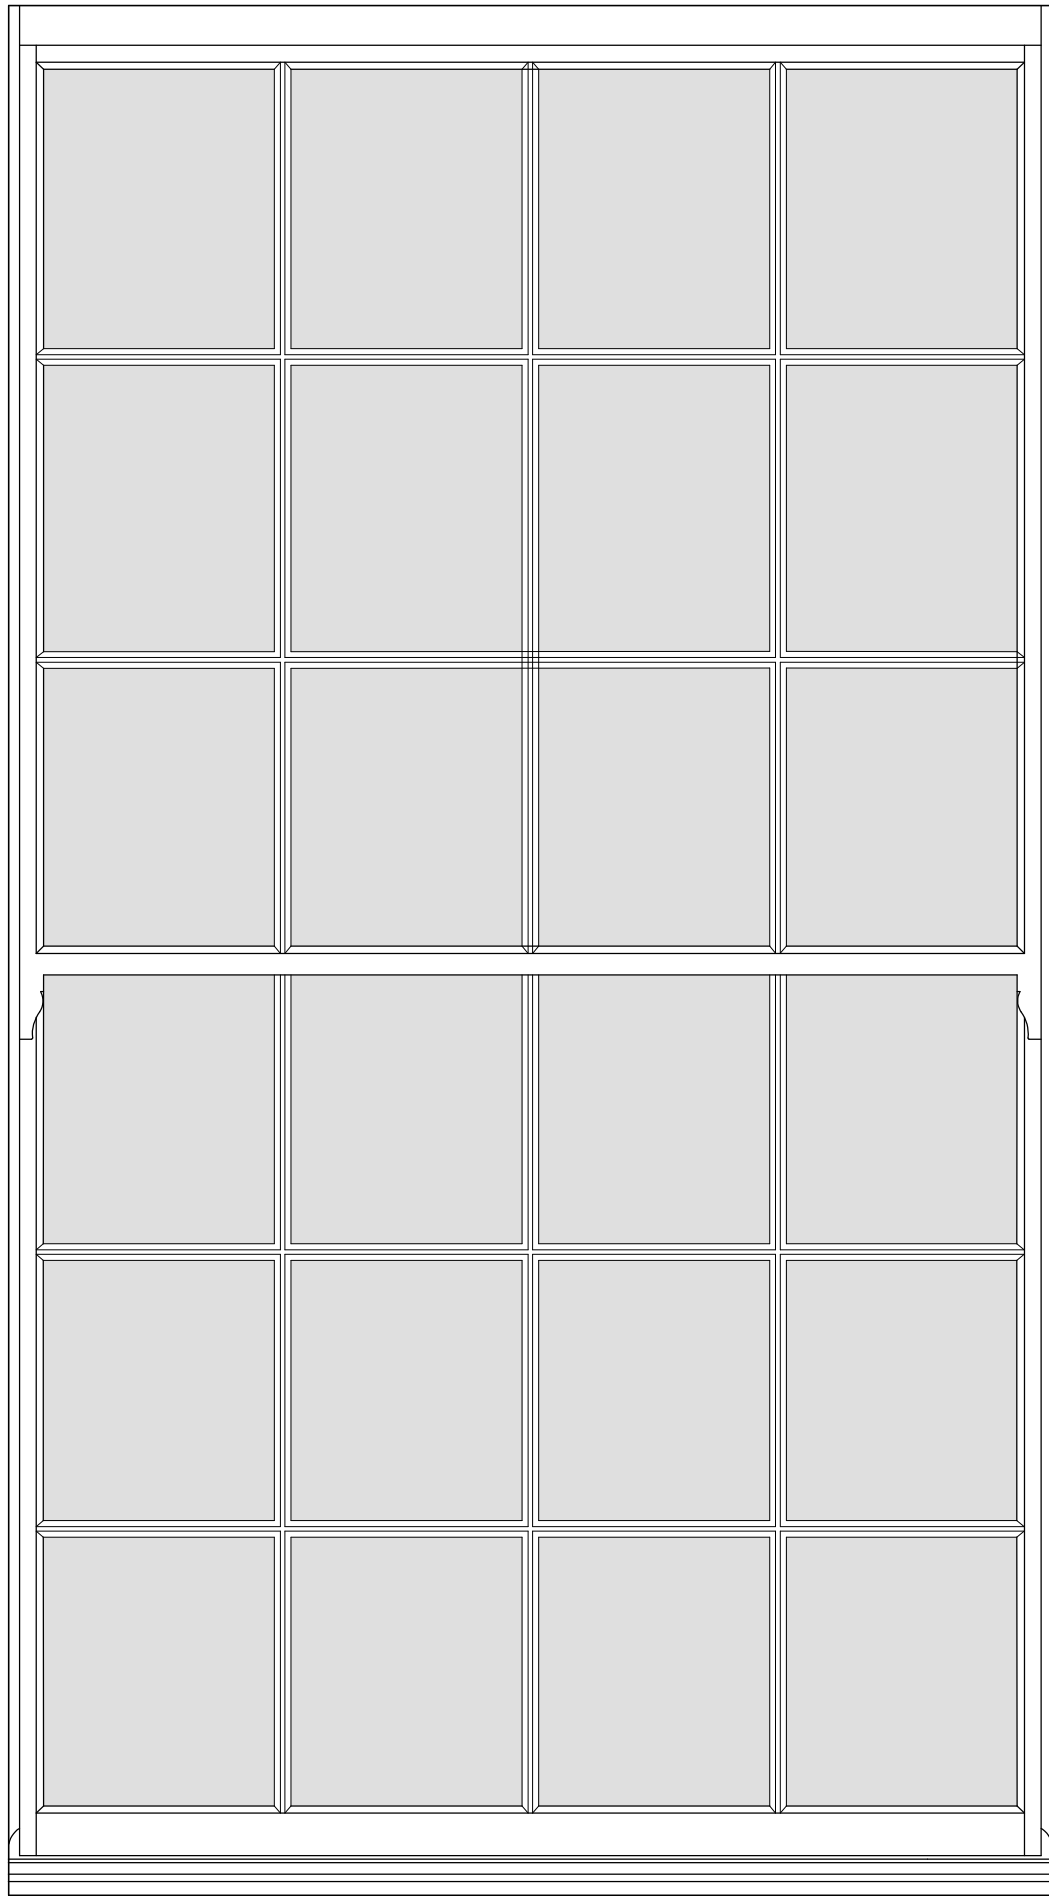


ELEVATION @ 1:10

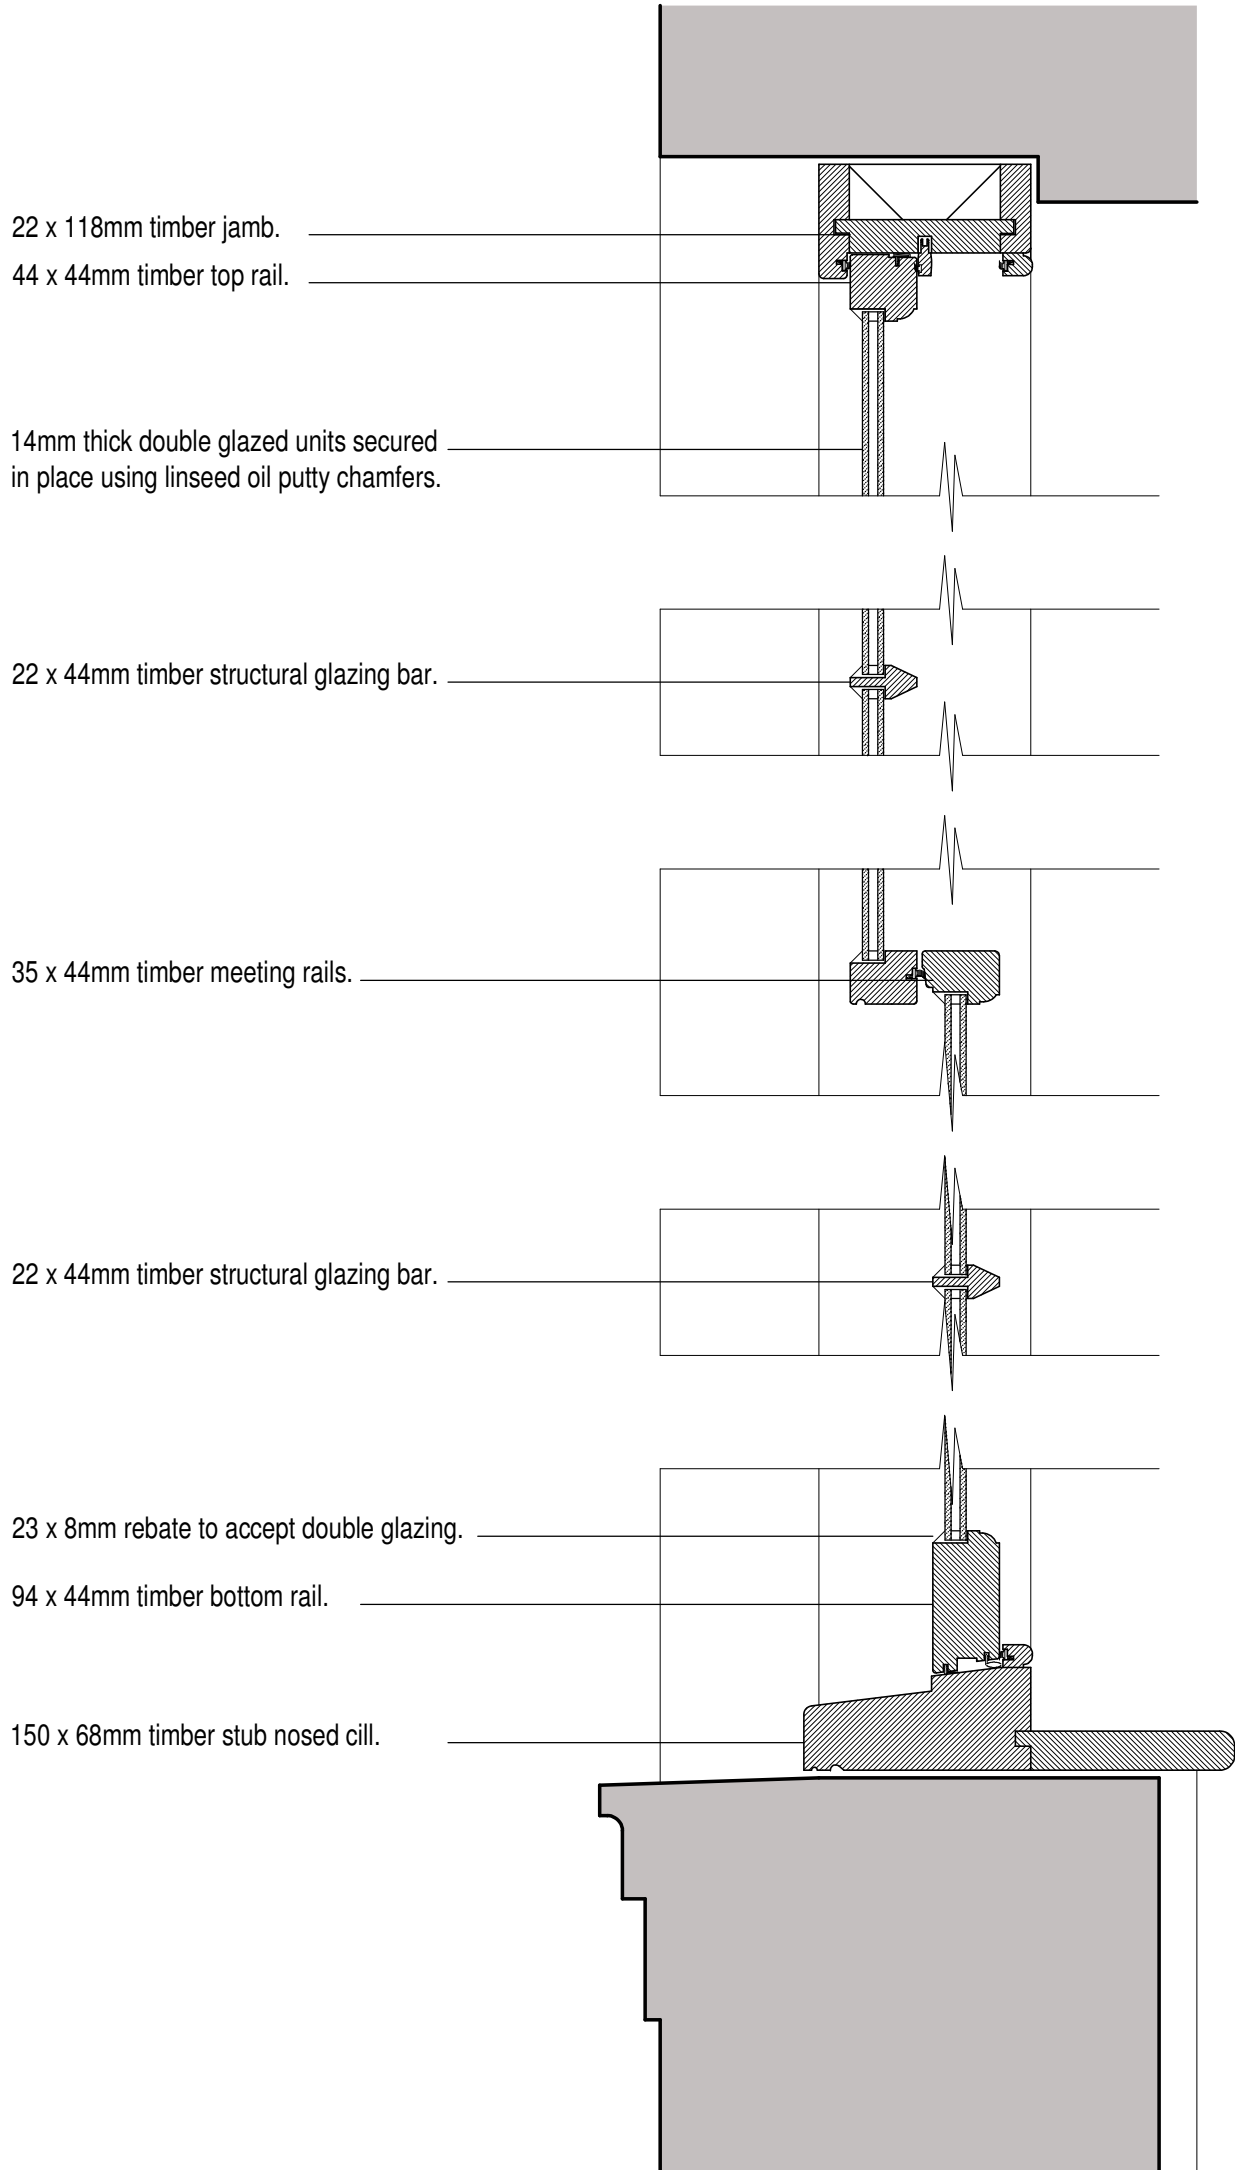


SECTION @ 1:5



BOX SASH WINDOW (GENERIC)

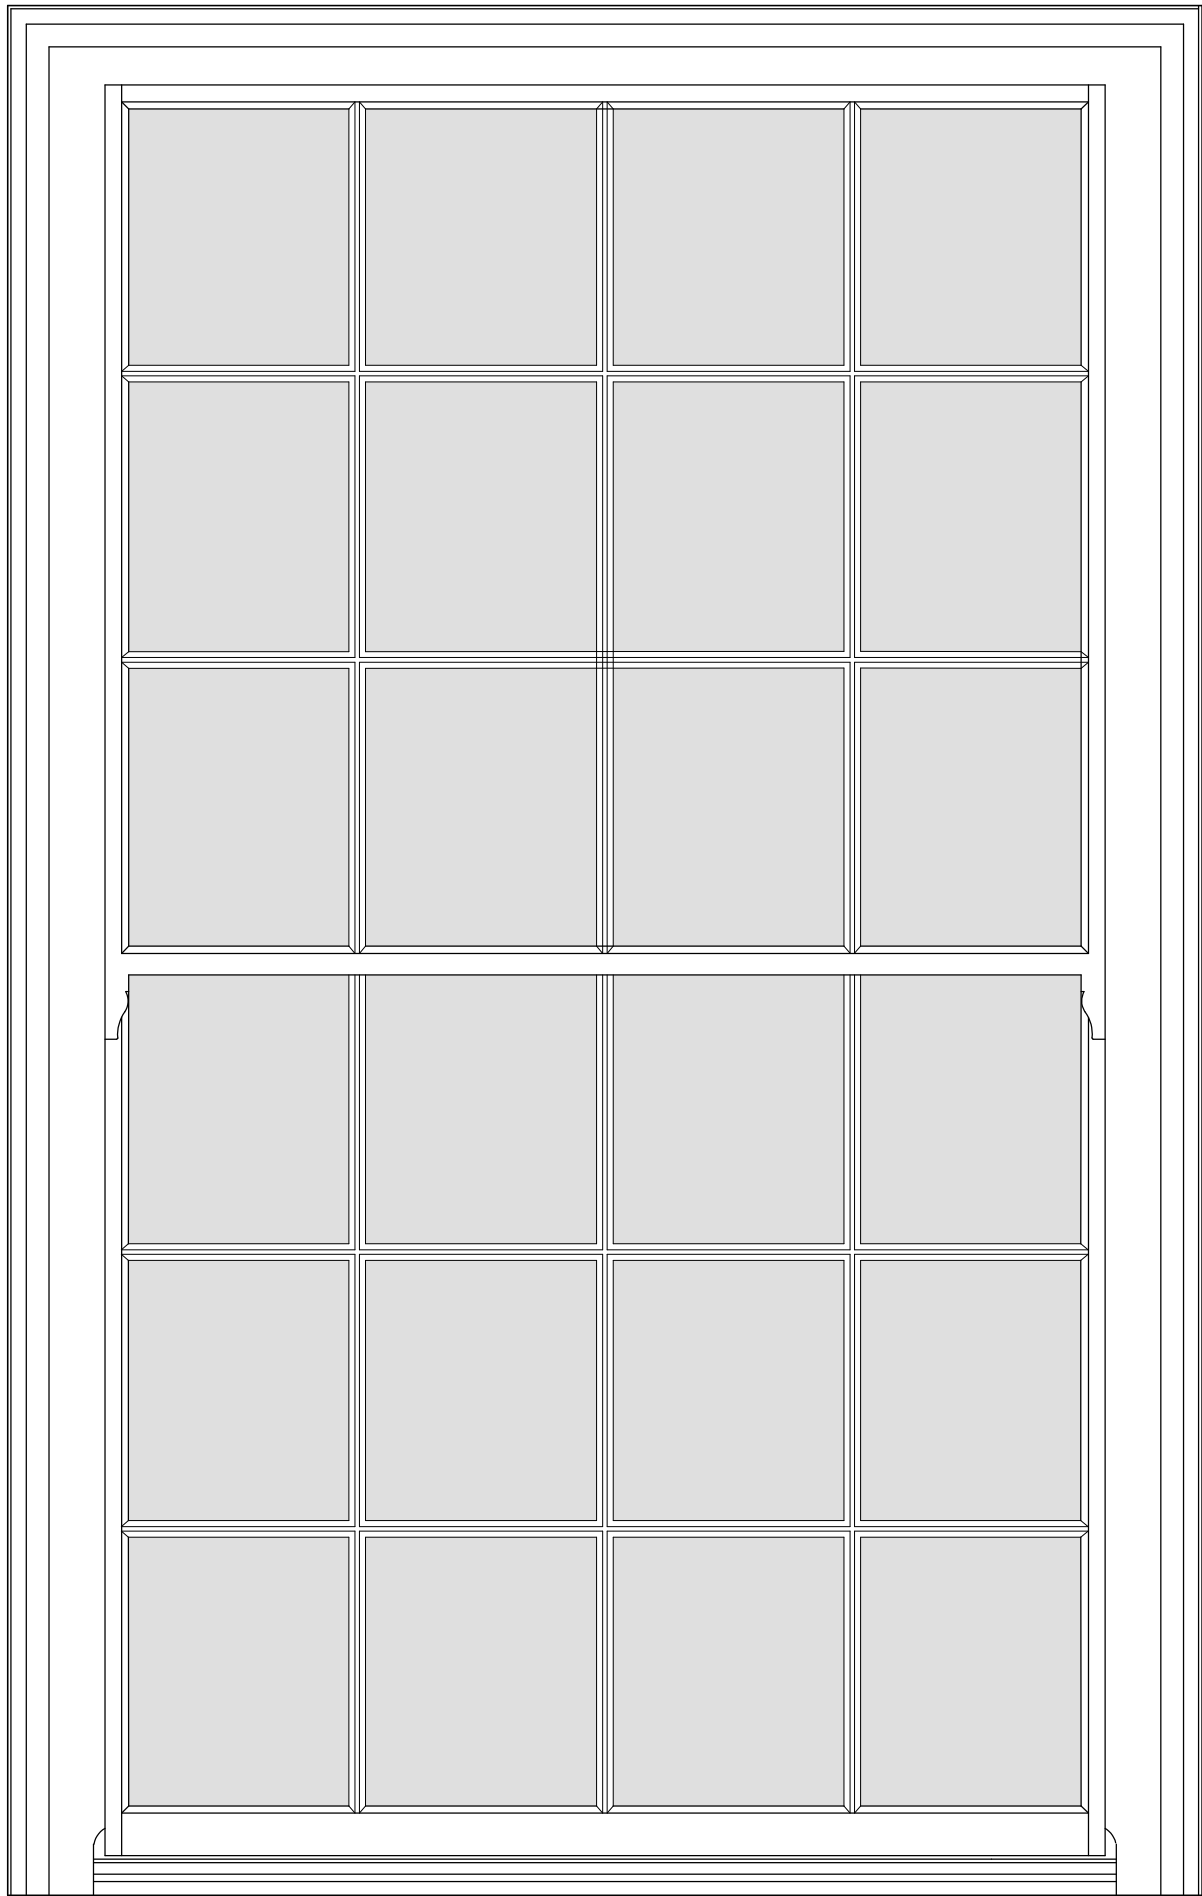

ELEVATION @ 1:10

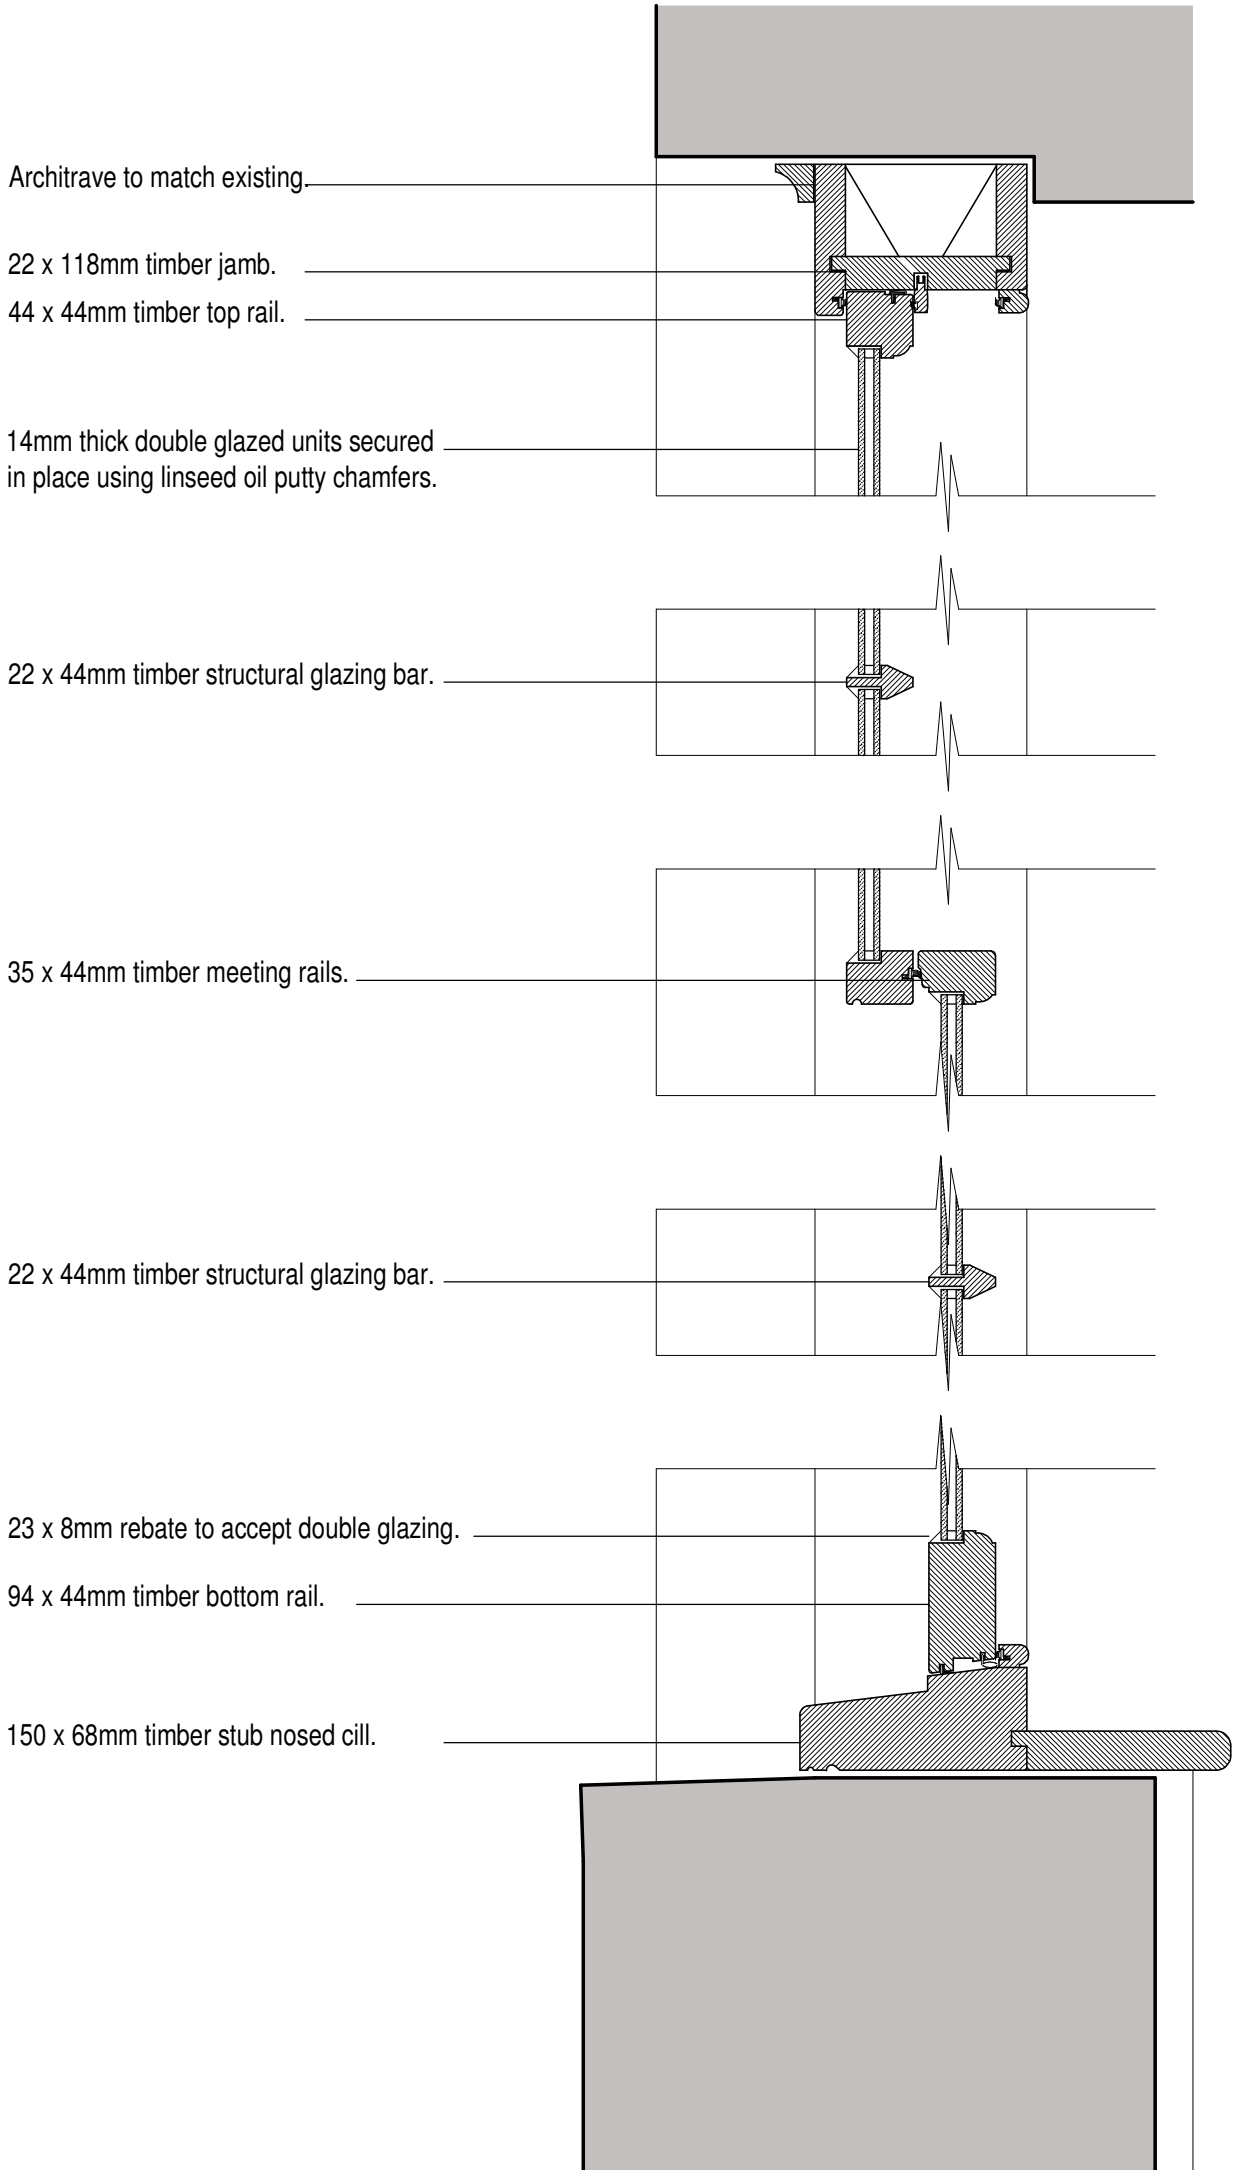


SECTION @ 1:5

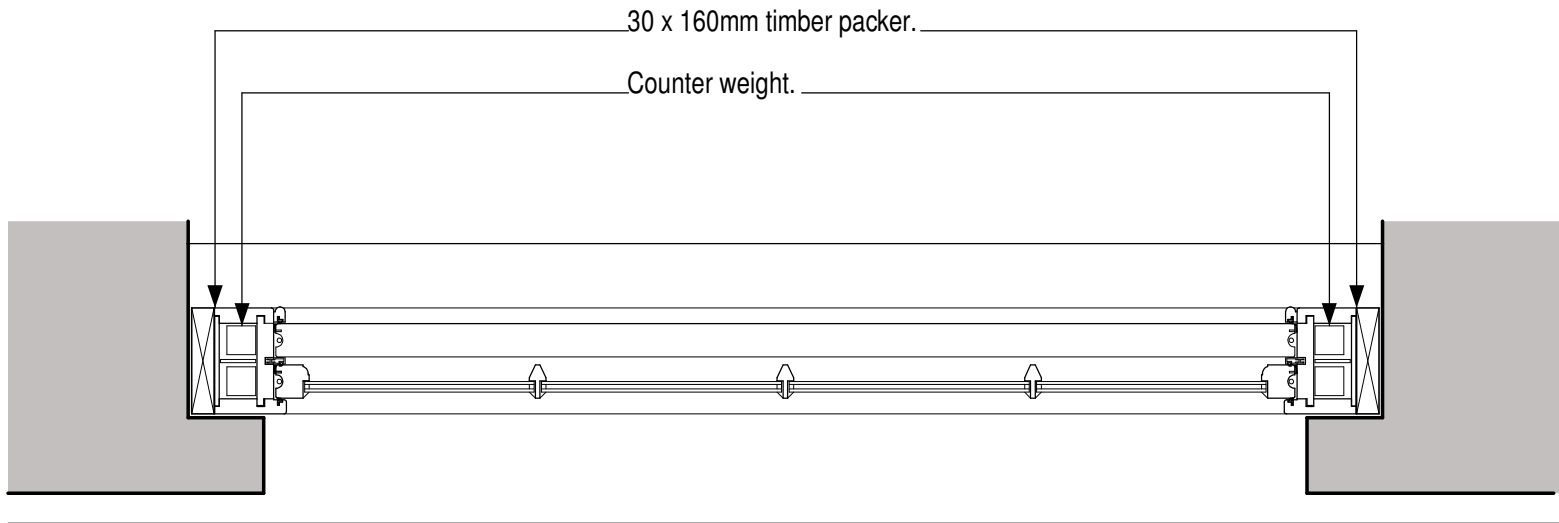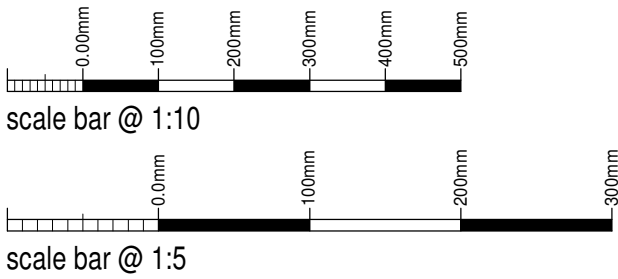

PLAN @ 1:10

WINDOWS
Window frames to be set back within opening to match existing.
Top rail, meeting rail, bottom rail, horns and glazing bars to be painted in white to match existing.
Architraves surrounding within the openings to be painted black to match existing.

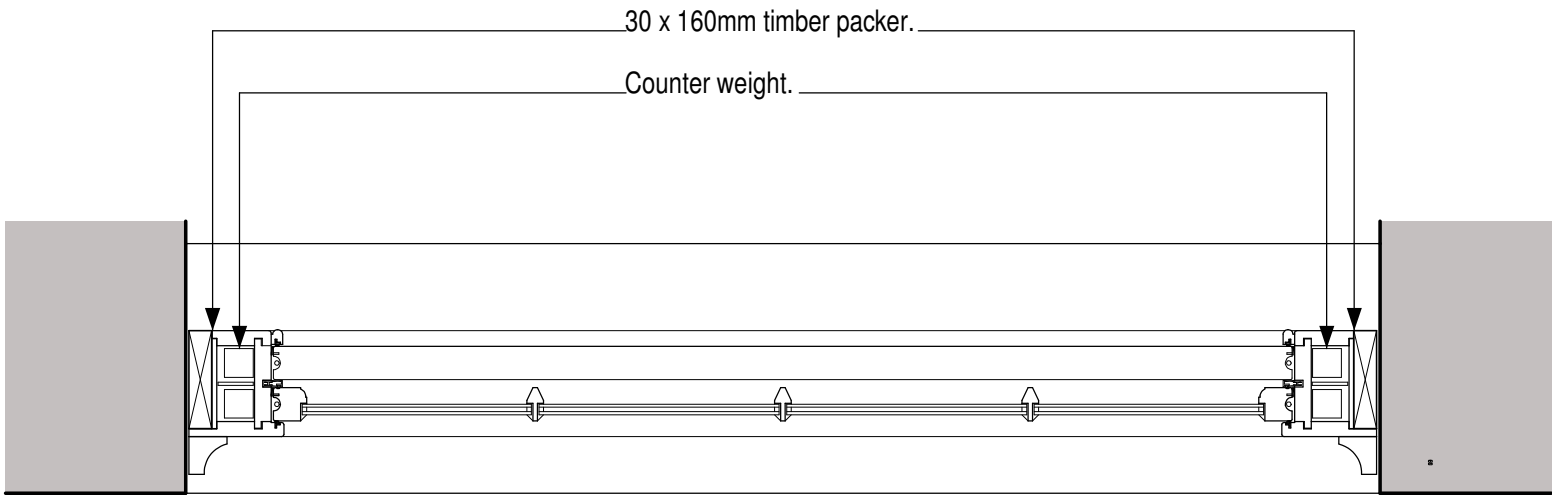

PLAN @ 1:10

Mr Carpenter

Proposed replacement windows at
St Edwards Lodge,
2-4 King Street, Leek,
Staffordshire,
ST13 5NW

Planning Conditions
Typical Box Sash Window Details

Date	October 2021	Sheet	Scale
Dwg No.	2020-2569-04	Rev.	1:10 + 1:5
		Drawn	NAW



10 Cawdry Buildings, Fountain Street, Leek, ST13 6JP
Telephone: 01538 386002
E-mail: info@sammonsltd.co.uk
Web: www.sammonsltd.co.uk

This drawing is copyright.
All dimensions must be checked prior to commencement.