
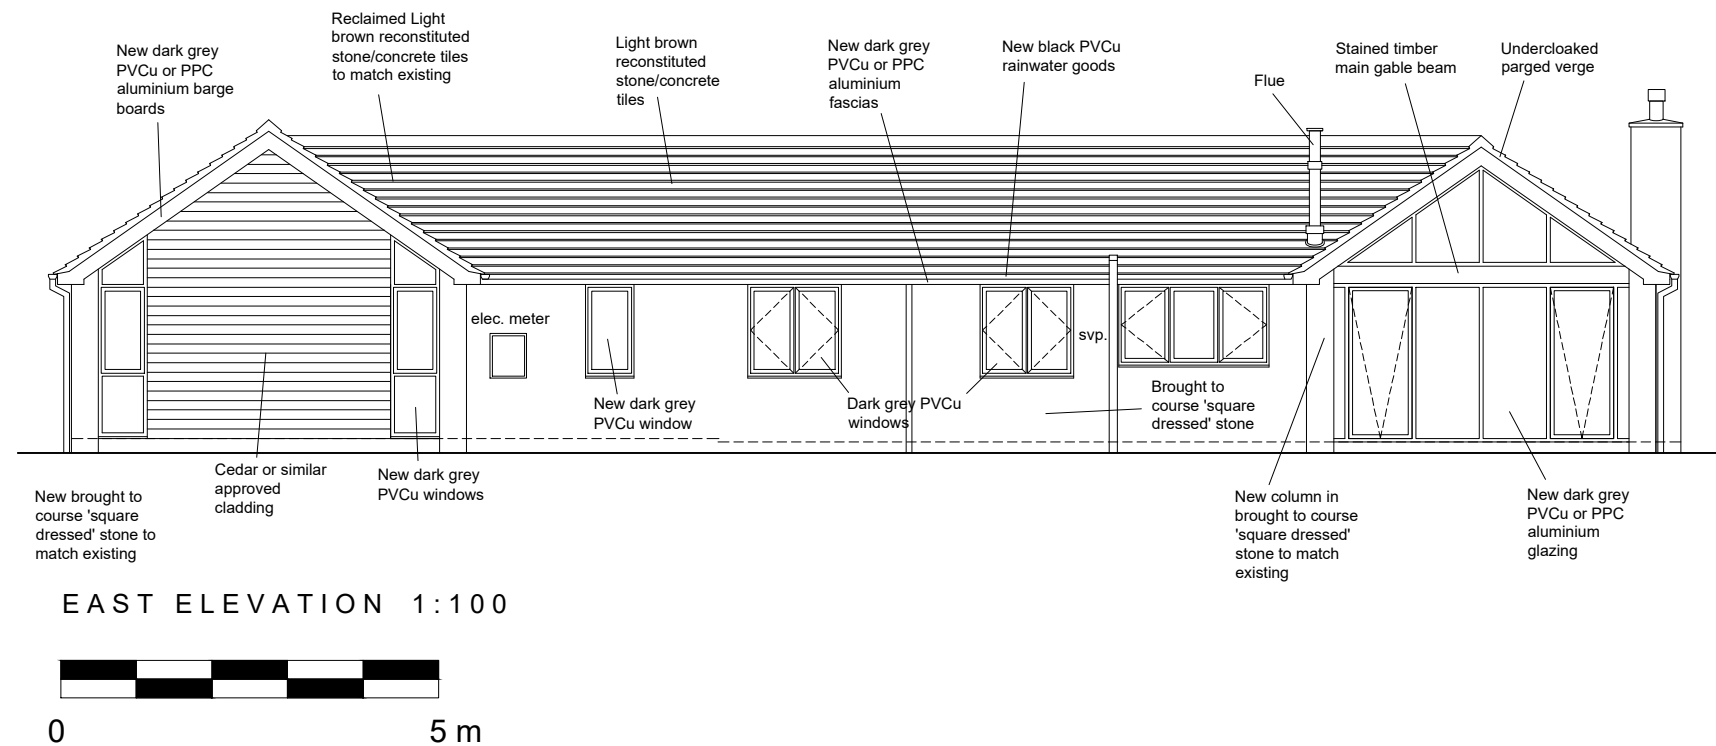
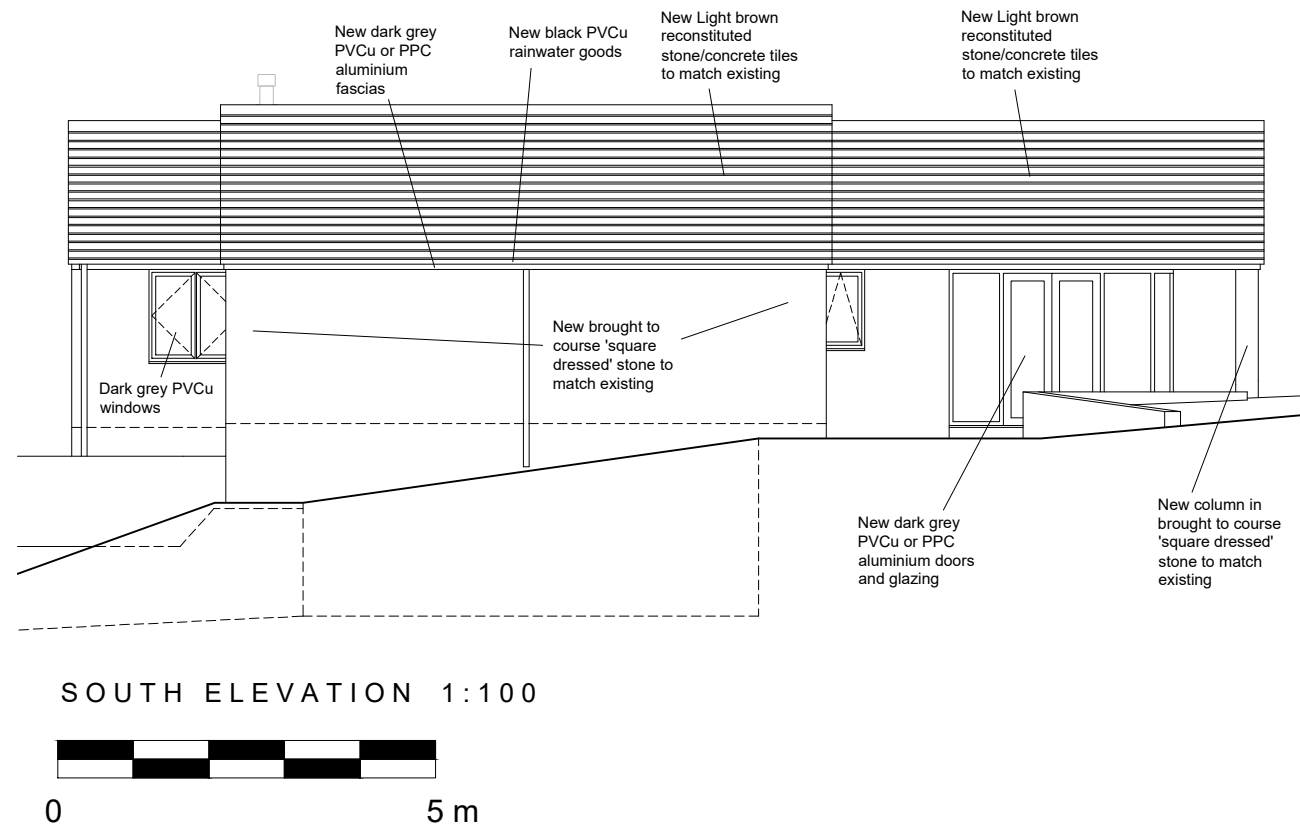
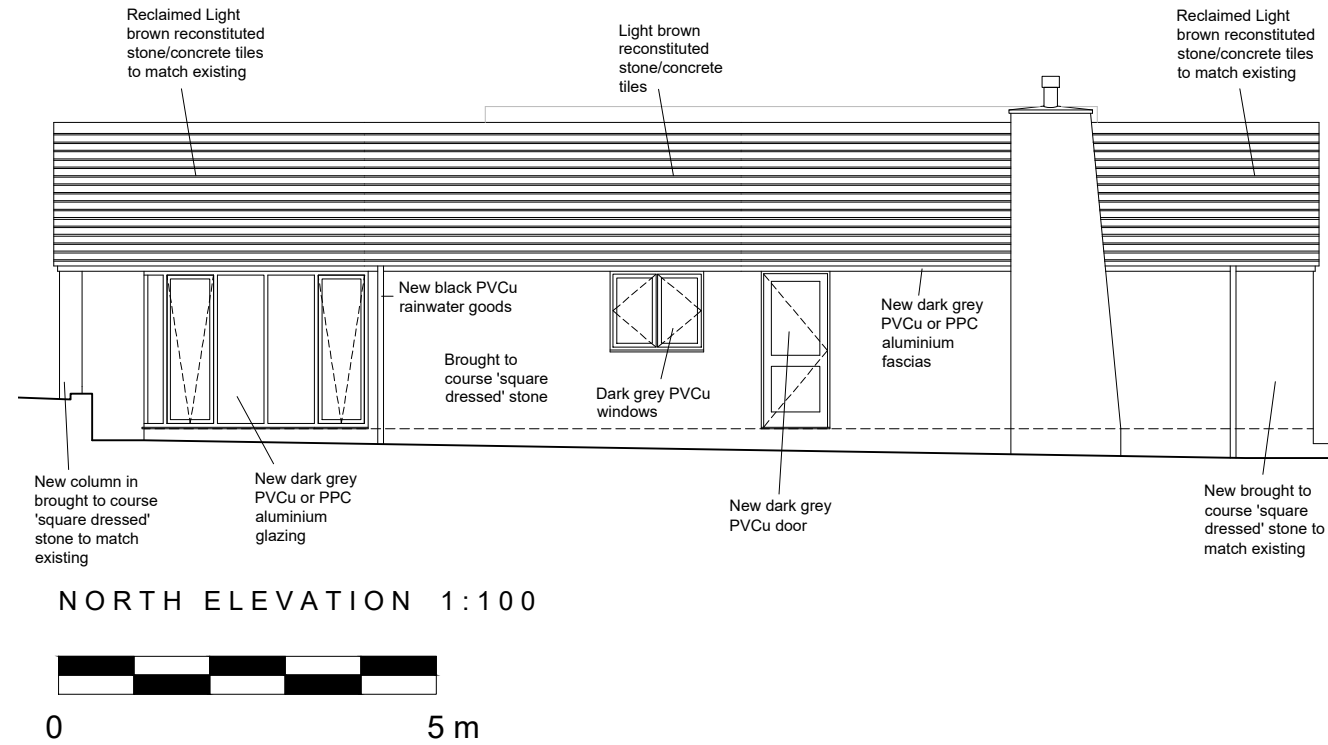


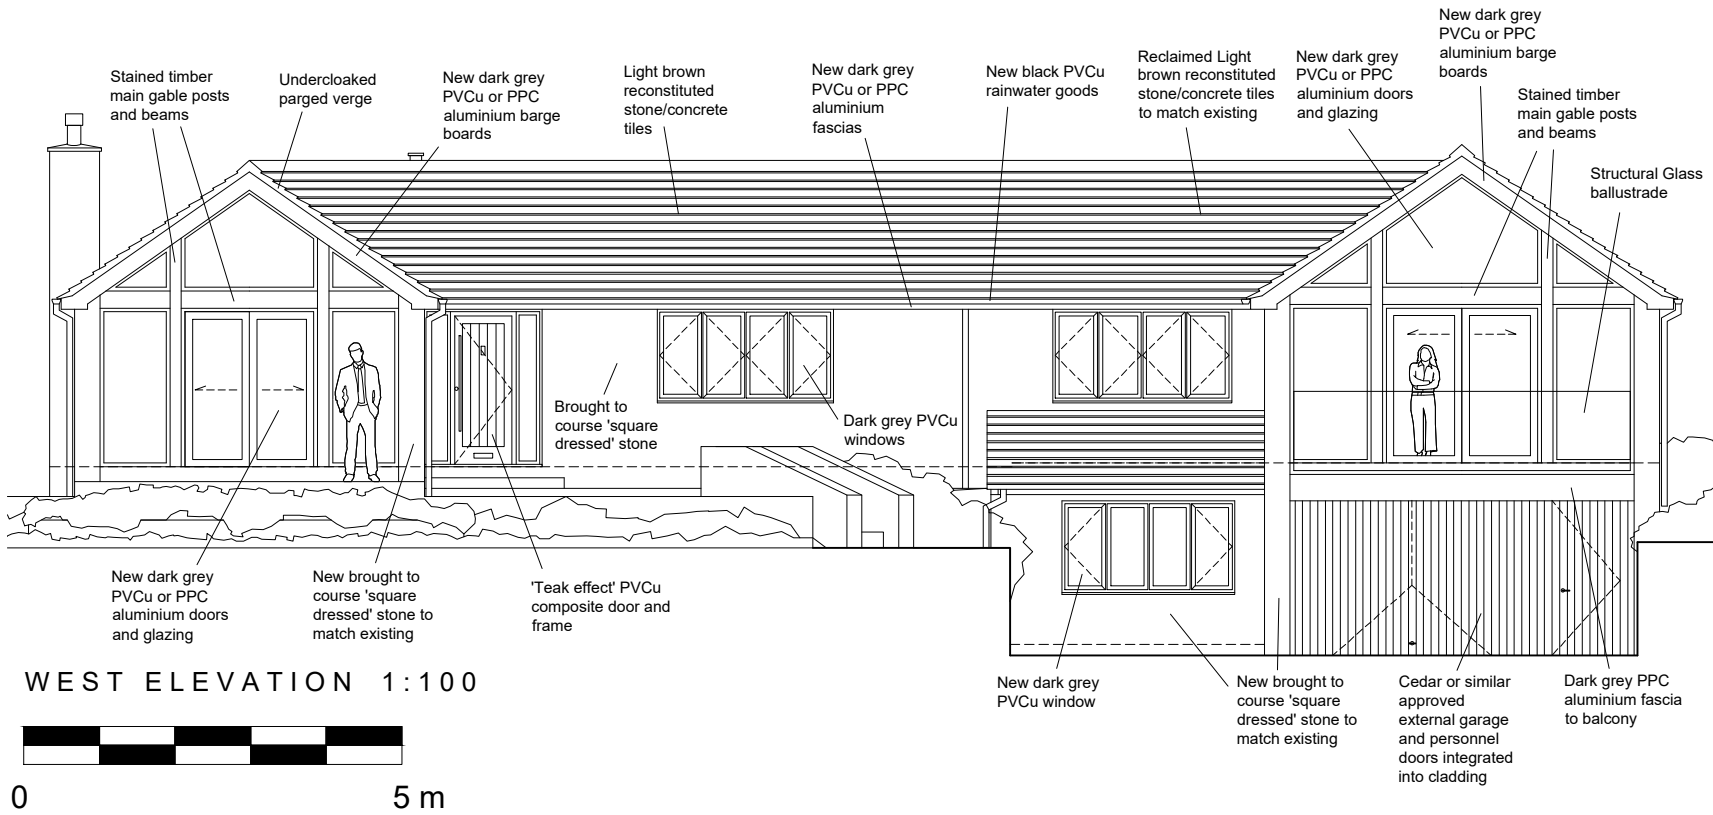

CLIENT
MR AND MRS DINNING

JOB
ALTERATIONS AND EXTENSIONS
THE FIR TEES
THORNCLIFFE

TITLE
PROPOSED ELEVATIONS

REVISIONS

job. no.	dwg. no.	Rev.
2118	P 06	
Scale: 1:100@A3	Date: AUG 2021	
Drawn: PJW	Status: PLANNING	

philip wootton
architect
3, Belgrave Avenue, Alsager, Cheshire, ST7 2BX
Telephone 07411 702420
E-mail: philipjwootton@gmail.com

